


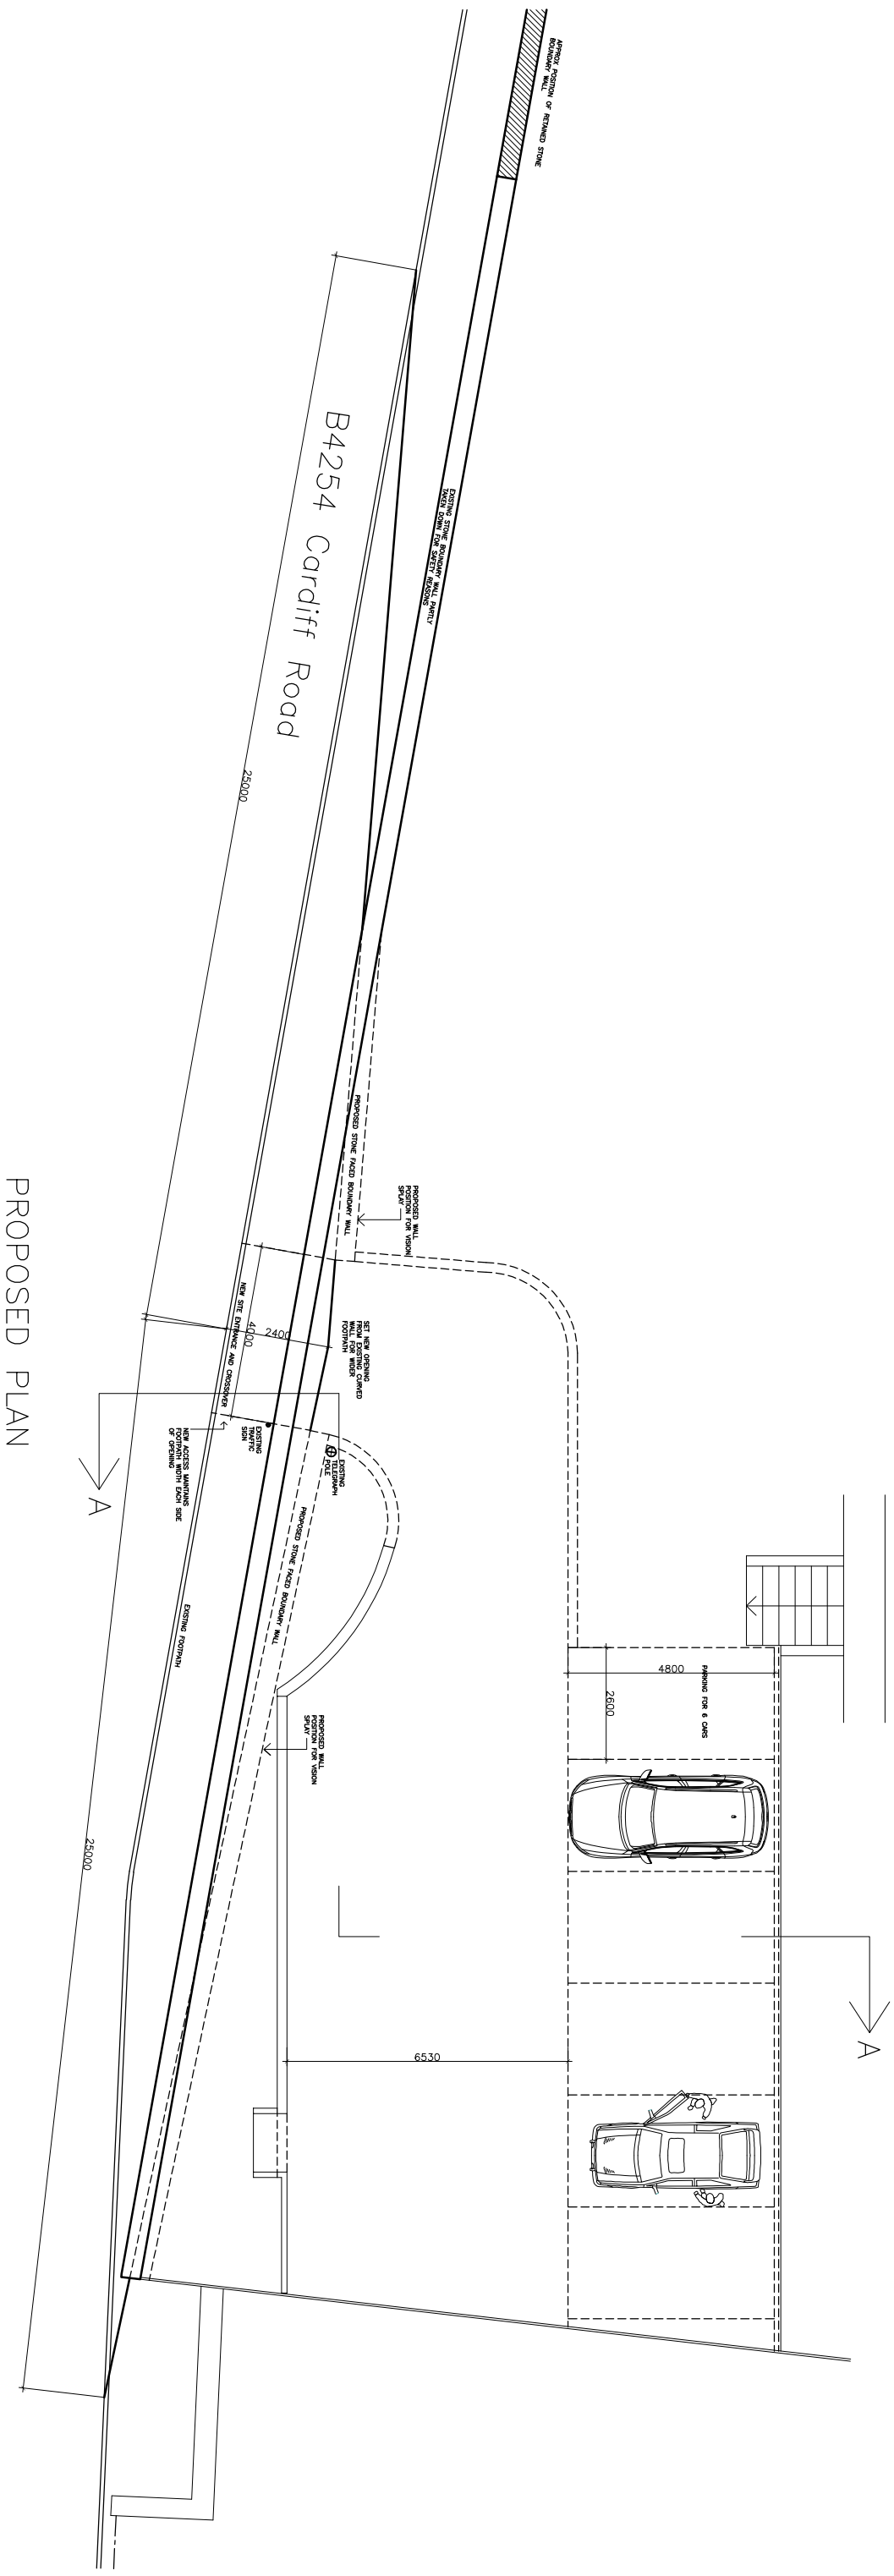

No	Revision Description	Date	By
----	----------------------	------	----

Revision Description

Date	By
------	----

By

ALL DIMENSIONS TO BE CHECKED ON SITE. ~~DO NOT~~
ALL DISCREPANCIES TO BE REPORTED IMMEDIATELY.

CLIENT:
Swanton Care

PROJECT:
Maes Y Bryn Care Home

TITLE:
PROPOSED PLAN

Drawn : Date : Checked by :
SS 03/08/2020

Scale : Original sheet size :
1:150 A3

Drawing Status

■ Design Development

☐ Tender☐ Design Development Pre-Construction

□ Construction

☐ Record

Project No	Dwg No	Rev
11195	1002	

ARCHITECT: ST
PENSIR
TY CEN, RECTORY ROA
CANTON, CARDIFF CF11 10
TEL: 029 20 344 966
TEL: 029 20 344 944
FAX: 029 20 344 944
epi@epipartnership.com
www.epipartnership.com

© COPYRIGHT