


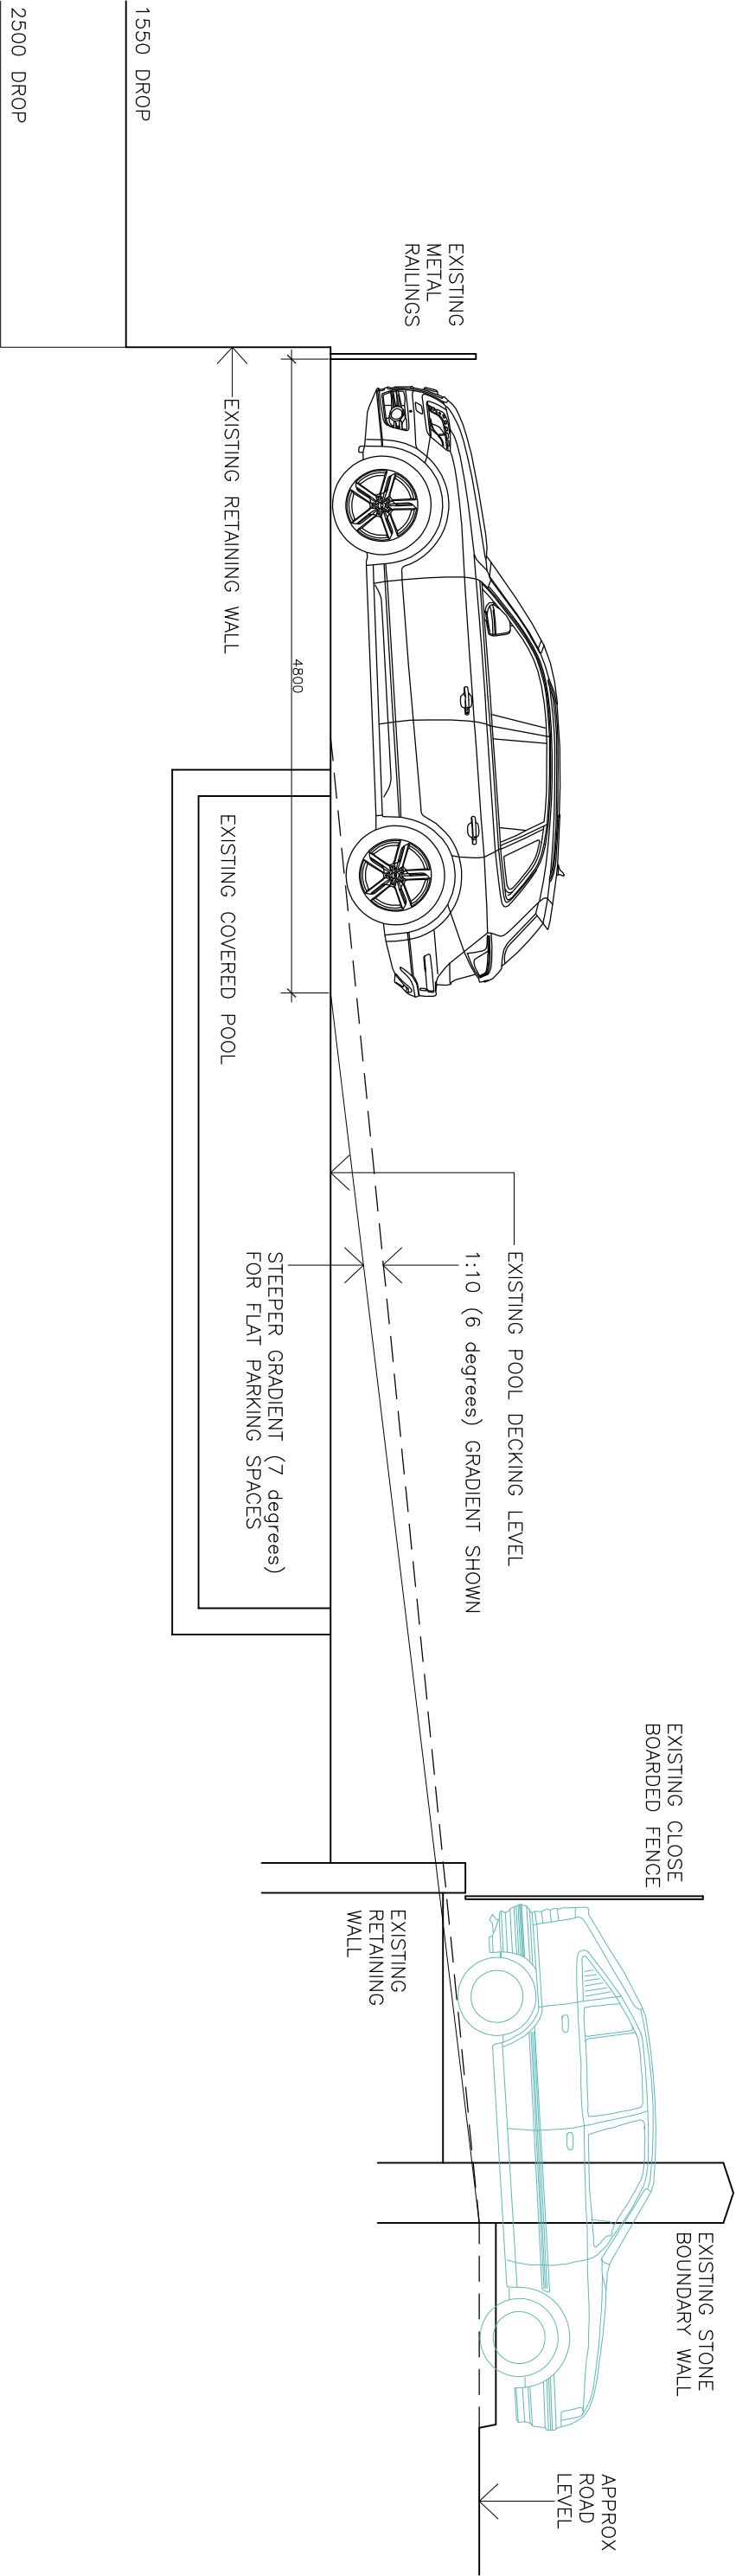

No	Revision Description	Date	By
----	----------------------	------	----

CLIENT :
Swanton Care

PROJECT :
Maes Y Bryn Care Home

TITLE :
SECTION A-A

Drawn : Date :
SS 03/08/2020

Scale : Original sheet size :
1:50 A3

Drawing Status

☒ Design Development

☐ Tender

☐ Design Development Pre-Construction

☐ Construction

☐ Record

Project No Dwg No Rev
11195 1003



ARCHITECTS
P E N S E I R I
CANTON . CANOFF CFS 10L
TY CEFN . RECTORY ROAD
TEL : 029 20 344 966
FAX : 029 20 344 942
epi@epipartnership.com
www.epipartnership.com