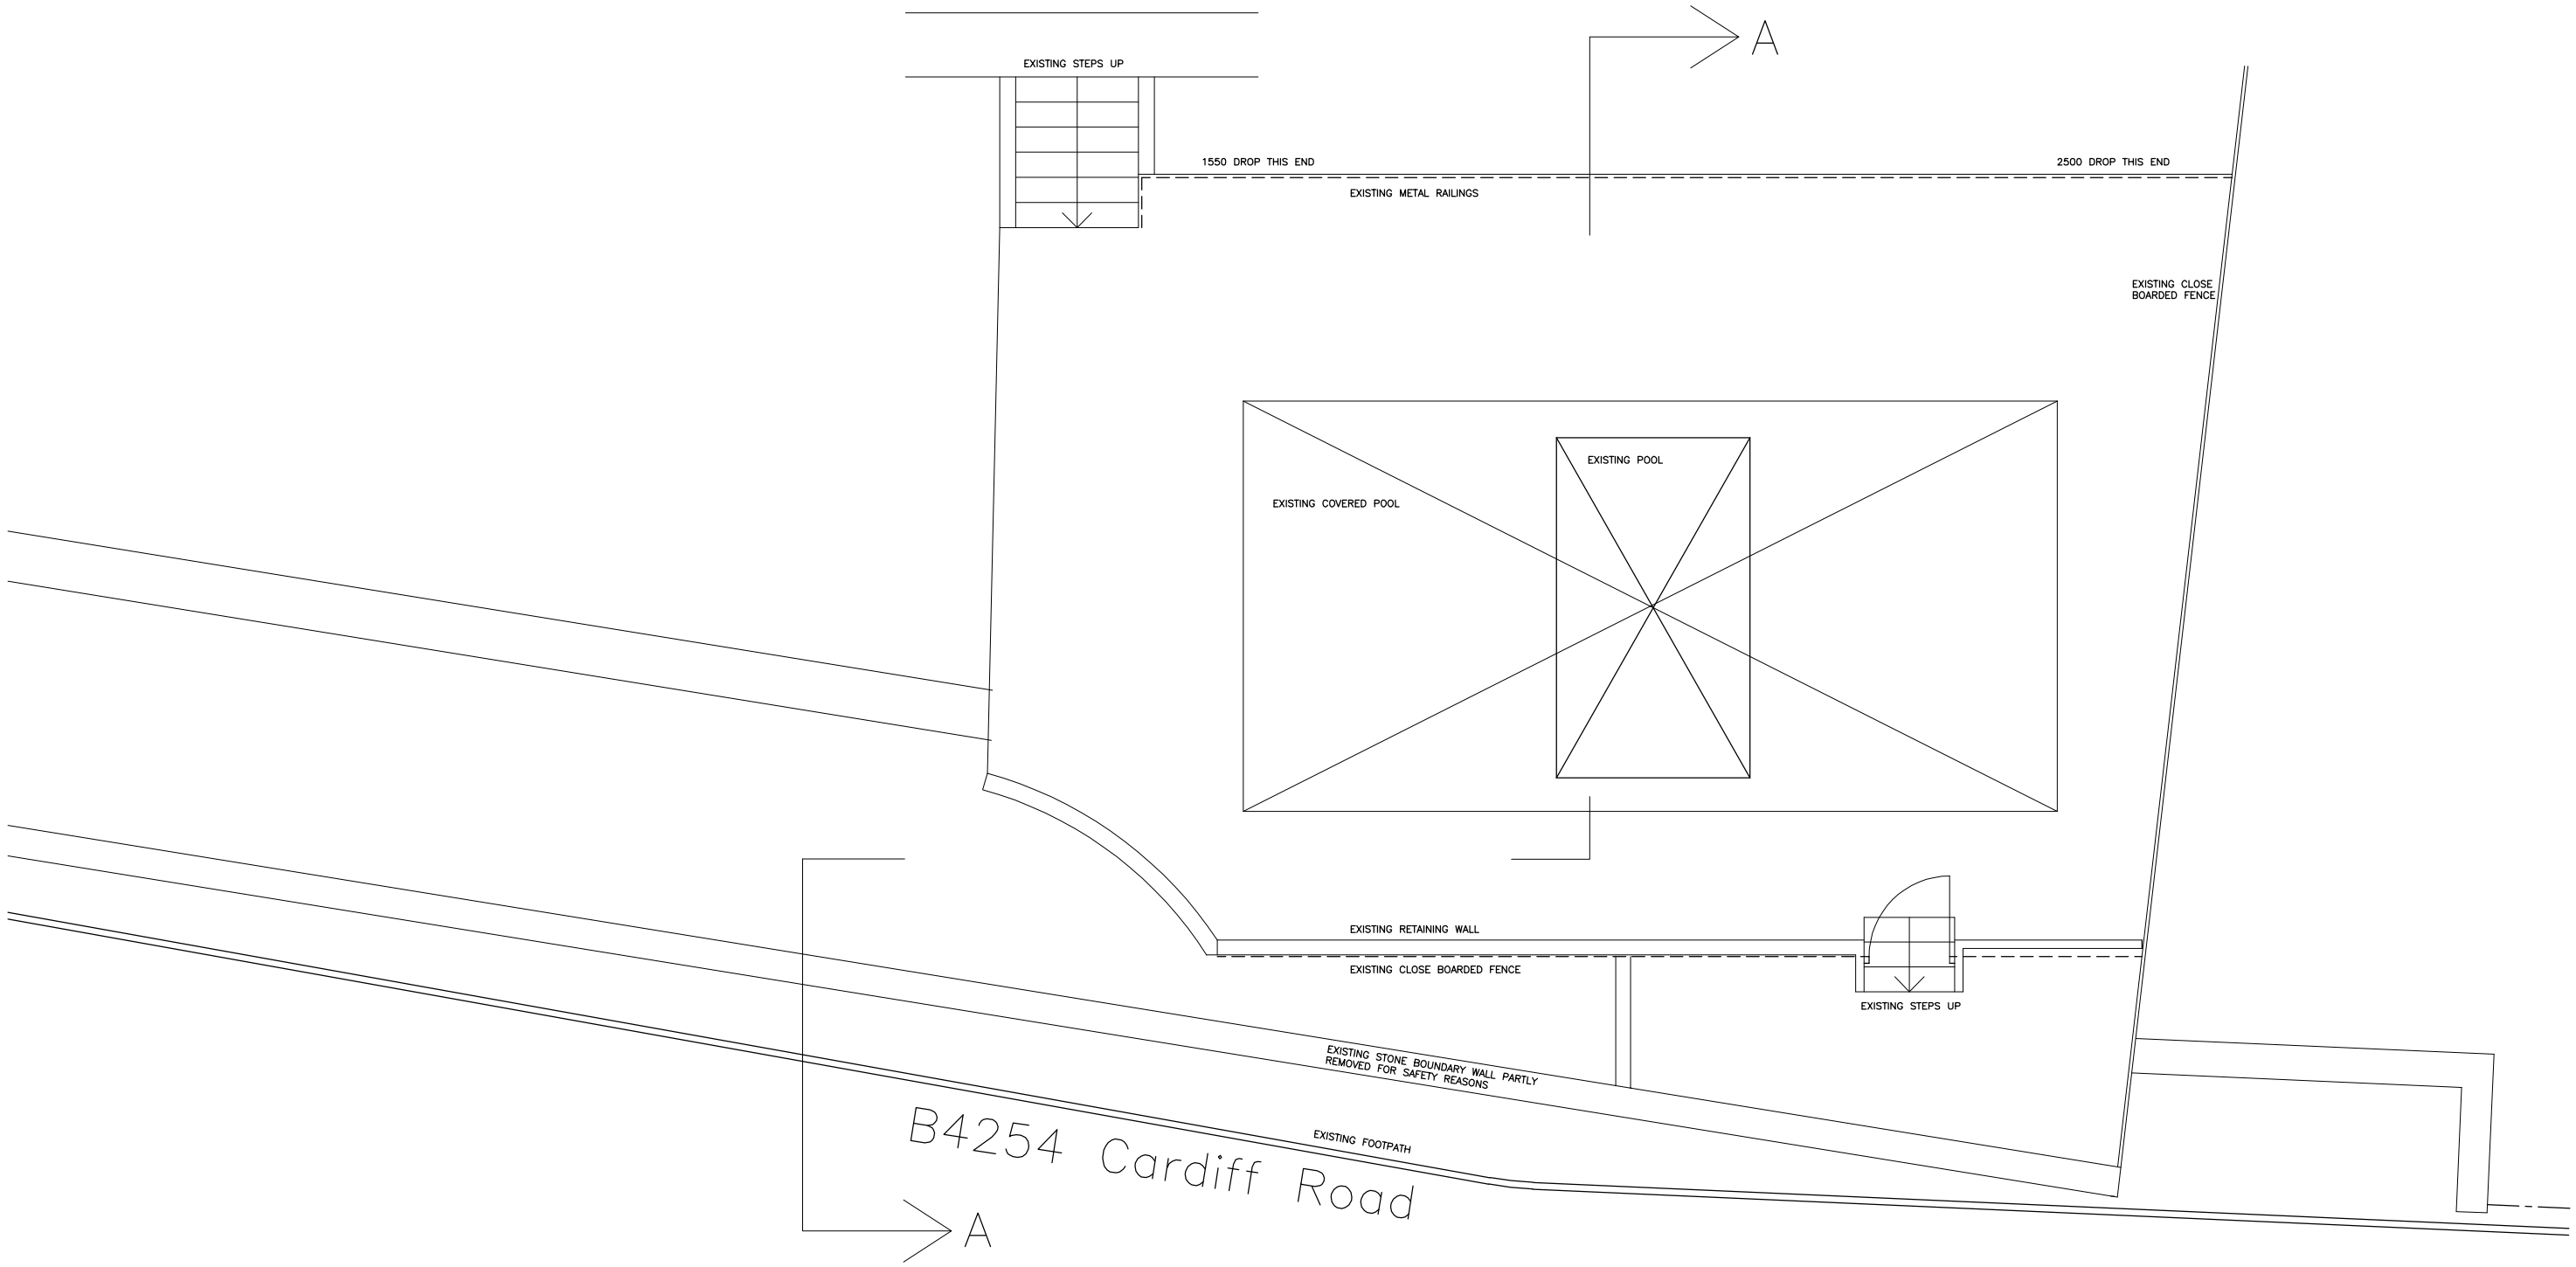


CLIENT :
Swanton Care

PROJECT :
Maes Y Bryn Care Home

TITLE :
EXISTING PLAN

Drawn : SS
Date : 03/08/2020
Checked by :
Scale : 1:100
Original sheet size : A3

Drawing Status
- [x] Design Development
- [] Tender
- [] Design Development Pre-Construction
- [] Construction
- [] Record

Project No	Dwg No	Rev
11195	1001	

PARTNERSHIP
ARCHITECTS
PENSEIRI
TY CEFN . RECTORY ROAD
CANTON . CARDIFF CF5 1QL
TEL : 029 20 344 966
FAX : 029 20 344 942
ept@eptpartnership.com
www.eptpartnership.com

No	Revision Description	Date	By

ALL DIMENSIONS TO BE CHECKED ON SITE. ~~DO NOT SCALE THIS DRAWING~~
ALL DISCREPANCIES TO BE REPORTED IMMEDIATELY.

© COPYRIGHT