


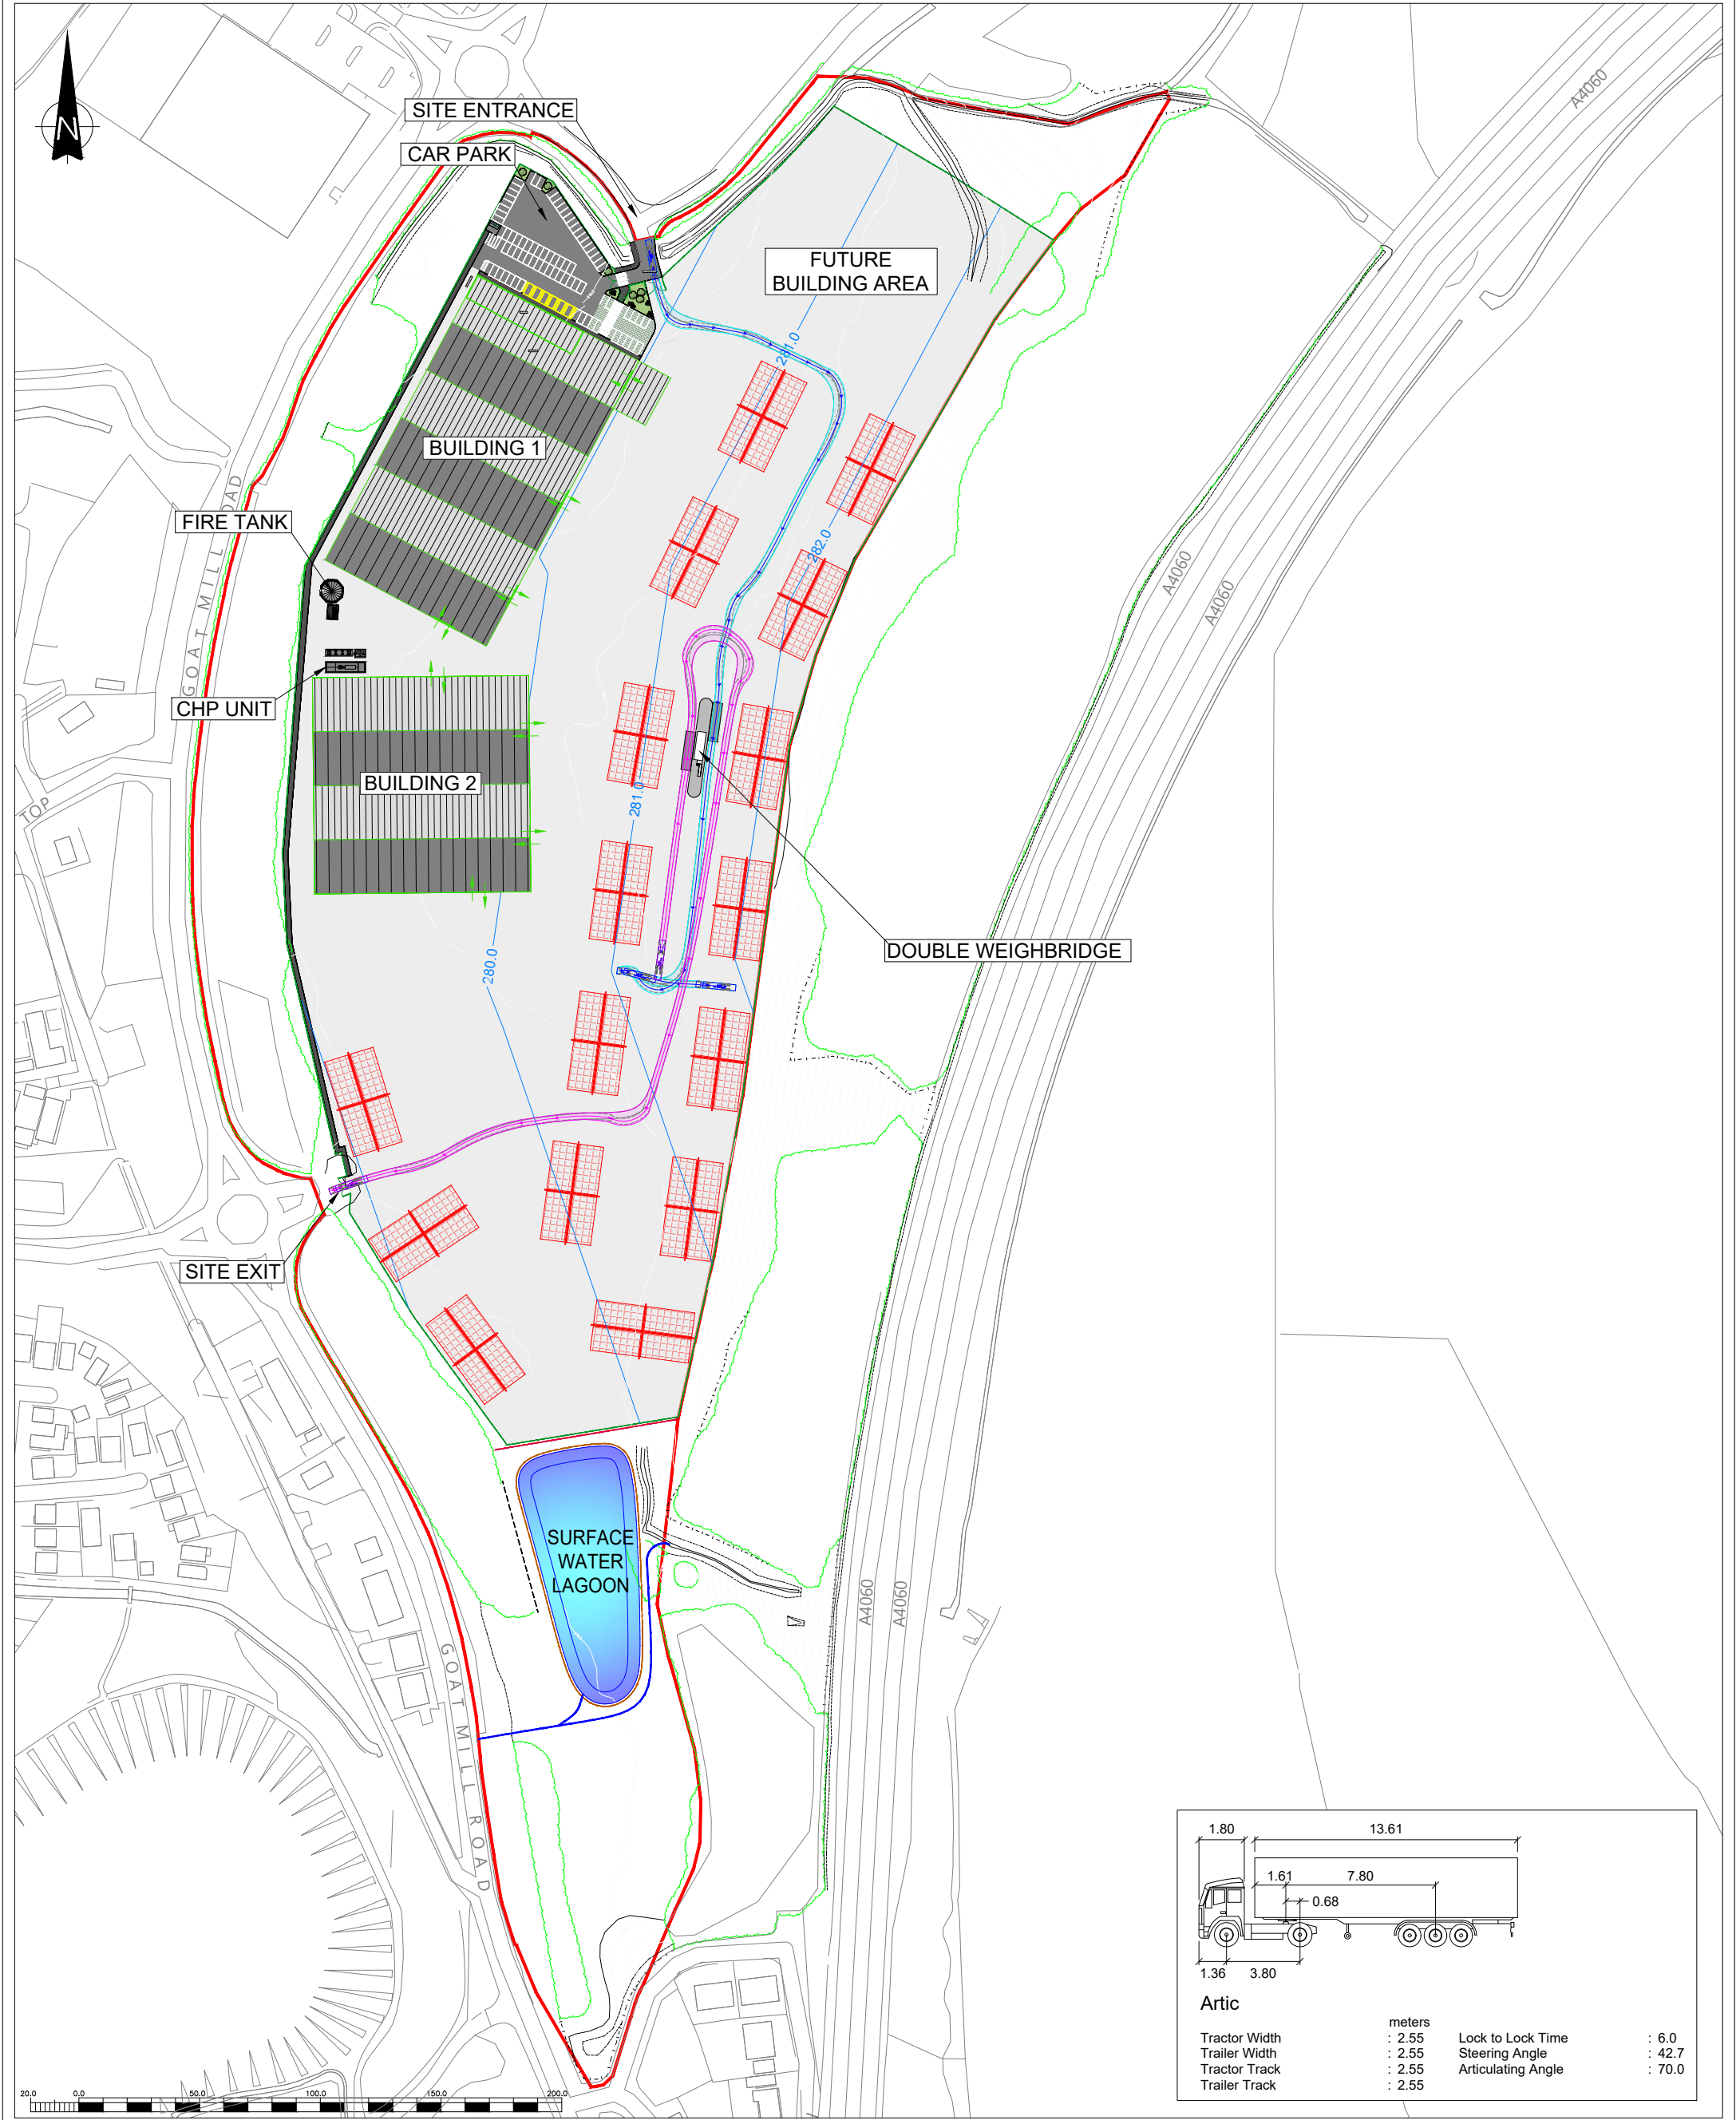

REPRODUCED FROM ORDNANCE SURVEY SUPERPLAN DATA WITH THE PERMISSION OF THE CONTROLLER OF HER MAJESTY'S STATIONARY OFFICE, CROWN COPYRIGHT. ALL RIGHTS RESERVED. LICENCE NUMBER: 10001998

JOB TITLE
GOAT MILL ROAD, MERTHYR

DRAWING TITLE
SWEPT PATH ANALYSIS

- KEY
- PLANNING APPLICATION BOUNDARY
 - PROPOSED DEVELOPMENT PLATFORM CONTOURS
 - PROPOSED PALADIN SECURITY FENCE
 - PROPOSED TIMBER CLOSE BOARDED FENCE
 - PROPOSED TIMBER POST AND RAIL FENCE
 - PROPOSED FOOTPATH
 - PROPOSED BALE STORAGE

THIS INFORMATION IS CONFIDENTIAL AND THE PROPERTY OF SIRIUS. IT IS RELEASED ON CONDITION THAT NONE OF THE INFORMATION SHALL BE DISCLOSED TO ANY THIRD PARTY OR REPRODUCED IN WHOLE OR PART WITHOUT THE PRIOR CONSENT IN WRITING OF SIRIUS.

1	BUILDING 2 AMENDED	8/8/22	S.T
REV	DESCRIPTION	DATE	BY
DRAWN	DATE	APPROVED	DATE
S.T	28/9/2022	D.B	28/9/2022
SCALE	SHEET	DRAWING NUMBER	REVISION
1:2500	A3P	JAY1001/04/07	1