

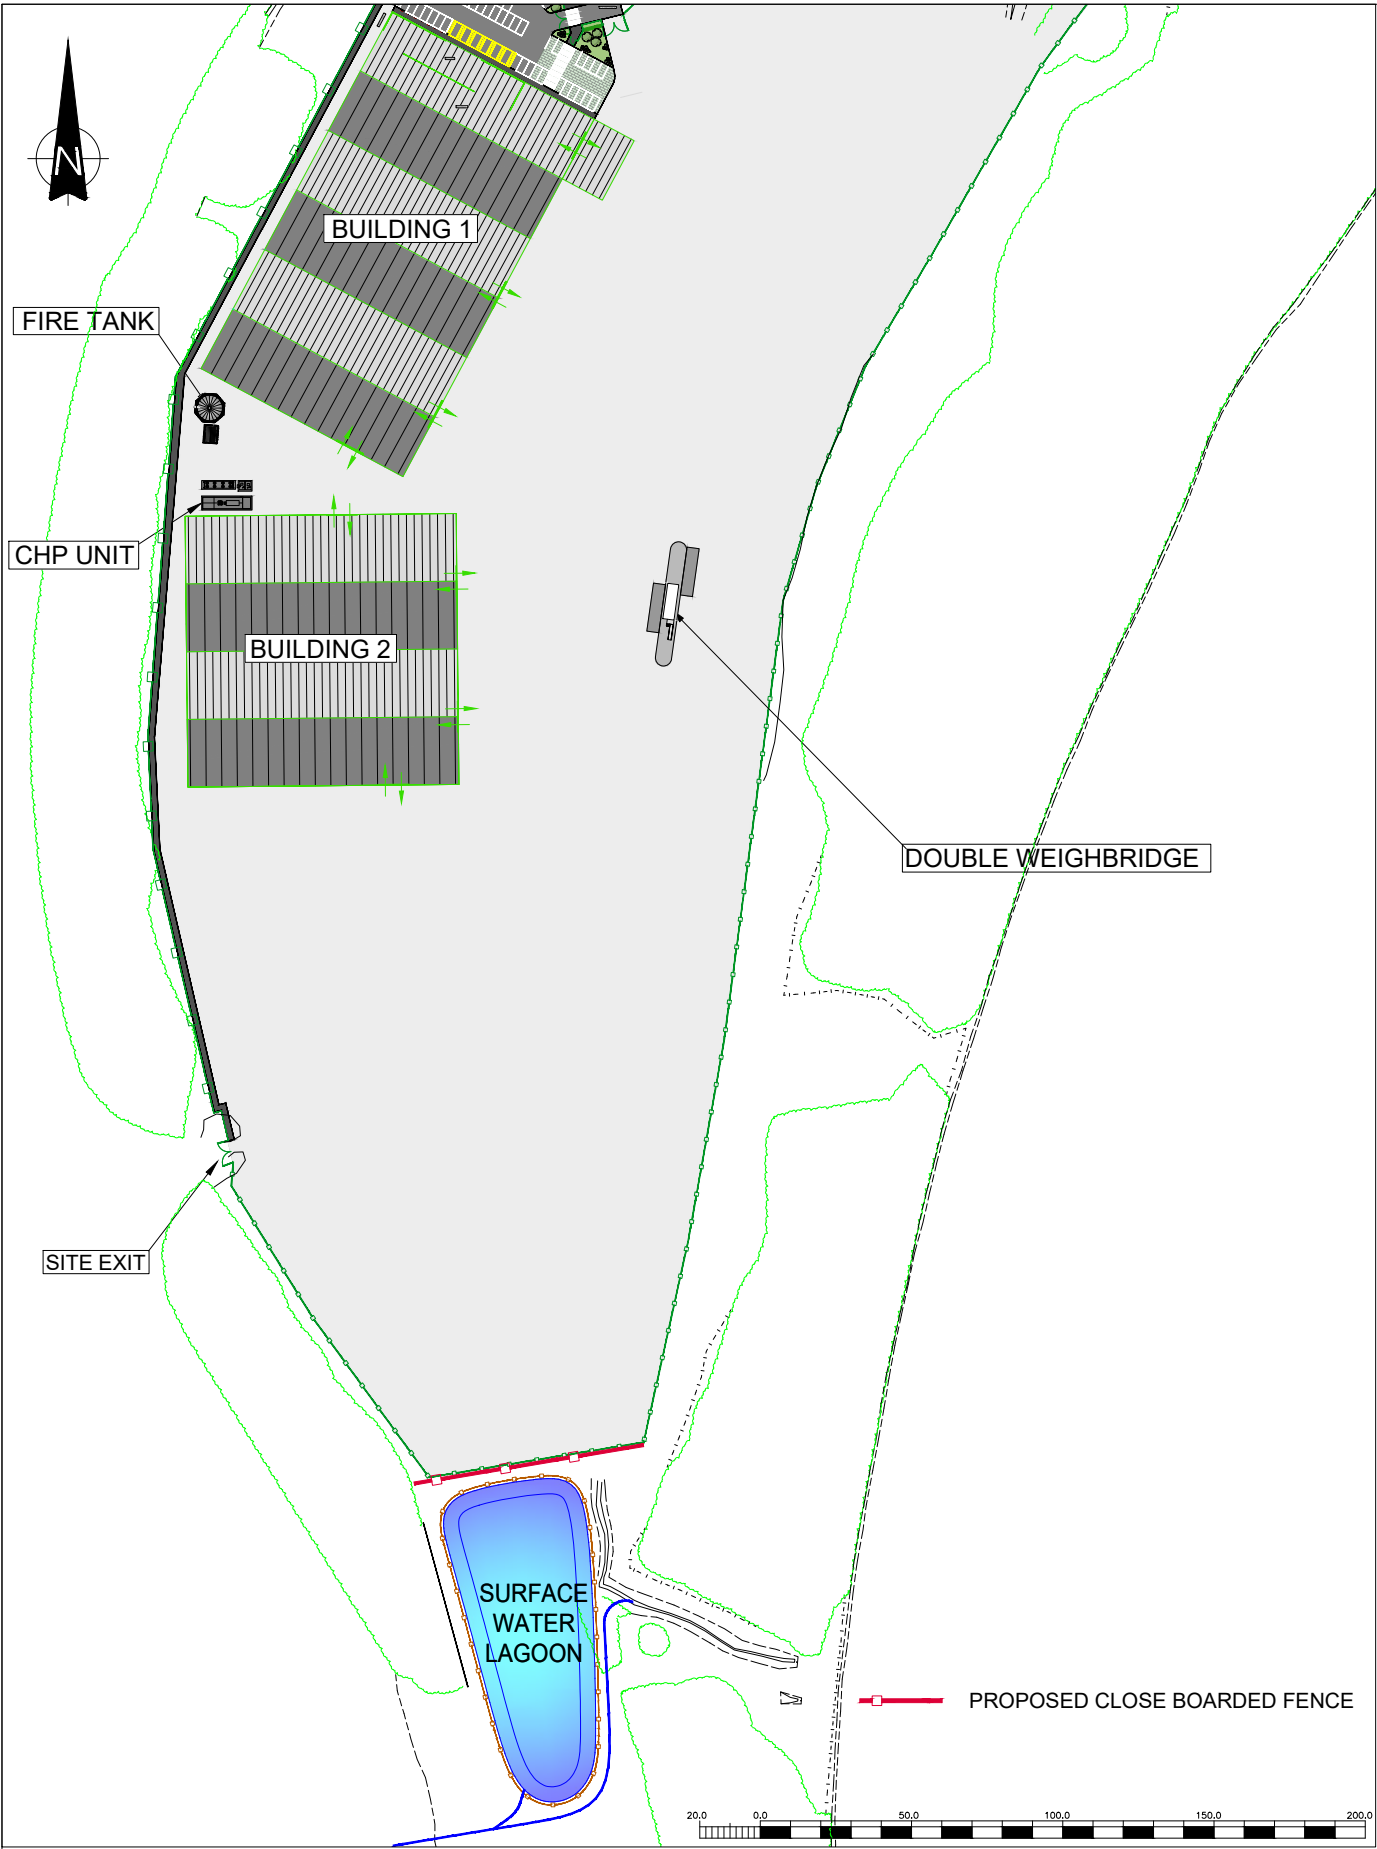


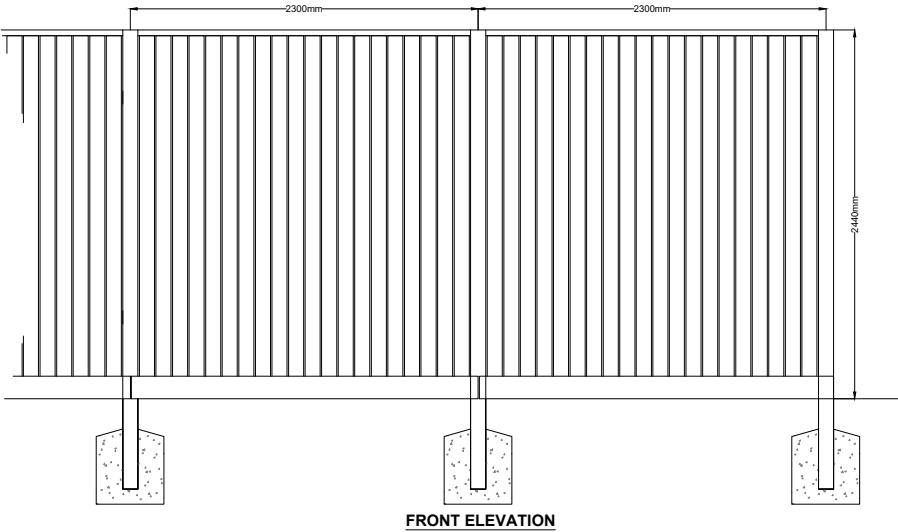

- TIMBER:** ALL TIMBER TO BE HARDWOOD. SOFTWOOD IS ACCEPTABLE IF PRESSURE PRESERVATIVE TREATED OR TANALISED TO BS 5589 SECTION 6. ALL TIMBER TO BE FSC CERTIFIED. CONTRACTOR TO ISSUE CERTIFICATE OF TREATMENT AND FSC CERTIFICATE TO PROJECT/CONTRACT MANAGER.
- INSTALLATION:** ALL FENCING TO BE INSTALLED TO BS1722-PART 5:2006 FOR CLOSE BOARDED AND WOODEN PALISADE FENCING.
- FENCE FRAME AND INFILL PALES:** SAWN TIMBER - TOP AND BOTTOM RAIL 2300mm (VARIABLE LENGTH) X 100 X 38mm.FIXED TO POSTS WITH GALVANISED BRACKETS. VERTICAL PALES TO BE 100 X 38mm BOARDS SUPPORTED WITH INTERMEDIATE RAILS 100 X 38mm. TIMBER CAPPING - 2300mm LONG X 65 X 38mm.
- TIMBER POSTS:** 3200mm LONG x 100mm WIDE x 100mm WIDE (2.4m FENCE). ALL CUTS TO BE TREATED WITH PRESERVATIVE PRIOR TO INSTALLATION.
- TIMBER GRAVEL BOARD:** 2300mm LONG x 150mm HIGH x 38mm WIDE.
- POST FOUNDATION:** 500 x 450 x 450mm CONCRETE.
- FIXINGS:** ALL FENCING TO BE HAND NAILED OR SCREWED TOGETHER. ALL METAL FIXINGS TO BE SHERARDIZED OR GALVANISED.

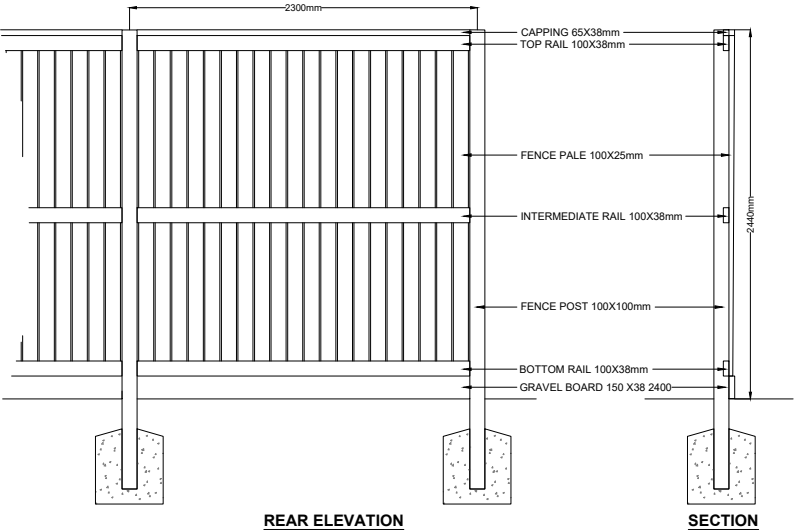

REPRODUCED FROM ORDNANCE SURVEY SUPERPLAN DATA WITH THE PERMISSION OF THE CONTROLLER OF HER MAJESTY'S STATIONARY OFFICE, CROWN COPYRIGHT. ALL RIGHTS RESERVED. LICENCE NUMBER: 10001998

JOB TITLE

GOAT MILL ROAD, MERTHYR

DRAWING TITLE

CLOSE BOARDED FENCE DETAILS

KEY

THIS INFORMATION IS CONFIDENTIAL AND THE PROPERTY OF SIRIUS. IT IS RELEASED ON CONDITION THAT NONE OF THE INFORMATION SHALL BE DISCLOSED TO ANY THIRD PARTY OR REPRODUCED IN WHOLE OR PART WITHOUT THE PRIOR CONSENT IN WRITING OF SIRIUS.

1	BUILDING 2 AMENDED	8/8/22	S.T
REV	DESCRIPTION	DATE	BY
DRAWN	DATE	APPROVED	DATE
S.T	28/9/2022	D.B	28/9/2022
SCALE	SHEET	DRAWING NUMBER	REVISION
1:50 1:2500	A3P	JAY1001/04/20	1