

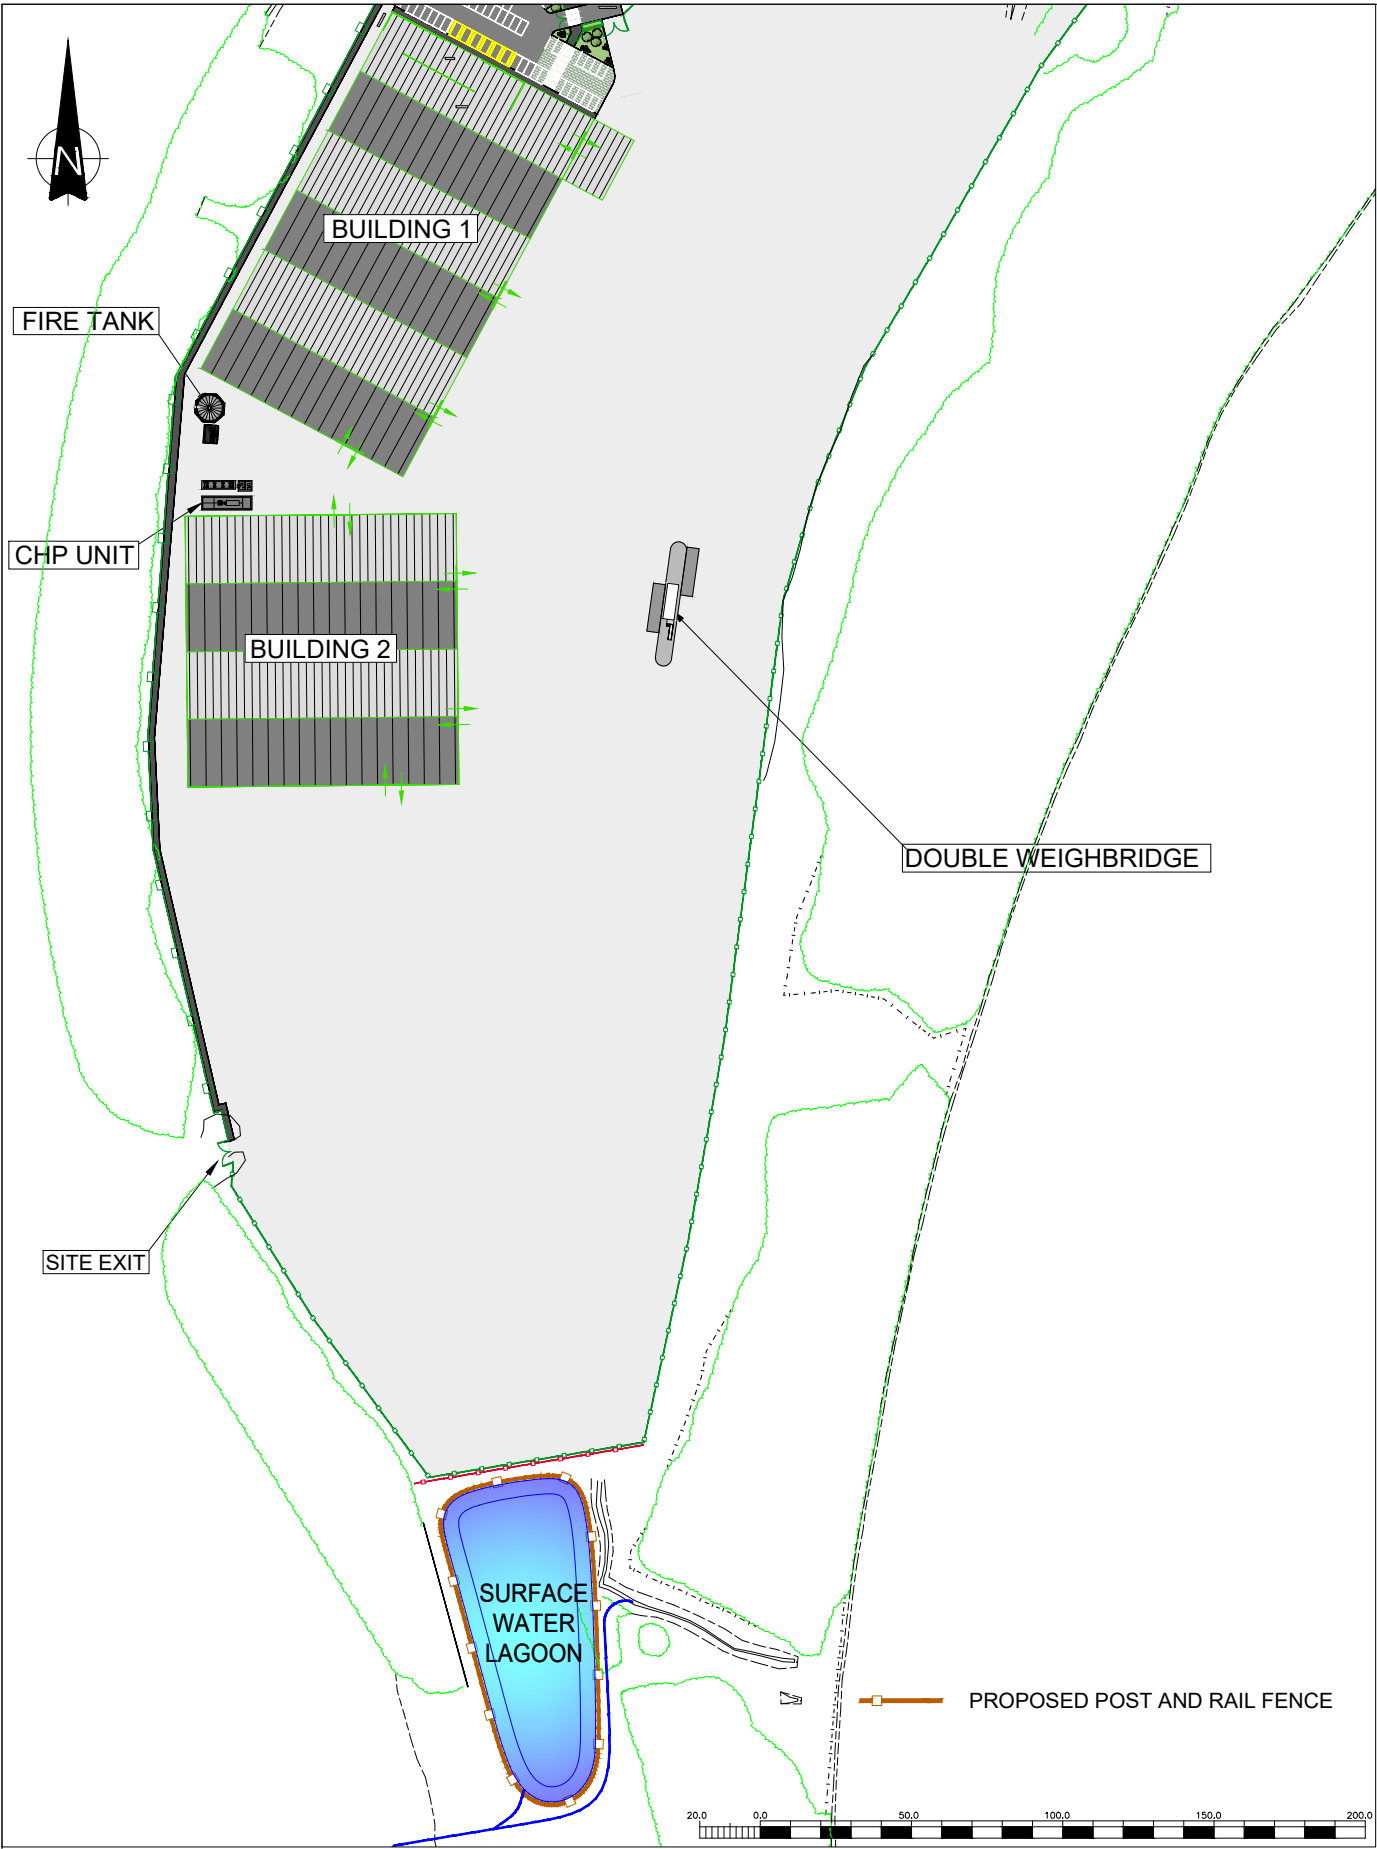


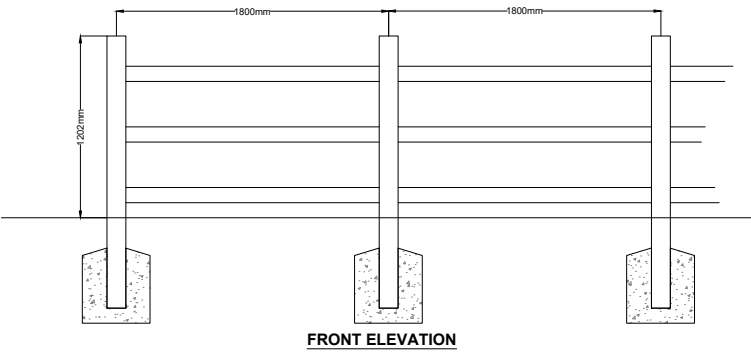

- TIMBER: ALL TIMBER TO BE HARDWOOD. SOFTWOOD IS ACCEPTABLE IF PRESSURE PRESERVATIVE TREATED OR TANALISED TO BS 5589 SECTION 6. ALL TIMBER TO BE FSC CERTIFIED. CONTRACTOR TO ISSUE CERTIFICATE OF TREATMENT AND FSC CERTIFICATE TO PROJECT/CONTRACT MANAGER.
- FENCE RAILS: SAWN TIMBER - ALL RAILS 1800mm (VARIABLE LENGTH) X 100 X 38mm. FIXED TO POSTS WITH GALVANISED WIRE NAILS.
- TIMBER POSTS: 1800mm LONG x 125mm WIDE x 175mm WIDE (1.2m FENCE). ALL CUTS TO BE TREATED WITH PRESERVATIVE PRIOR TO INSTALLATION.
- POST FOUNDATION: 500 x 450 x 450mm CONCRETE.
- FIXINGS: ALL FENCING TO BE HAND NAILED OR SCREWED TOGETHER. ALL METAL FIXINGS TO BE SHERARDIZED OR GALVANISED.

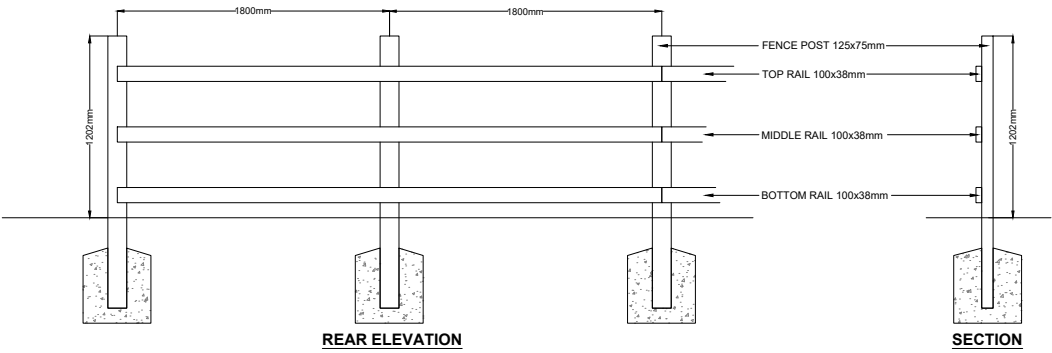

REPRODUCED FROM ORDNANCE SURVEY SUPERPLAN DATA WITH THE PERMISSION OF THE CONTROLLER OF HER MAJESTY'S STATIONARY OFFICE, CROWN COPYRIGHT. ALL RIGHTS RESERVED. LICENCE NUMBER: 10001998

JOB TITLE	GOAT MILL ROAD, MERTHYR
DRAWING TITLE	POST AND RAIL FENCE DETAILS

KEY	
-----	--

THIS INFORMATION IS CONFIDENTIAL AND THE PROPERTY OF SIRIUS. IT IS RELEASED ON CONDITION THAT NONE OF THE INFORMATION SHALL BE DISCLOSED TO ANY THIRD PARTY OR REPRODUCED IN WHOLE OR PART WITHOUT THE PRIOR CONSENT IN WRITING OF SIRIUS.

1	BUILDING 2 AMENDED	8/8/22	S.T
REV	DESCRIPTION	DATE	BY
DRAWN	DATE	APPROVED	DATE
S.T	28/9/2022	D.B	28/9/2022
SCALE	SHEET	DRAWING NUMBER	REVISION
1:50 1:2500	A3P	JAY1001/04/21	1