


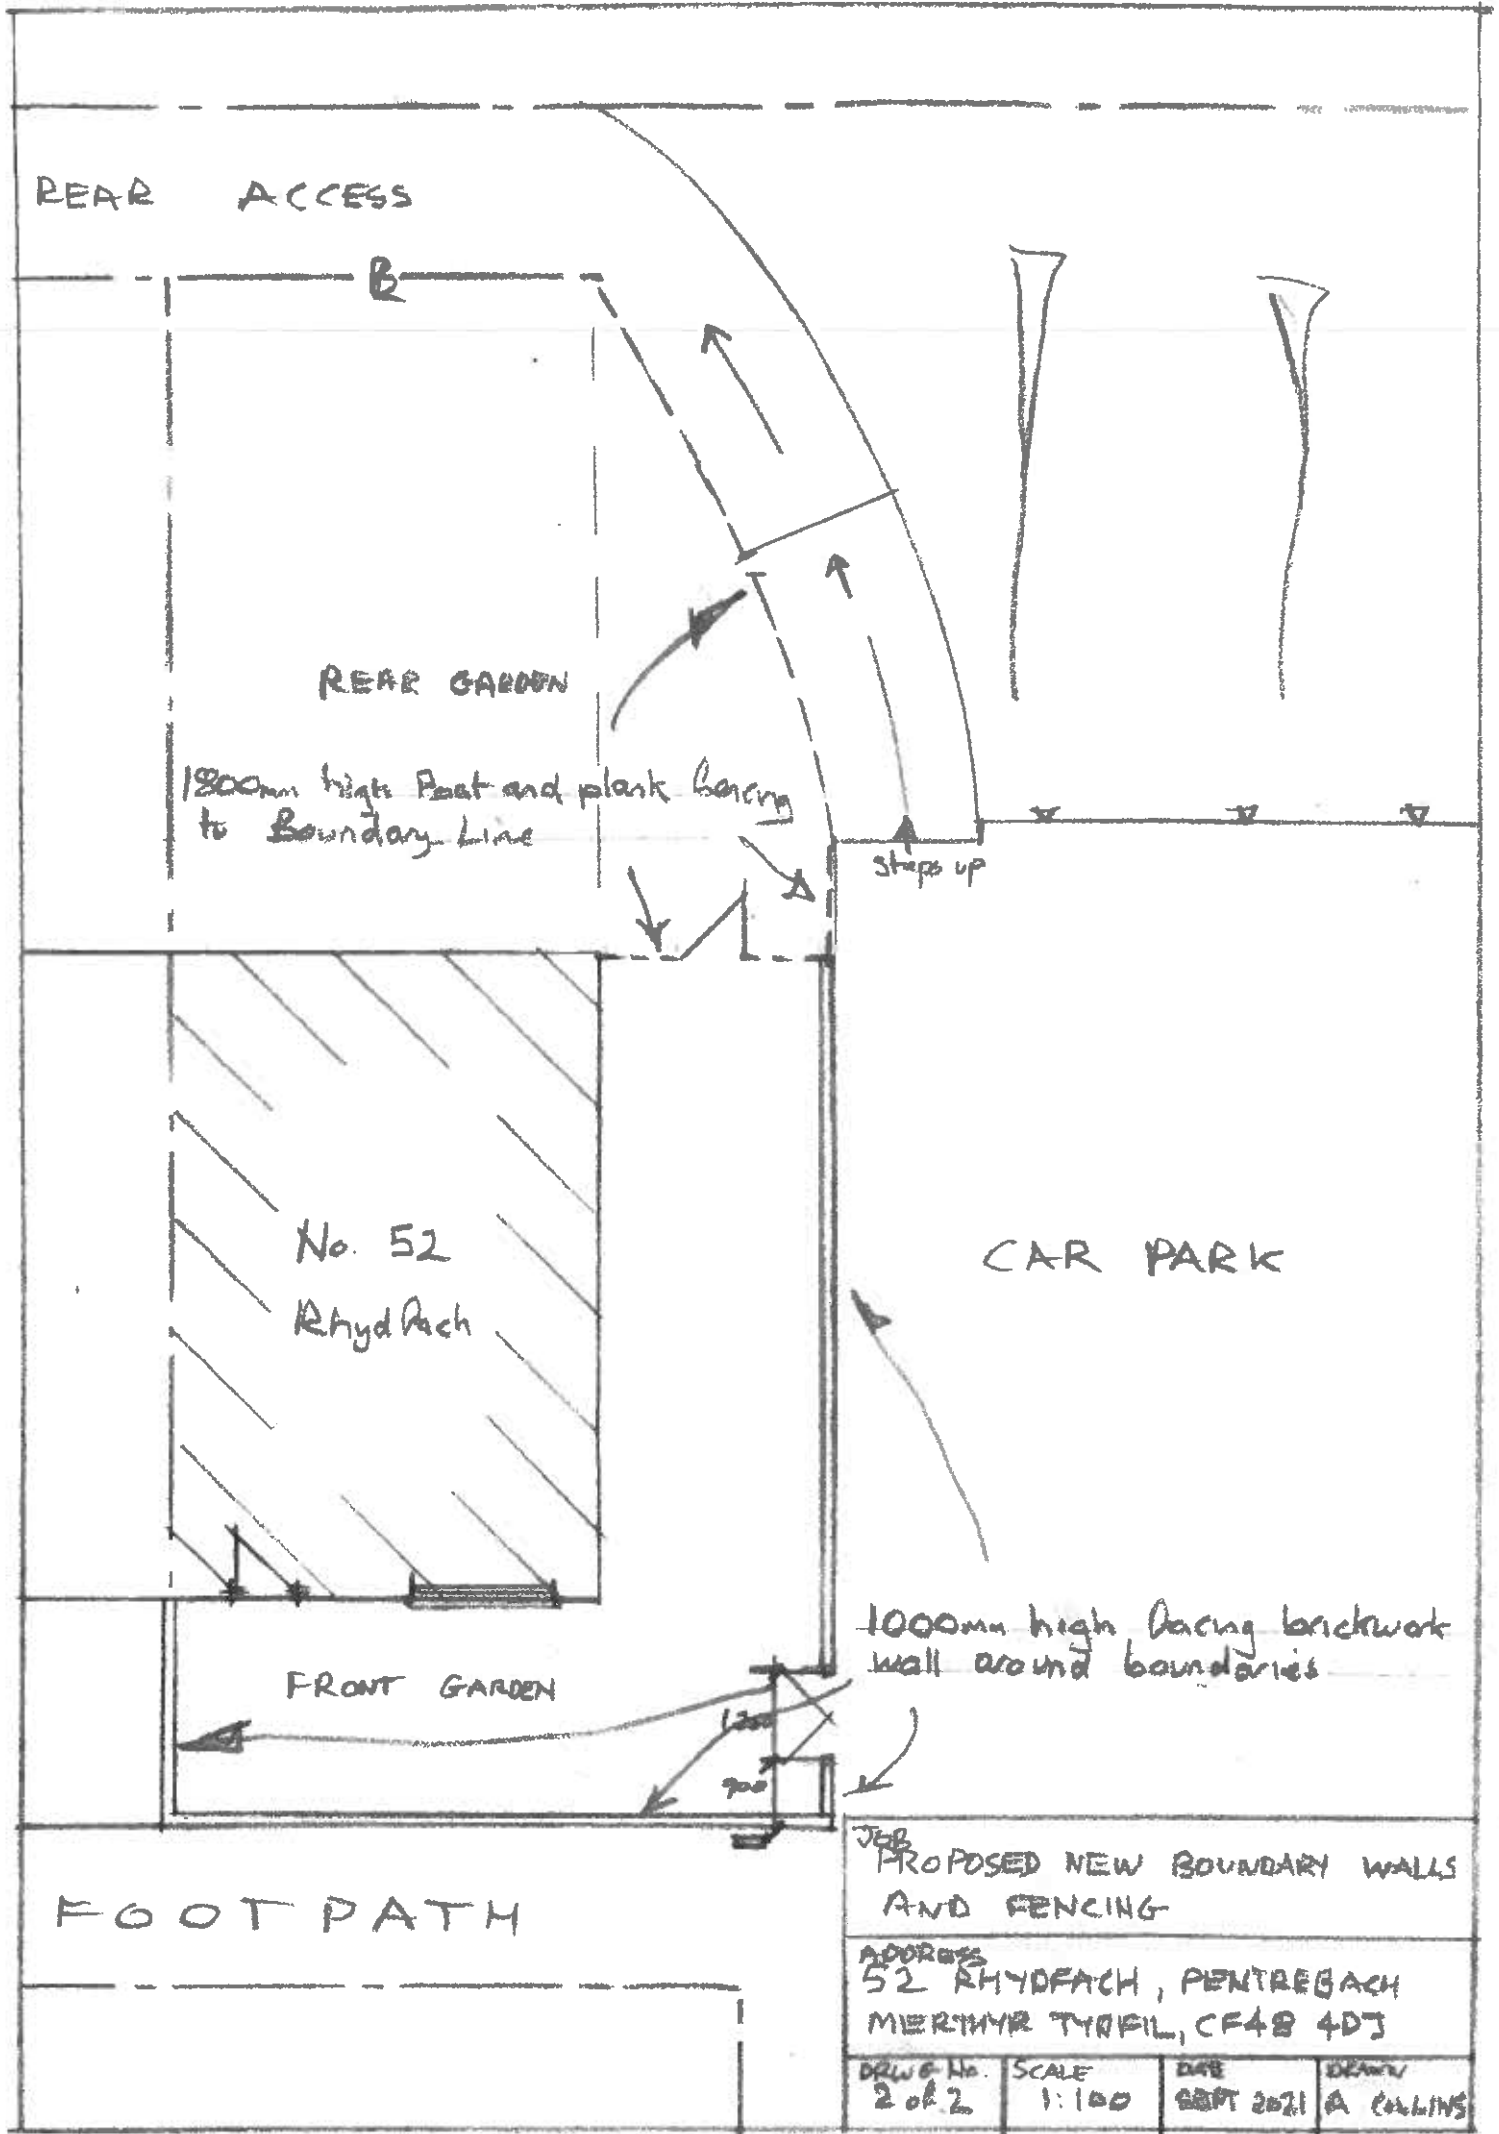

JEB
PROPOSED NEW BOUNDARY WALLS
AND FENCING

ADDRESS
52 RHYDFACH, PENTREBACH
MERTHYR TYDFIL, CF48 4DJ

DRWG No.	SCALE	DATE	DRAWN
2 of 2	1:100	SEP 2021	A COLLINS