




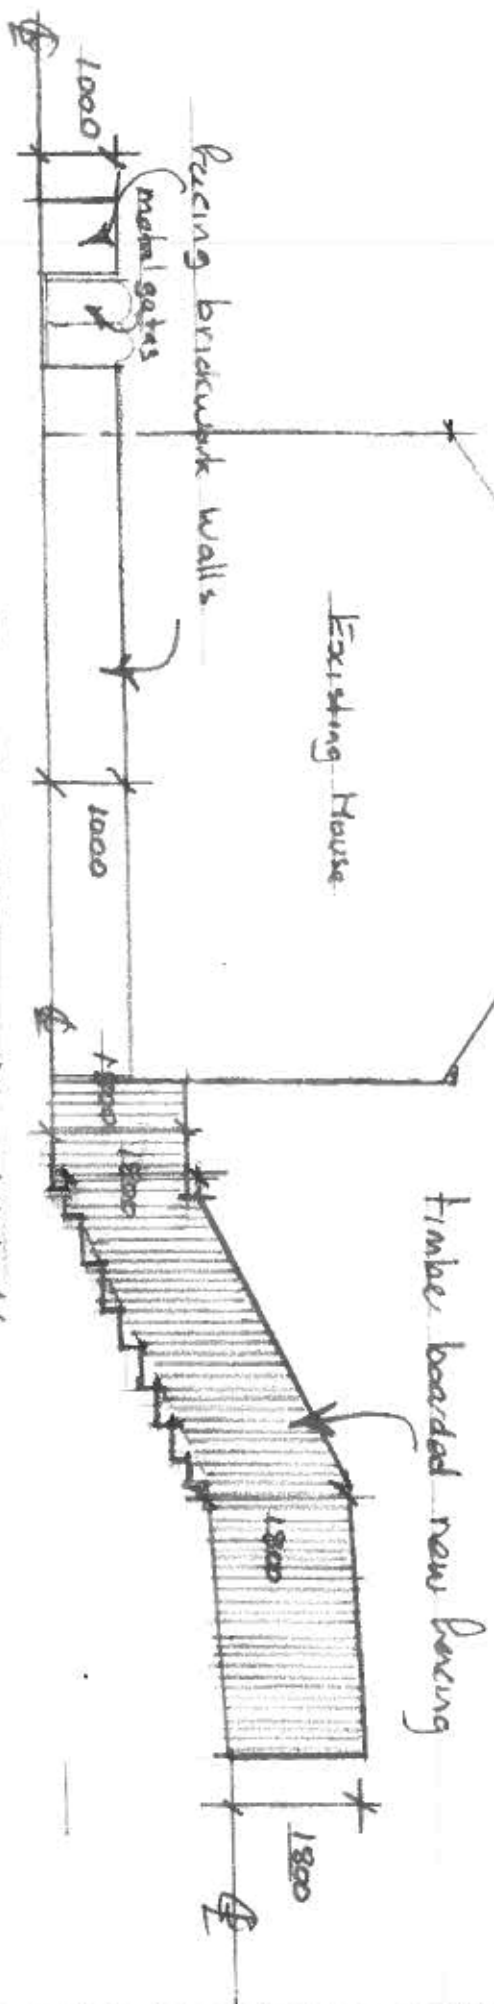

PROPOSED SIDE ELEVATION

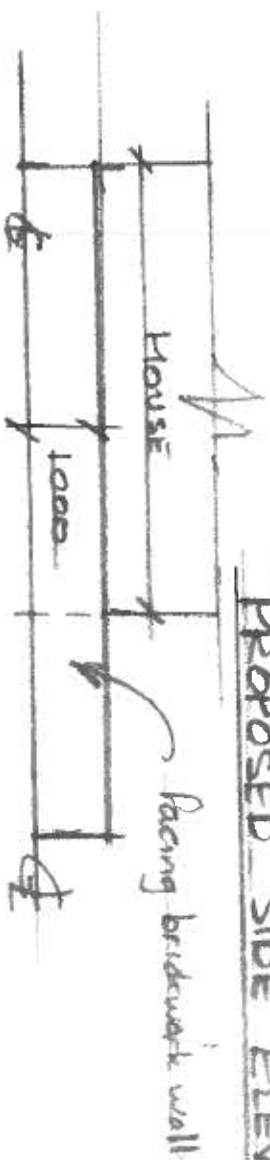

PROPOSED FRONT ELEVATION

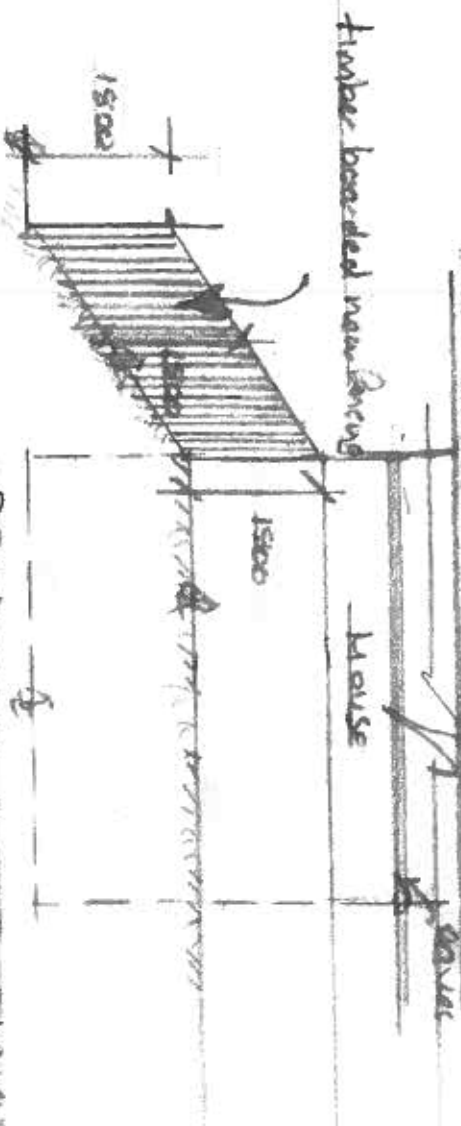

PROPOSED REAR ELEVATION

508				
PROPOSED NEW BOUNDARY				
WALLS AND FENCING				
ADDRESS				
52 RHYDEACH, PENTREBACH				
MERTONIA TIDFILL, CE48 4DT				
Draw No	SCALE	DATE	REMARKS	
343	1:100	OCT 2021	A COLLINS	