




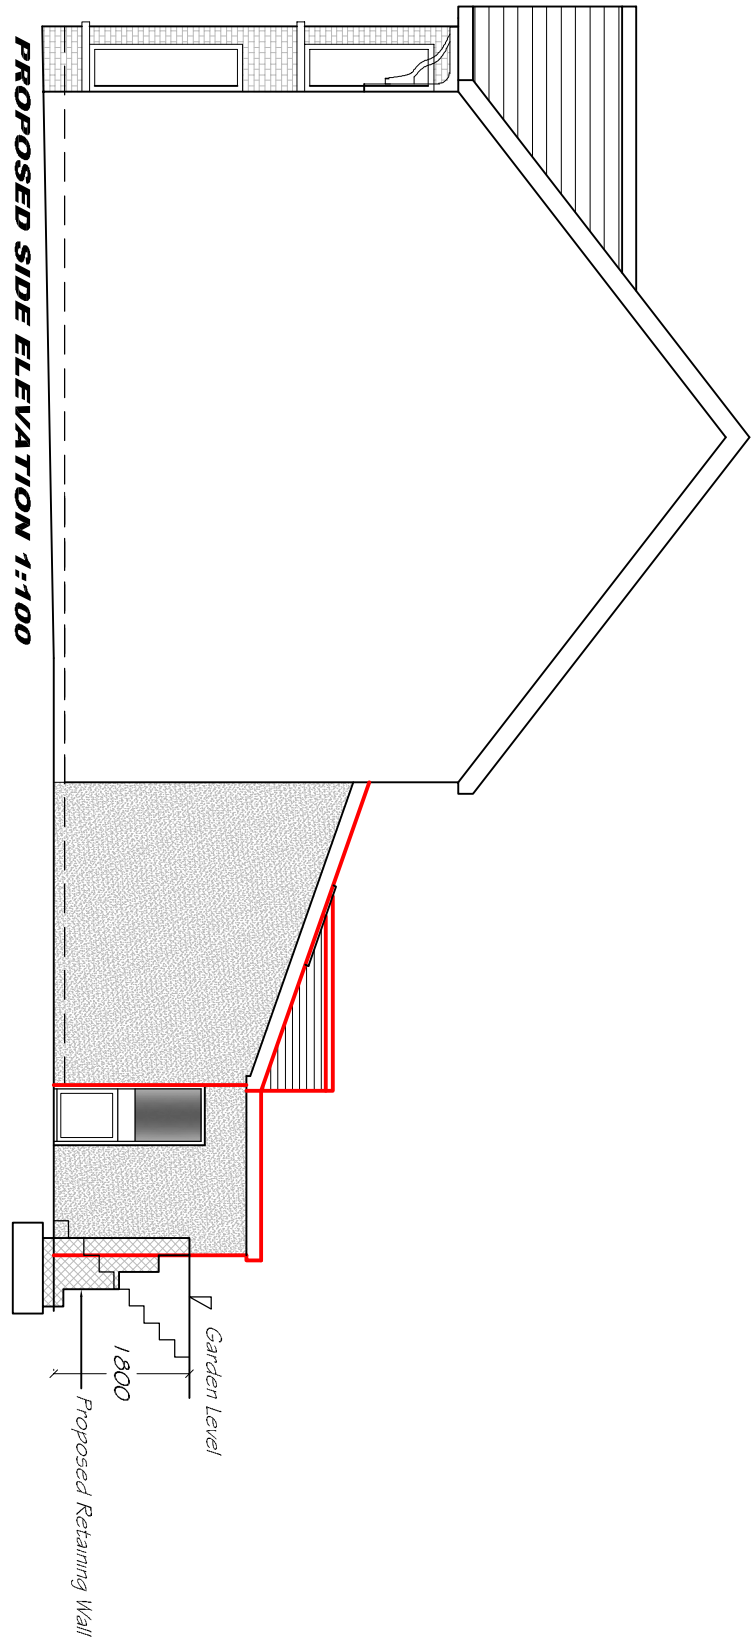


PROPOSED SIDE ELEVATION 1:100

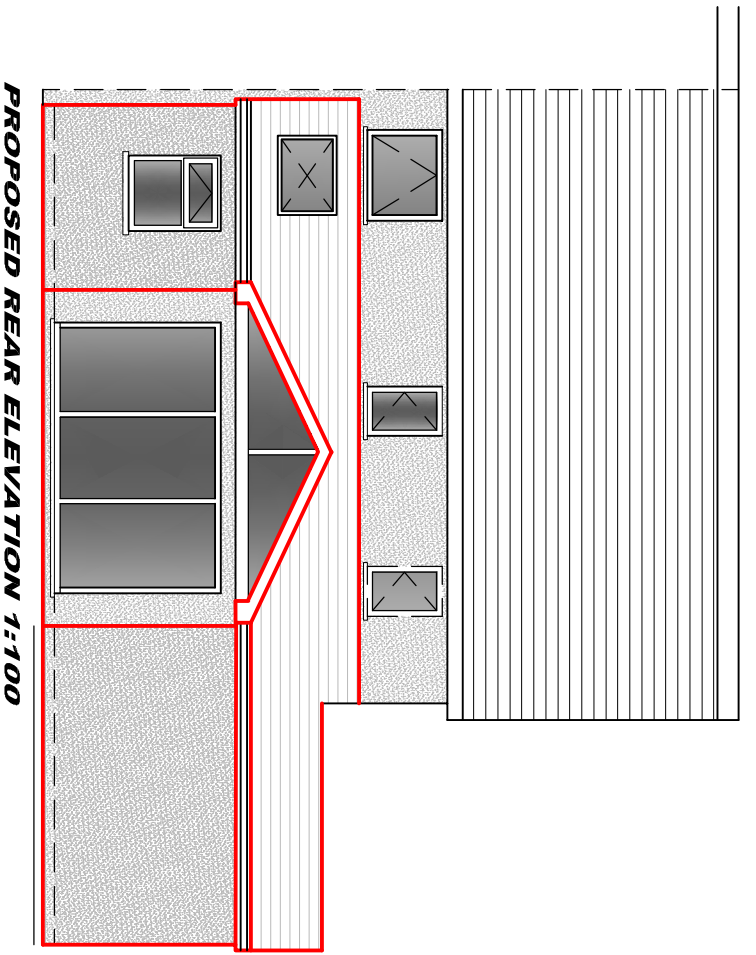


PROPOSED REAR ELEVATION 1:100

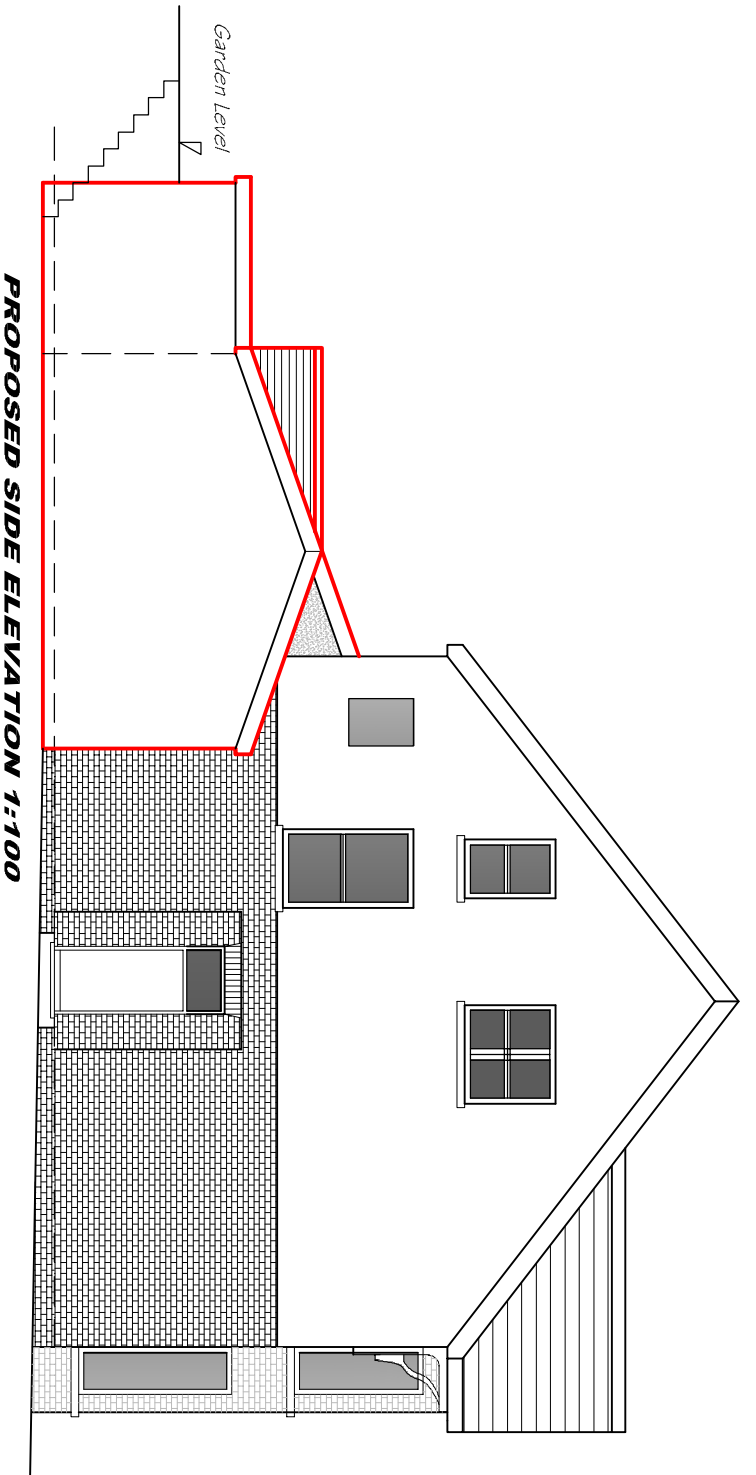


PROPOSED SIDE ELEVATION 1:100

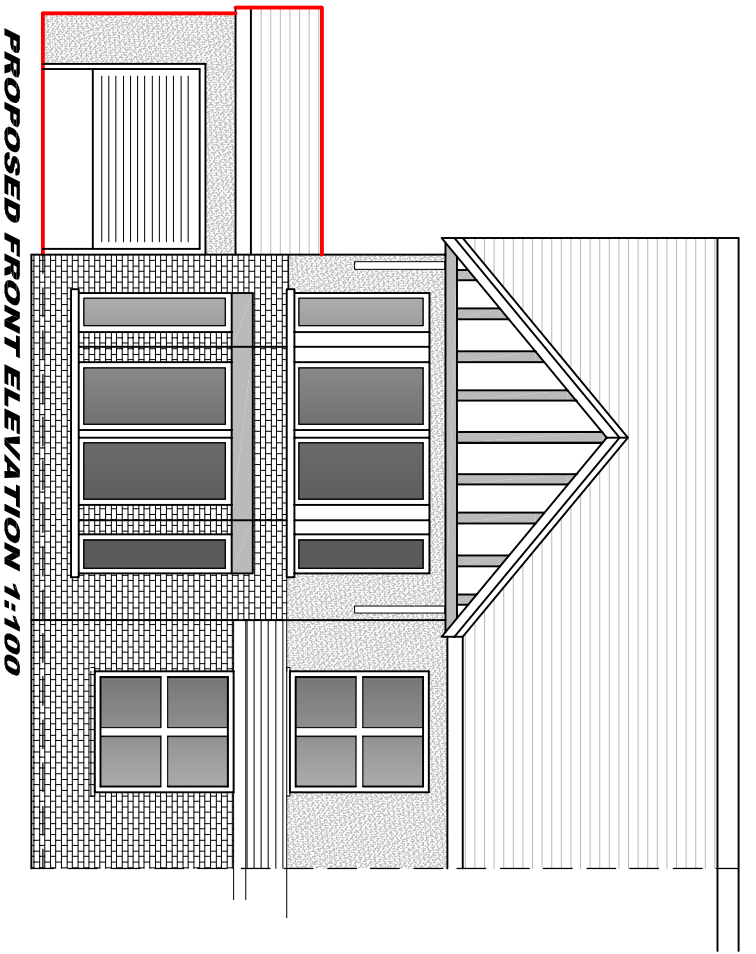


PROPOSED FRONT ELEVATION 1:100

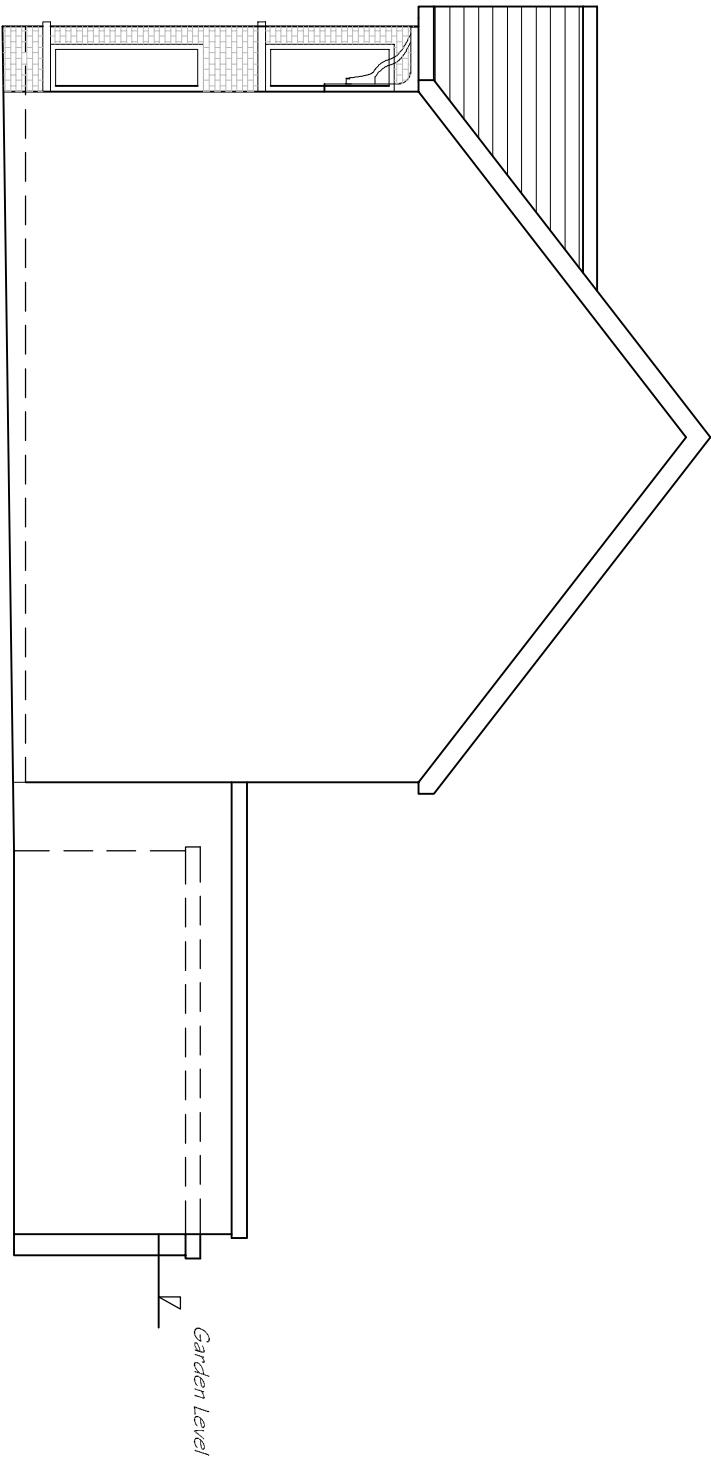


EXISTING SIDE ELEVATION 1:100

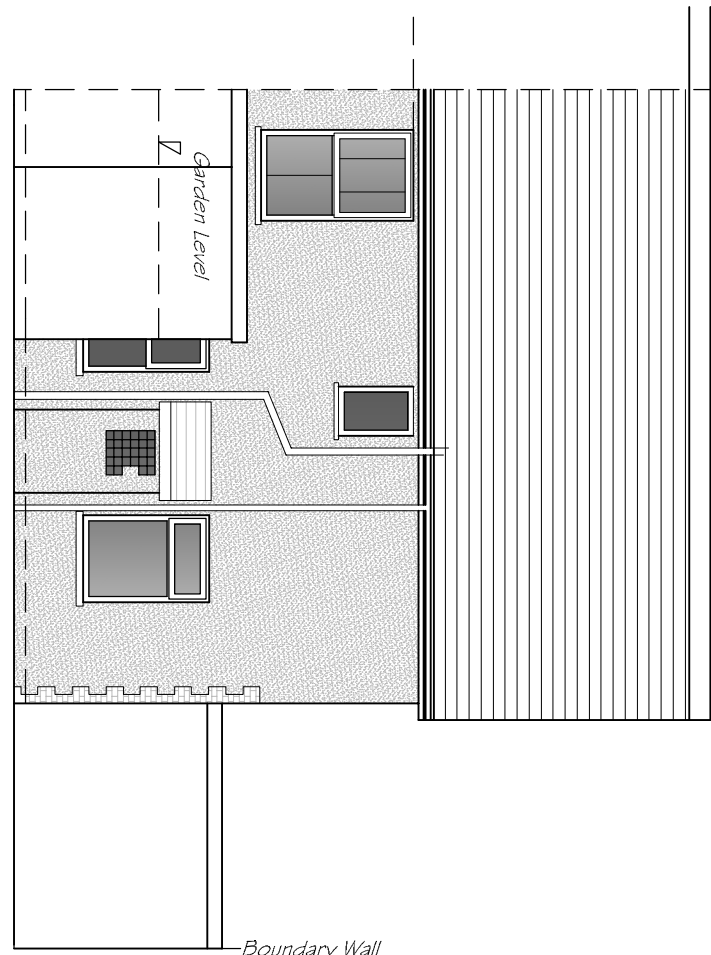


EXISTING REAR ELEVATION 1:100

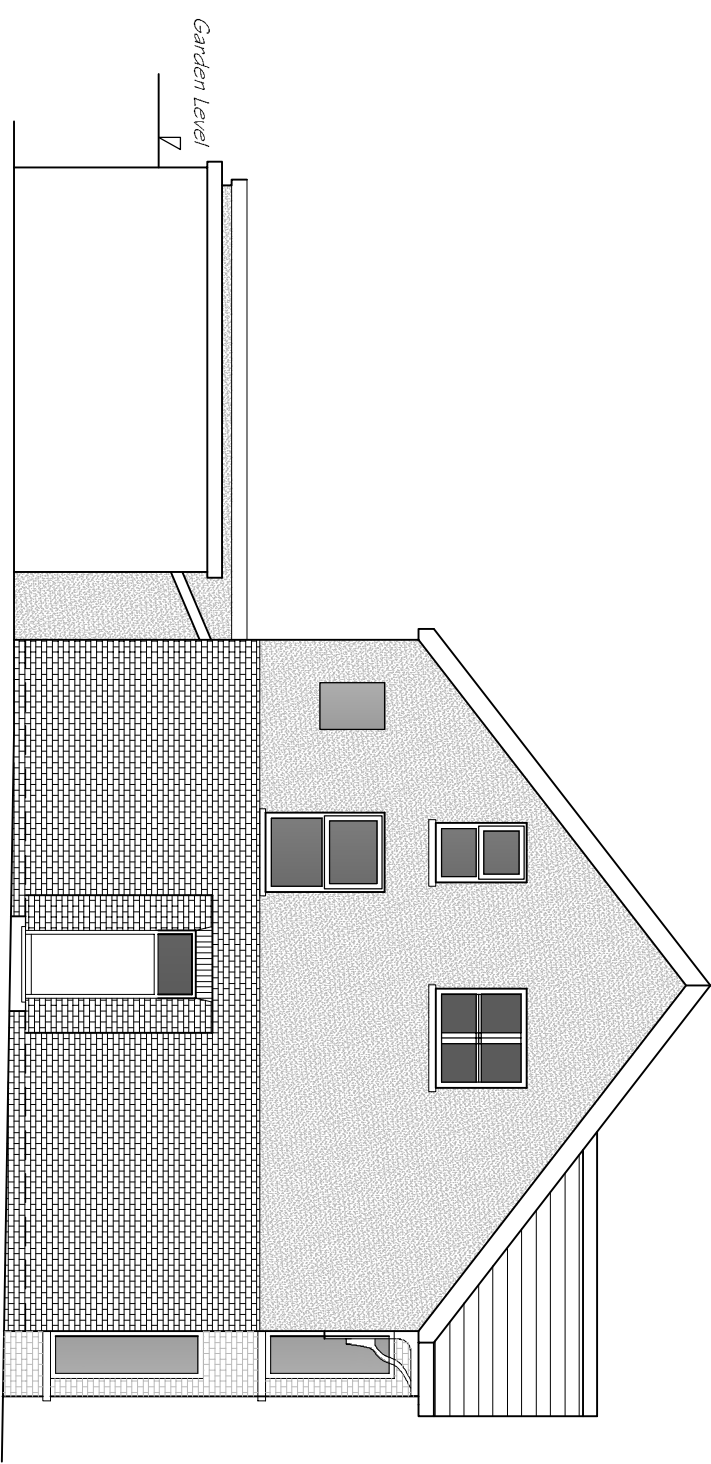


EXISTING SIDE ELEVATION 1:100

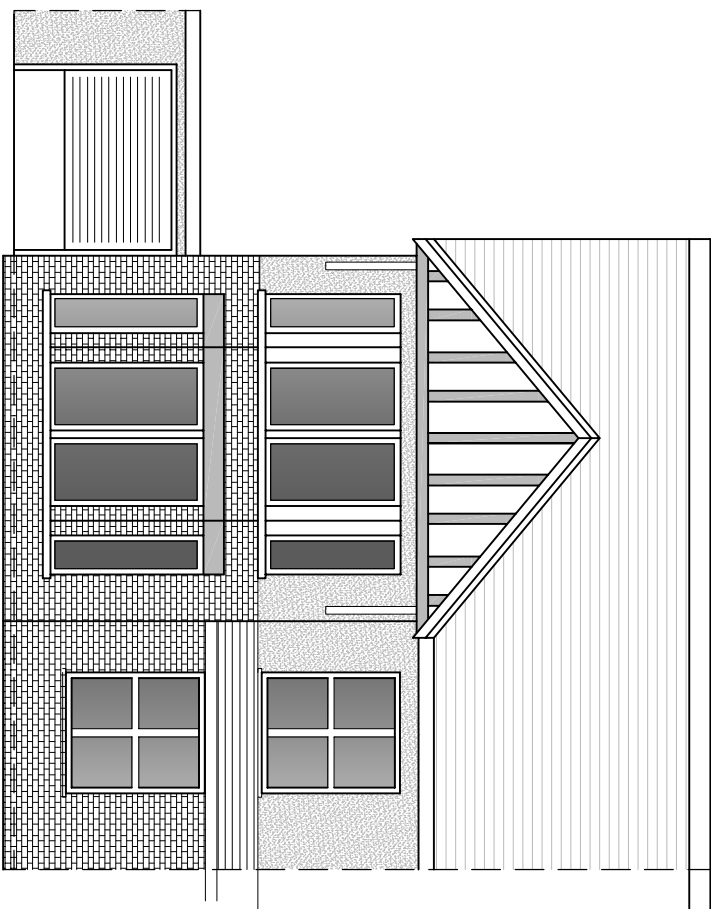

EXISTING FRONT ELEVATION 1:100

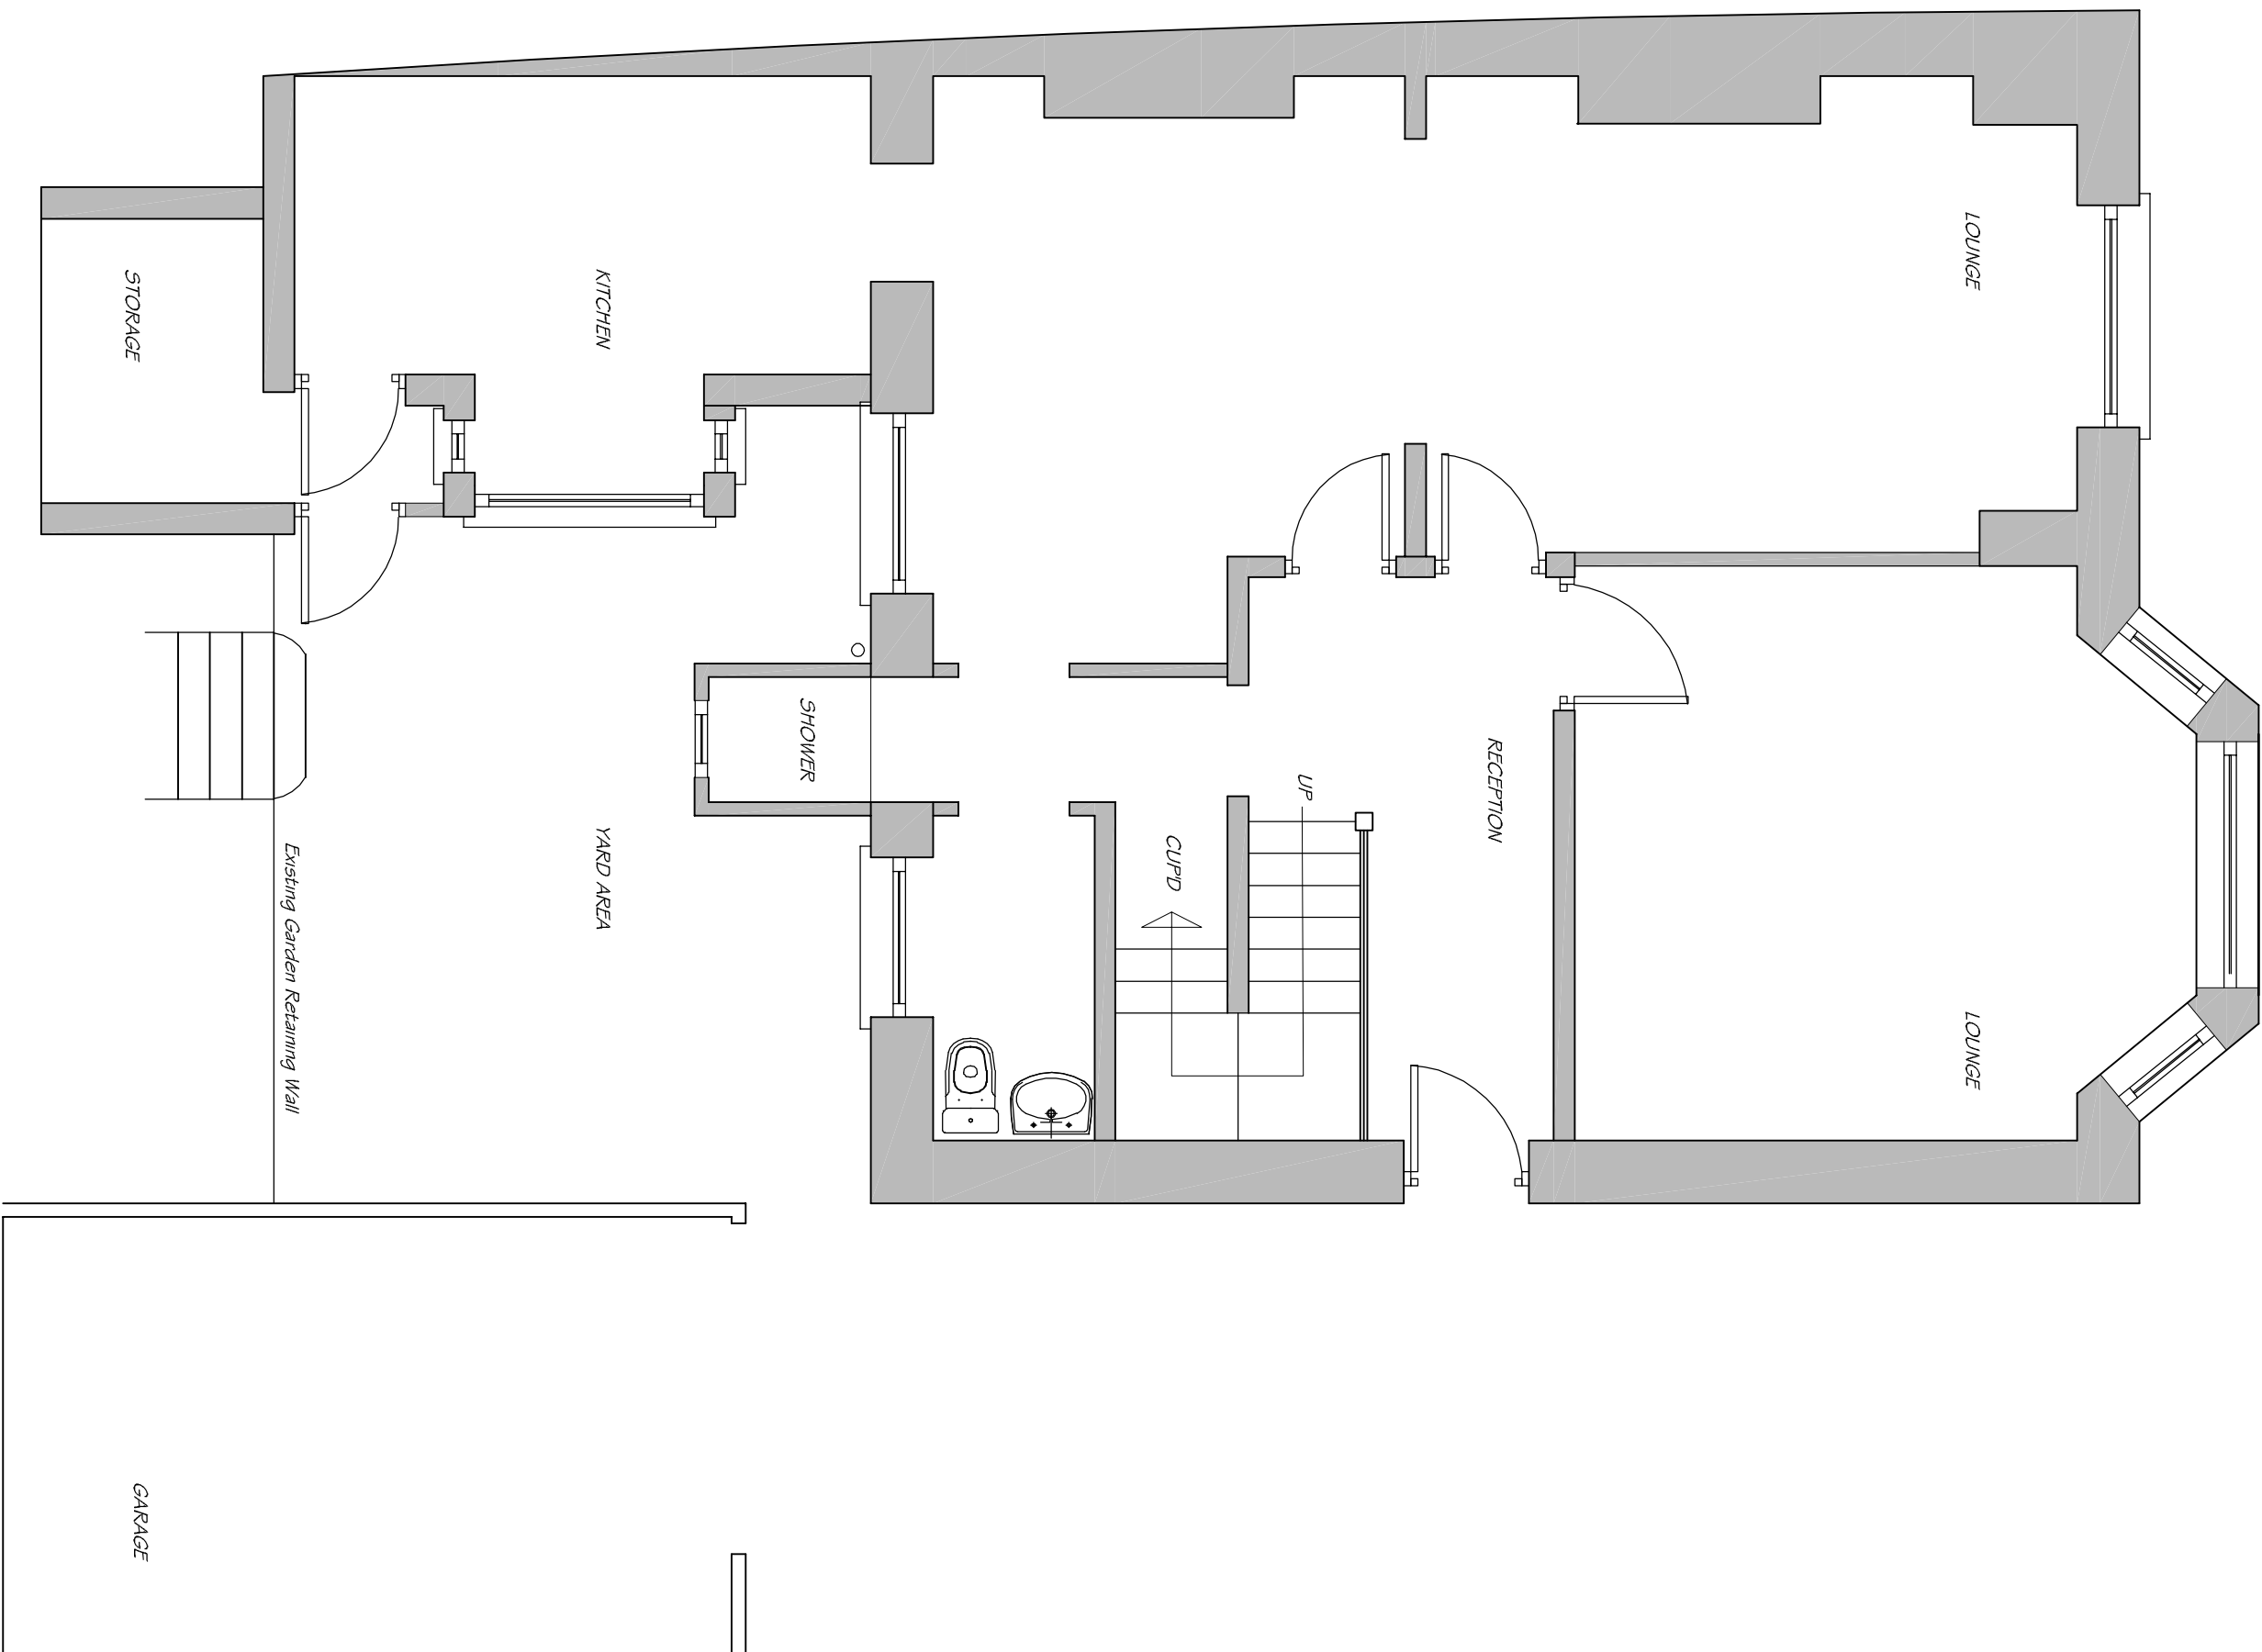


EXISTING GROUND FLOOR PLAN 1:50

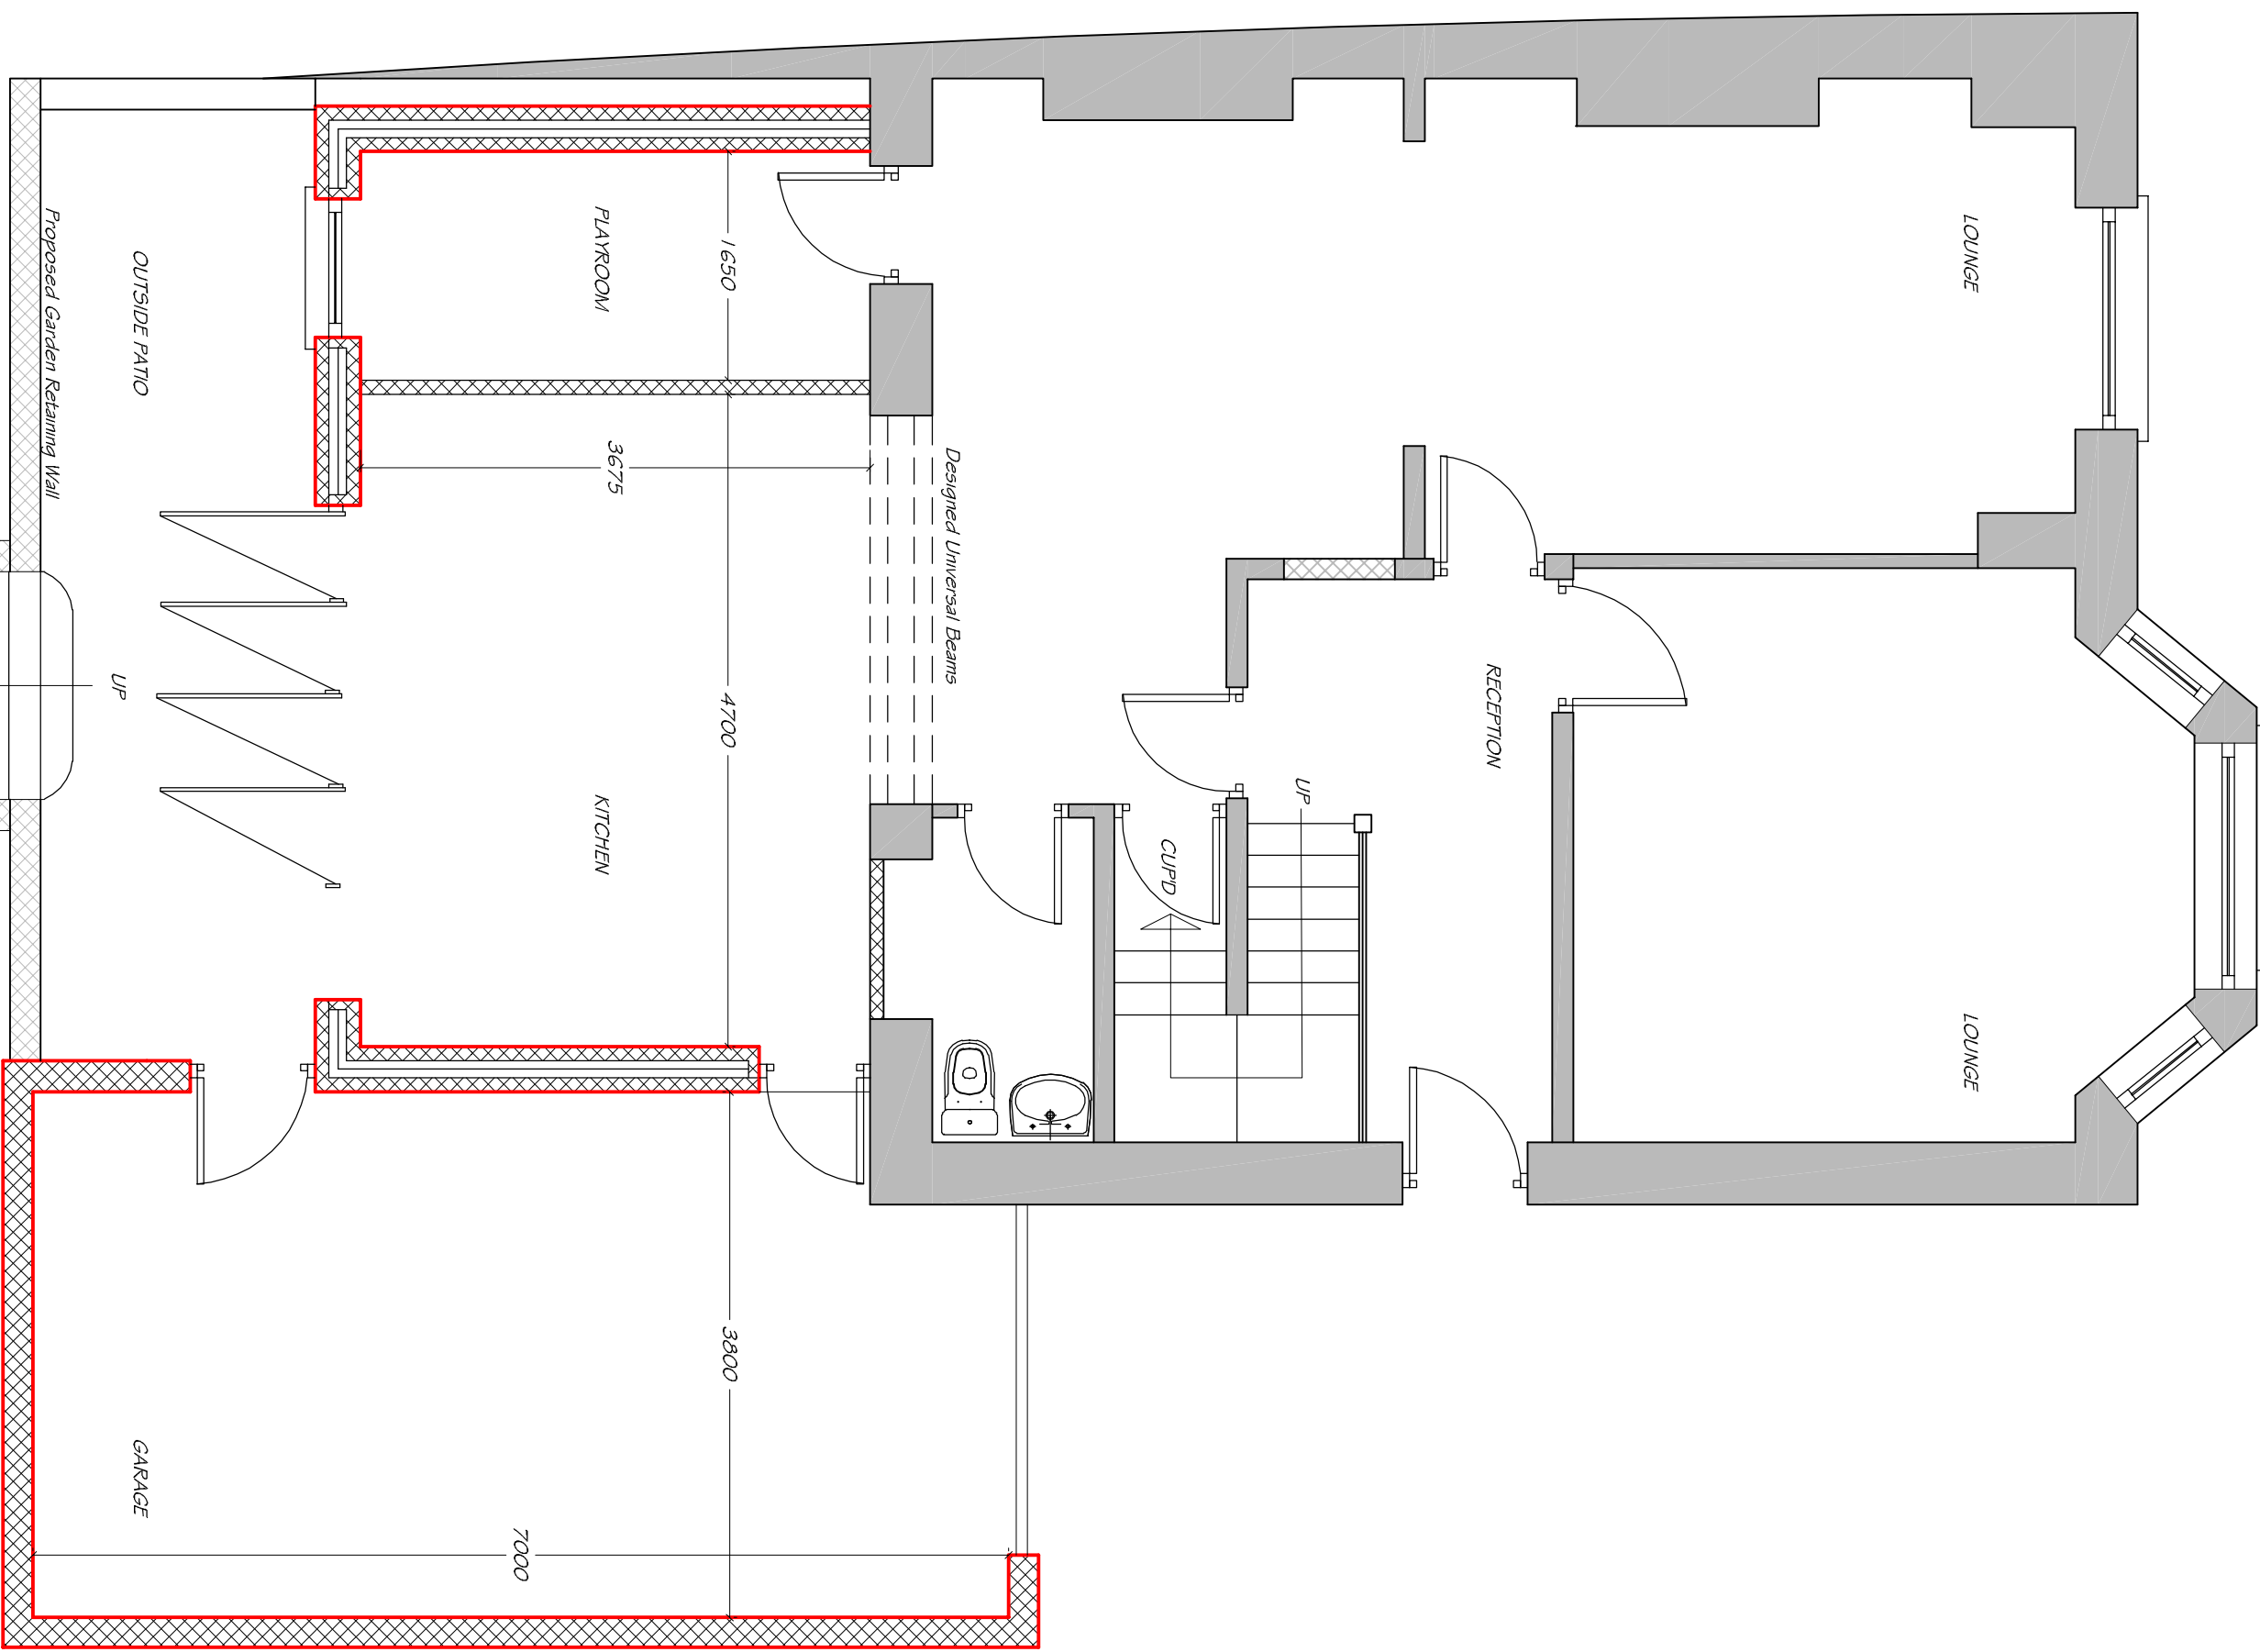

PROPOSED GROUND FLOOR PLAN 1:50

EXTERNAL FINISHES
ROOF:
Concrete interlocking tiles
WALLS:
Face brickwork to match the existing.
WINDOWS & FASCIAS:
Uprc colour to match existing.
RAINWATER GOODS:
Uprc
GARAGE DOORS:
Colour coated galvanneal steel roller shutter.

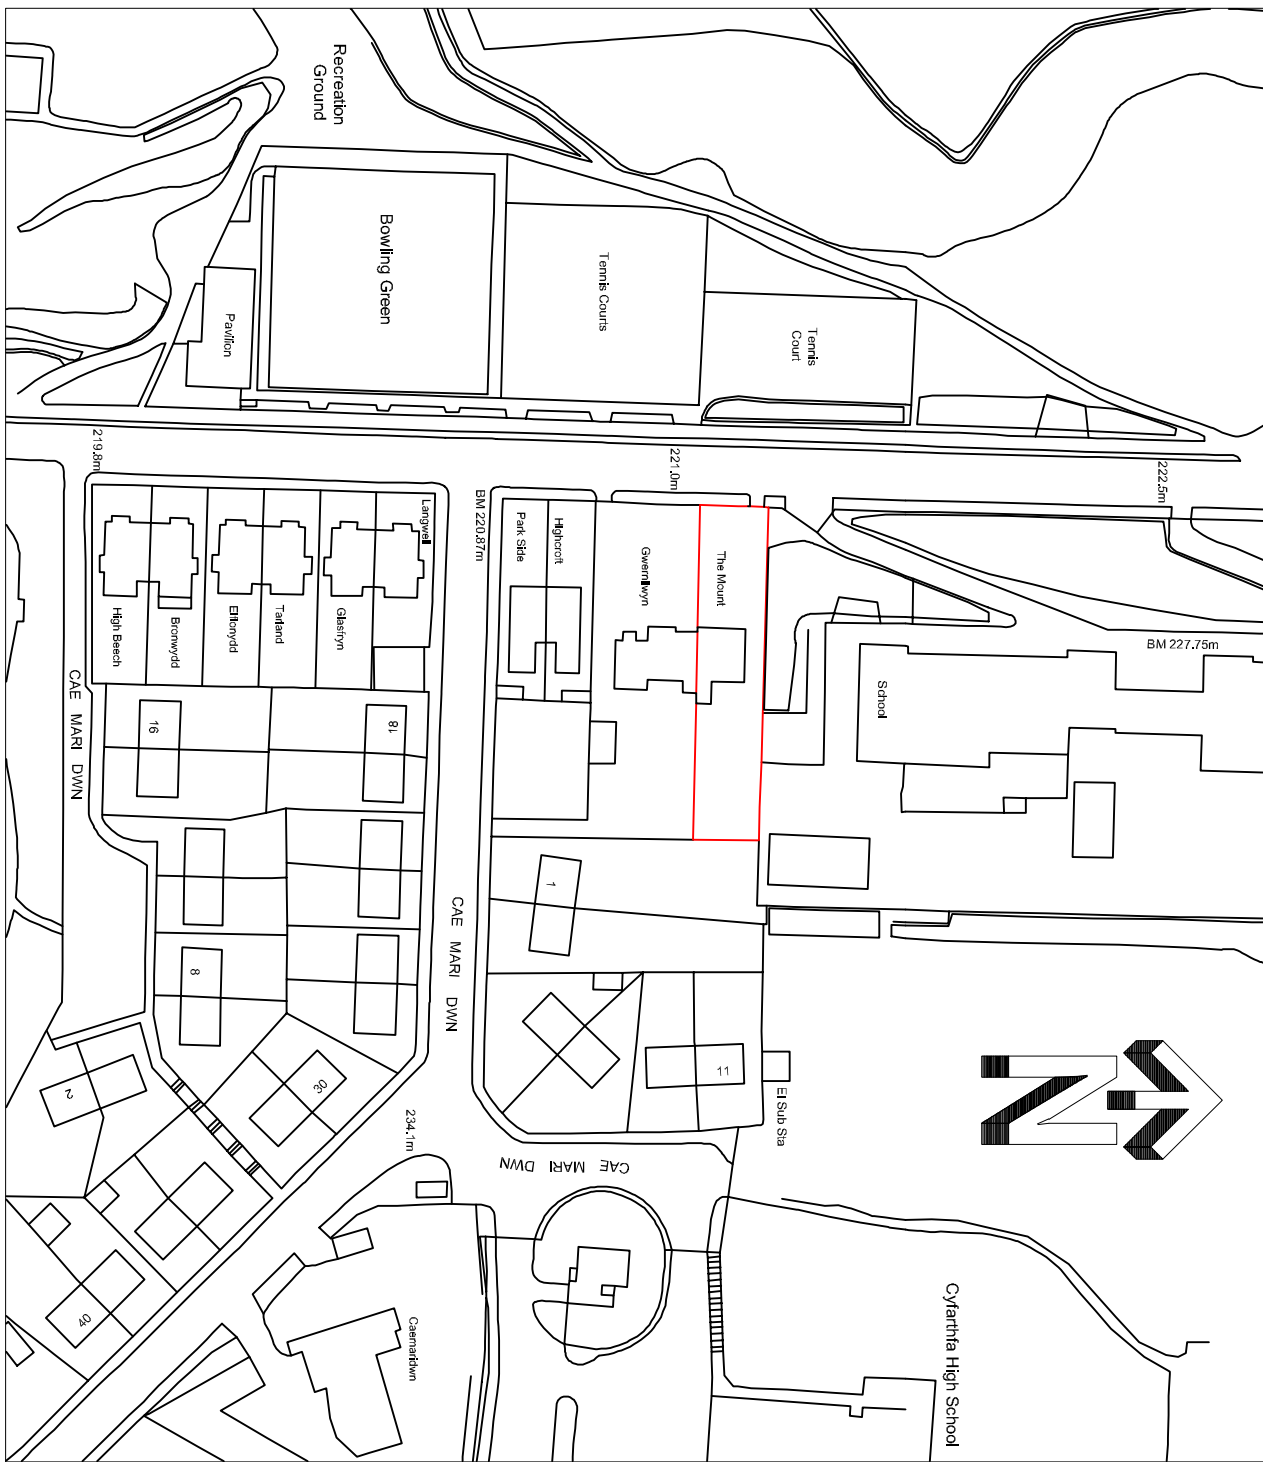

LOCATION PLAN 1:1250

Client:
MR J RATCLIFFE

Project:
PROPOSED SINGLE STOREY EXTENSION AT: 'THE MOUNT', QUEENS ROAD, MERTHYR TYDFIL

Drawing Title:
EXISTING & PROPOSED PLANS, ELEVATIONS & SECTION

Date:
MARCH 2021