


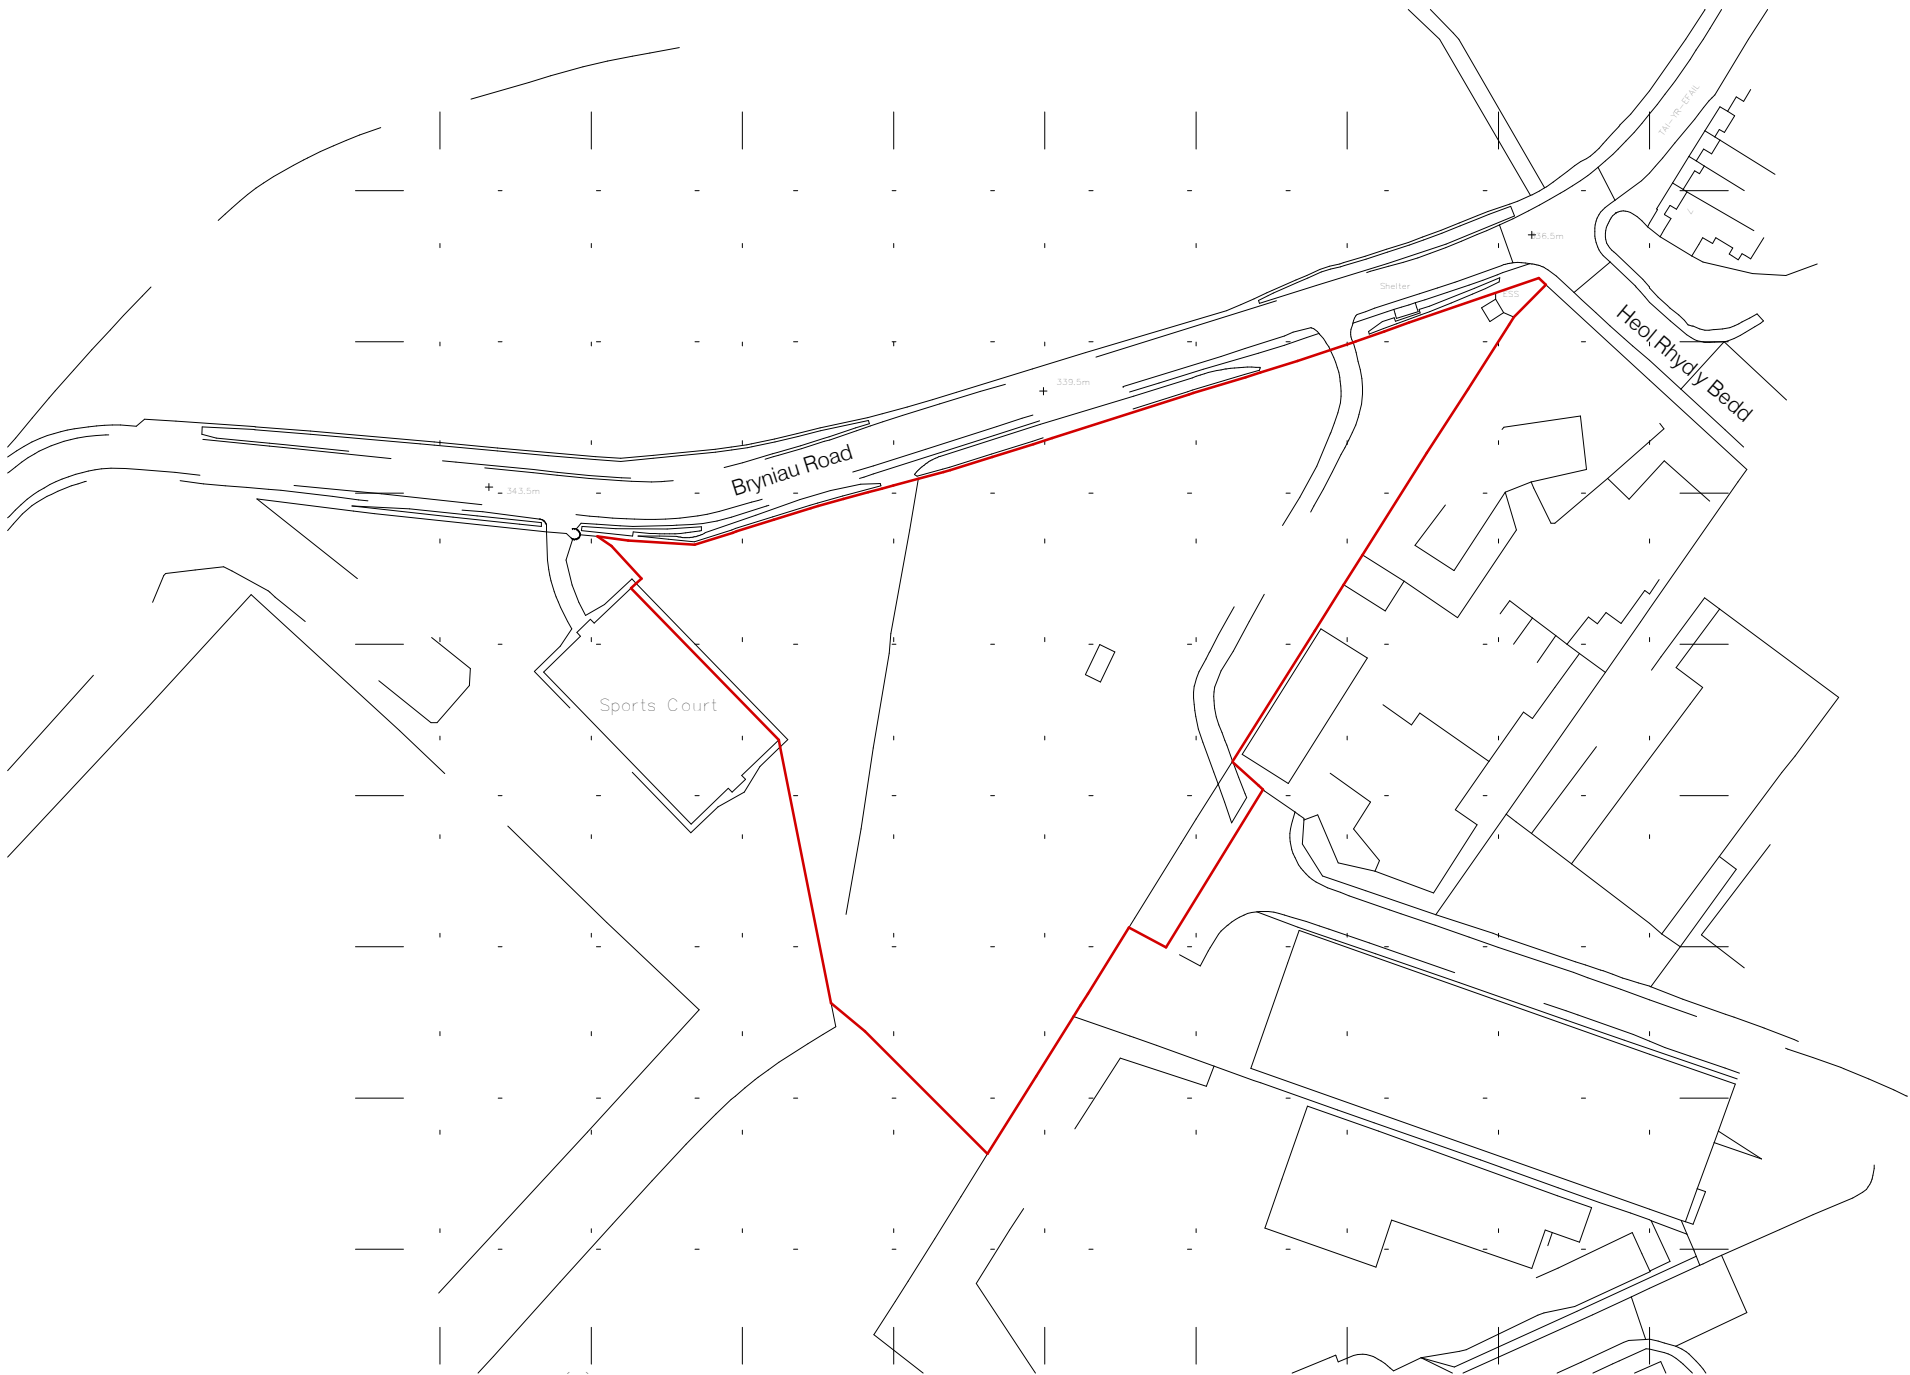

— Denotes Site Boundary

All site & ownership boundaries to be confirmed by client.

P1	Preliminary issue.	DT	-	20.09.19
Rev.	Description	Drawn	Check	Date

PRELIMINARY

pentan
architects

22 Cathedral Road
Cardiff CF11 9LJ
t. 029 2030 9010
info@pentan.co.uk

Project

Bryniau Road, Merthyr

Client

Holbrook Construction

Drawing Title

Site Location Plan

Job no.	Org.	Zone	Level	Type	Role	Description	Status	Rev.
3815	PEN	ZZ	ZZ	DR	A	0001	S3	P1
Scale				Date				
1 : 1250 @ A3				Sep '19				

NOTES Do not scale. All dimensions are in millimetres unless stated otherwise