


GENERAL NOTES

- 1. This drawing is to be read in conjunction with and checked against all other drawings, engineering details, specifications and any structural, geotechnical or other specialist document provided.
- 2. Any discrepancies within all relevant drawings are to be reported to QuadConsult Ltd immediately.
- 3. All dimensions and levels are in metres, U.N.O..
- 4. Do not scale from this drawing - use figured dimensions only.
- 5. This drawing is schematic for clarity only, positions of pipe runs and manholes may vary on site due to site conditions.

DESIGN NOTES

TYPICAL FOOTPATH DETAIL COMPILED FROM DCM SURFACES RUBBER-GRAVEL MIX DATA SHEET AND INFORMATION FROM SUTCLIFFE PLAY SOUTH WEST

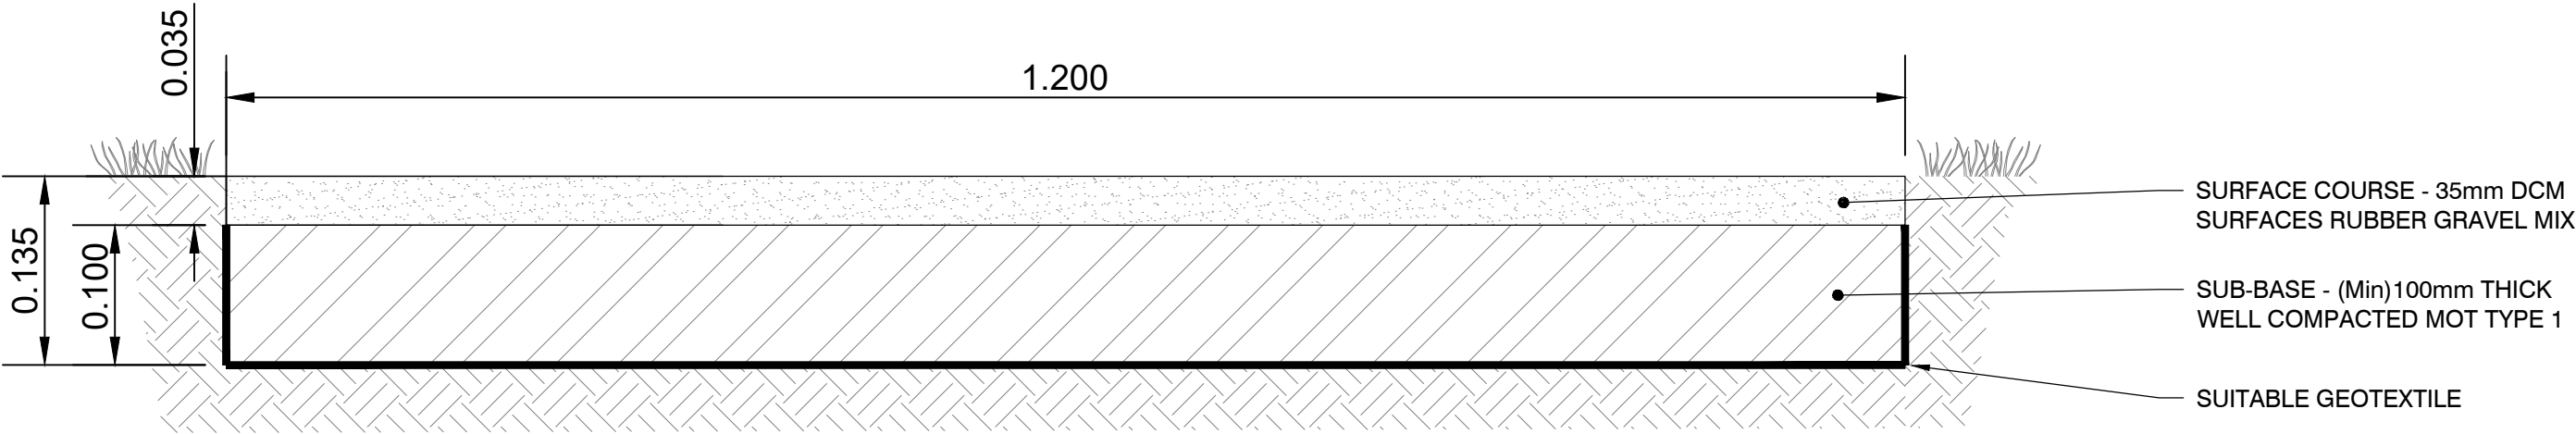

PRIVATE RUBBER GRAVEL FOOTWAY CONSTRUCTION

Rev	Date	Description		By
Dimensions to be verified on site. This drawing should not be scaled. Use figured dimensions only Any discrepancies should be referred to the Engineer prior to work being put in hand. This drawing is copyright.				
Drawing Status				
INFORMATION				
Designed by	Drawn by	Checked by	Date	Scales @ A3 size
GP	ML	ML	June 2023	1:5
Drawing No				
23136-C-SK100 - 0				

QuadConsult Limited

Columbus House, Village Way

Greenmeadow Business Park

Cardiff

CF15 7NE

029 2077 9644

contactus@quadconsult.co.uk

www.quadconsult.co.uk

QuadConsult

ENGINEERS IN PARTNERSHIP

Consulting Civil & Structural Engineers

Client

MERTHYR

VALLEYS HOMES

Project

Lansbury Close

Title

Typical Play Area Footpath Section