



George and Co.

Mr Liam Jones

7 Somerset close,

Cefn Coed

Merthyr Tydfil

CF48 2NY


821.011		Proposed Block plan	
sketch	1:200@A3	Dec 21	CG
1st Floor Woodfired Studios 62 High St Merthyr Tydfil CF37 8DE 07830328652 hello@georgeandco.studio www.georgeandco.studio			
DO NOT SCALE THIS DRAWING		©George and Co.	

SOMERSET CLOSE


Bryncerddin

Woodbury





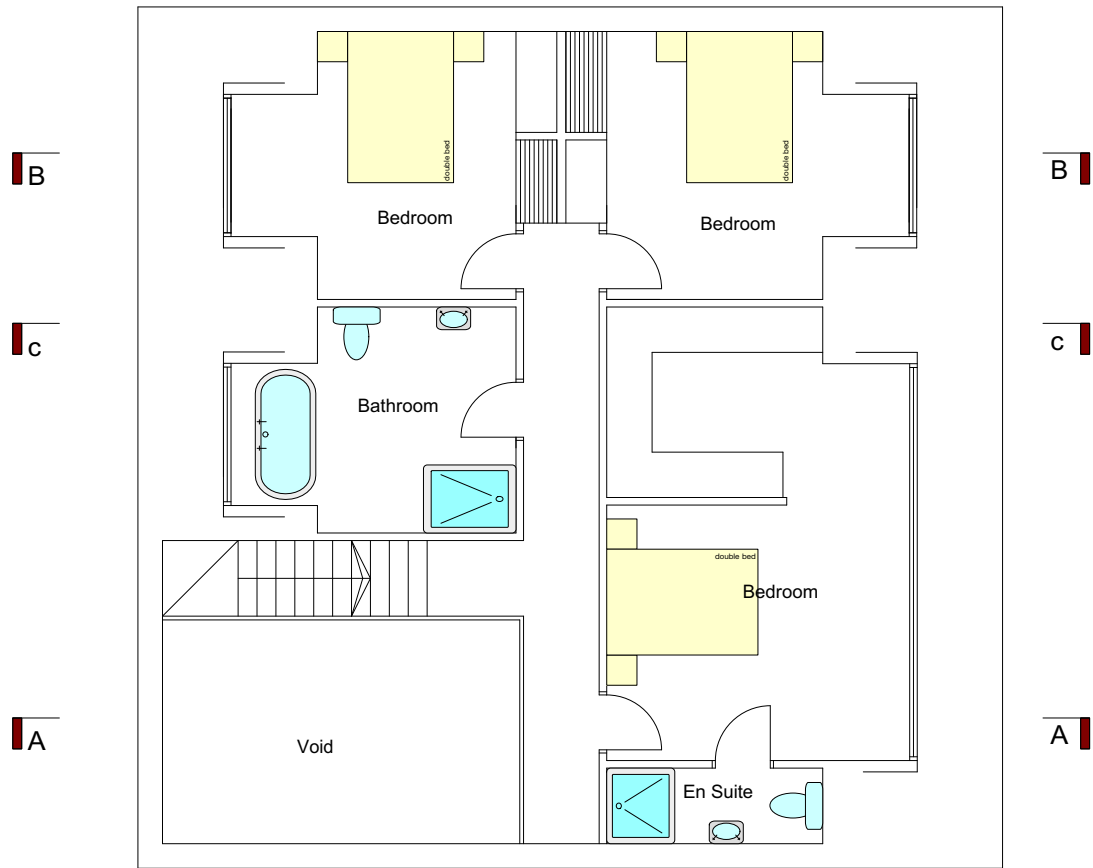



PROPOSED GROUND FLOOR PLAN

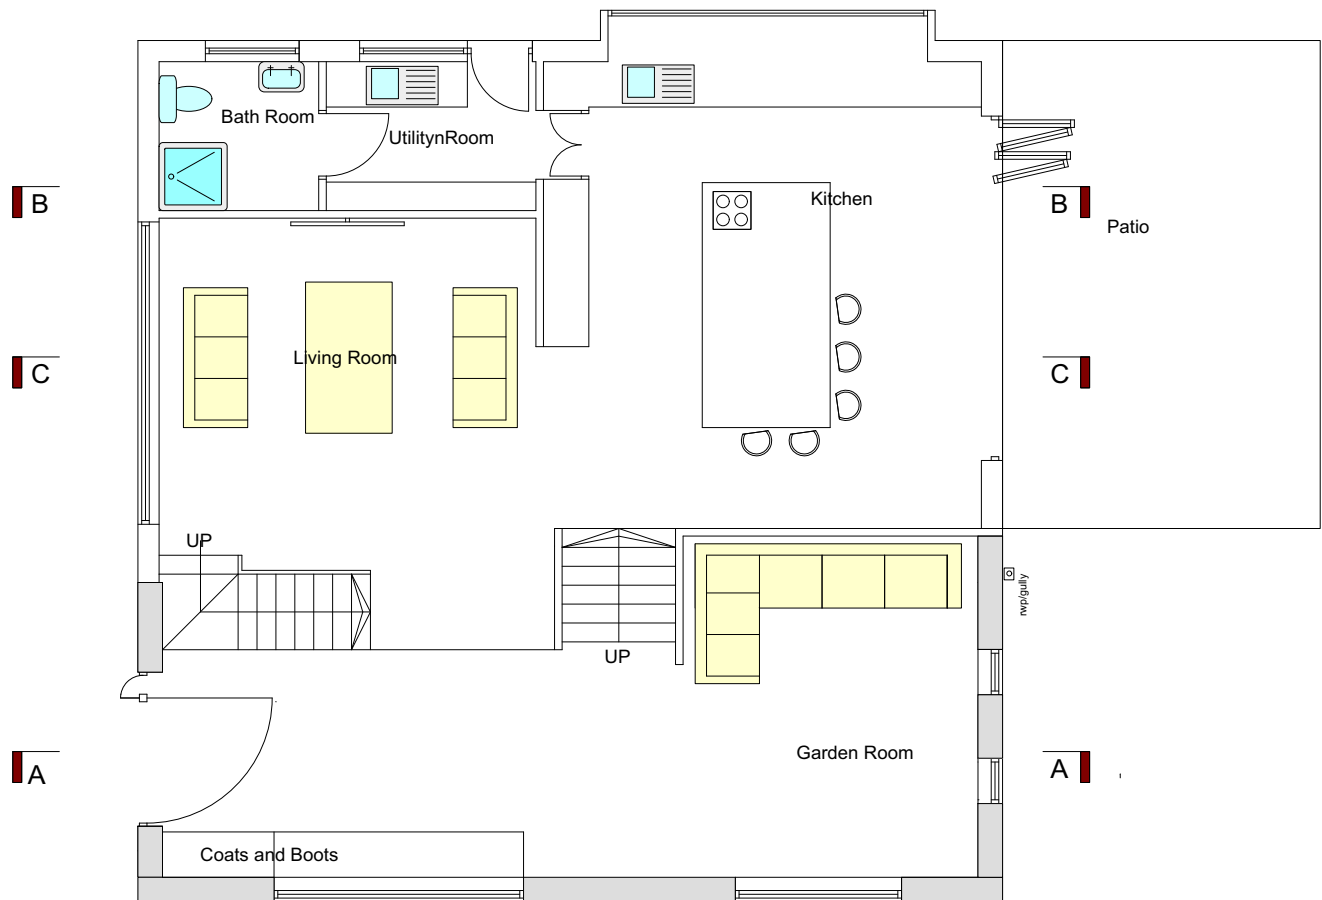


PROPOSED FIRST FLOOR PLAN

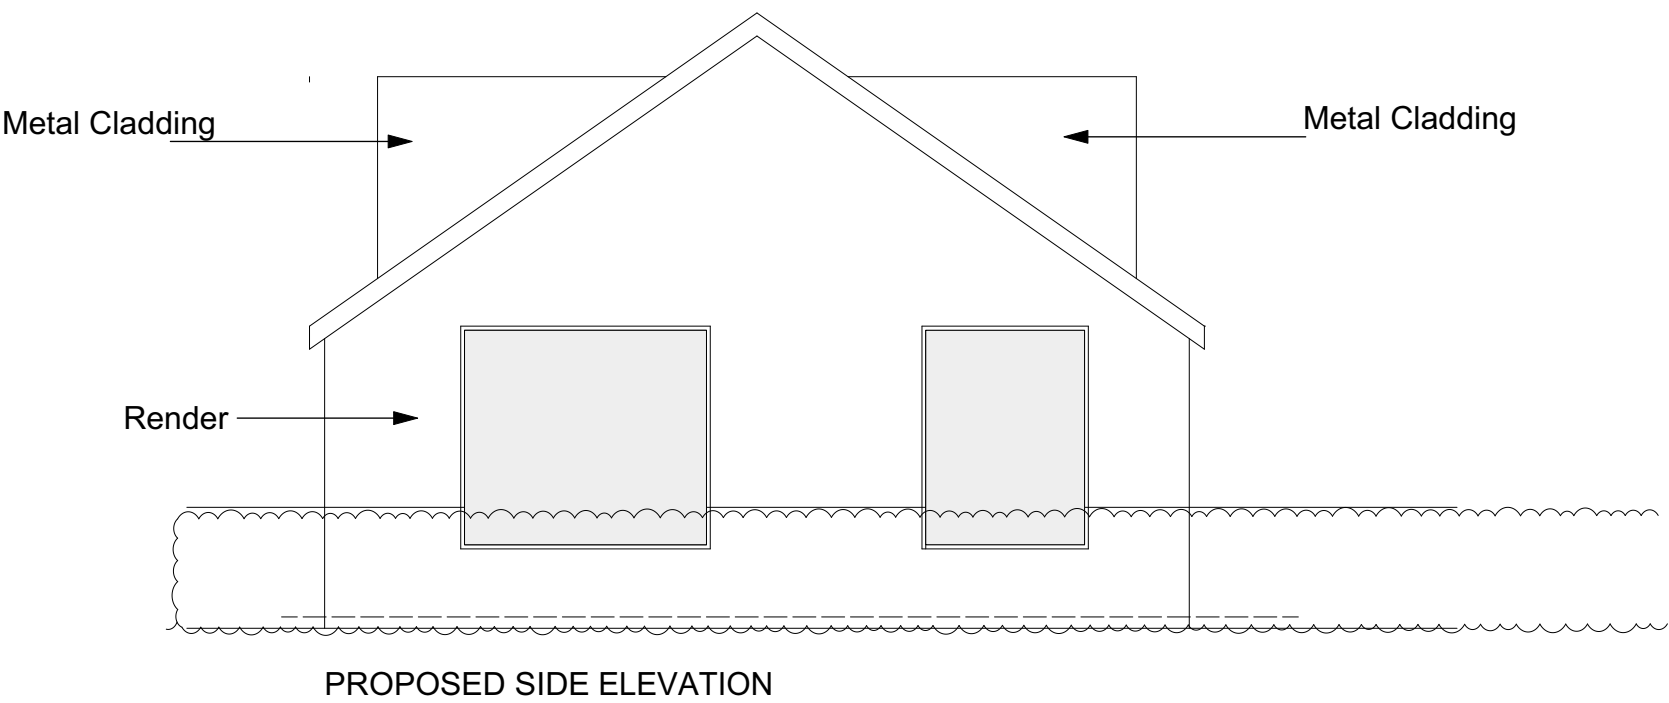

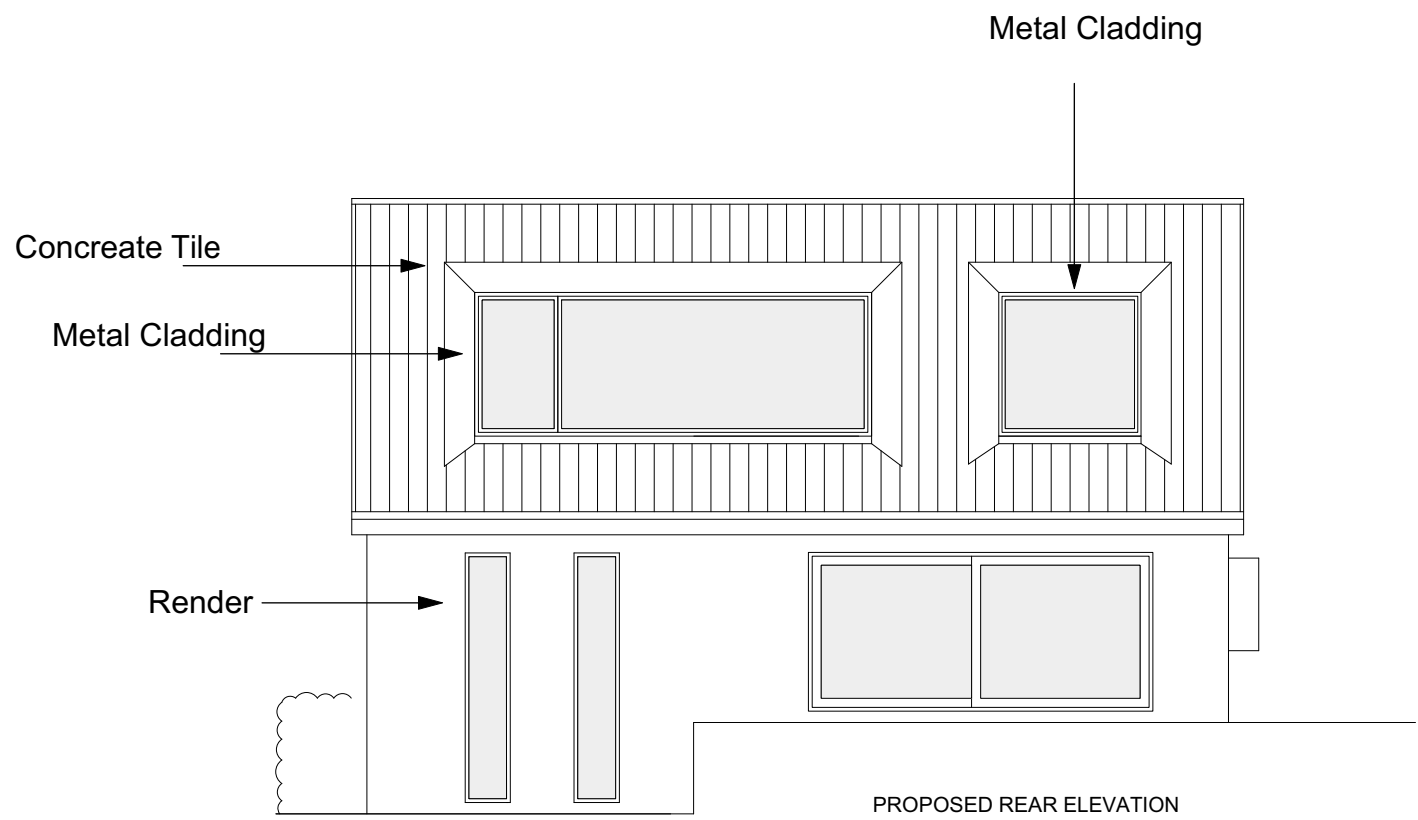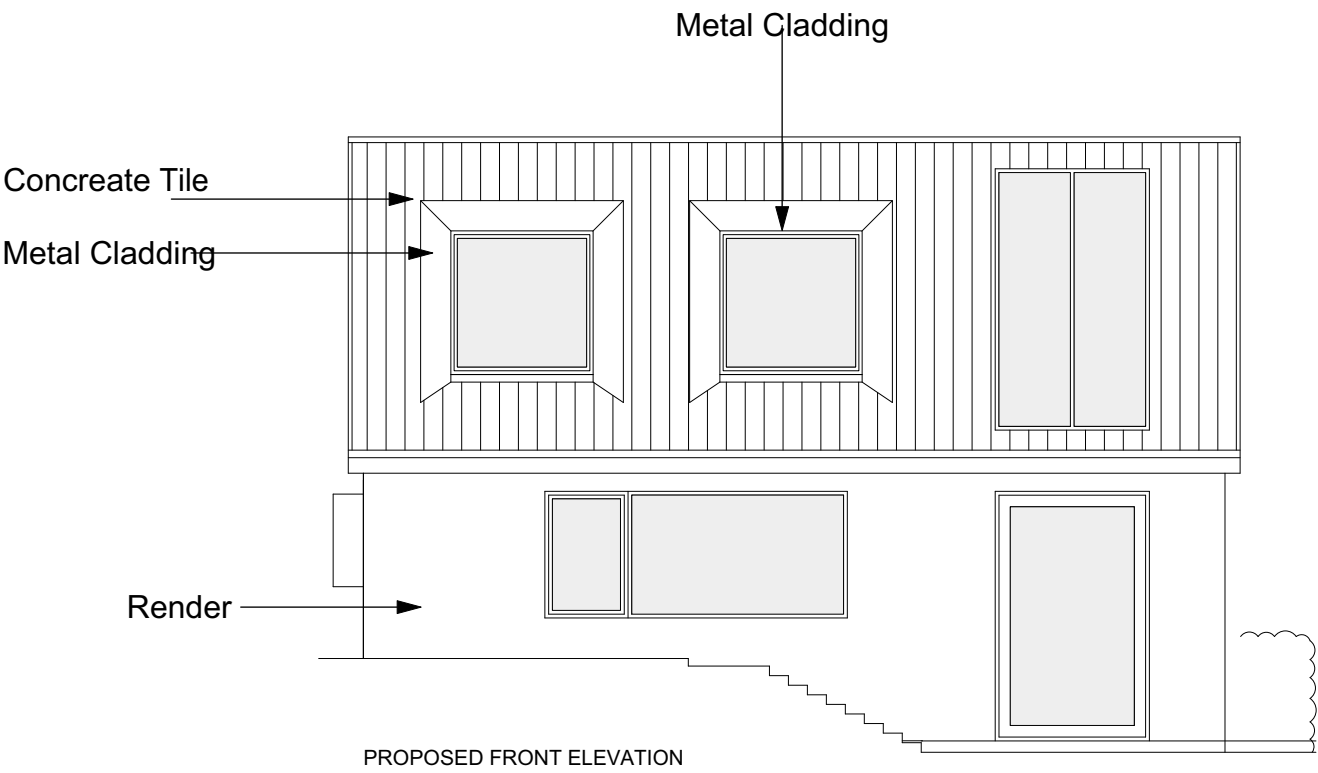


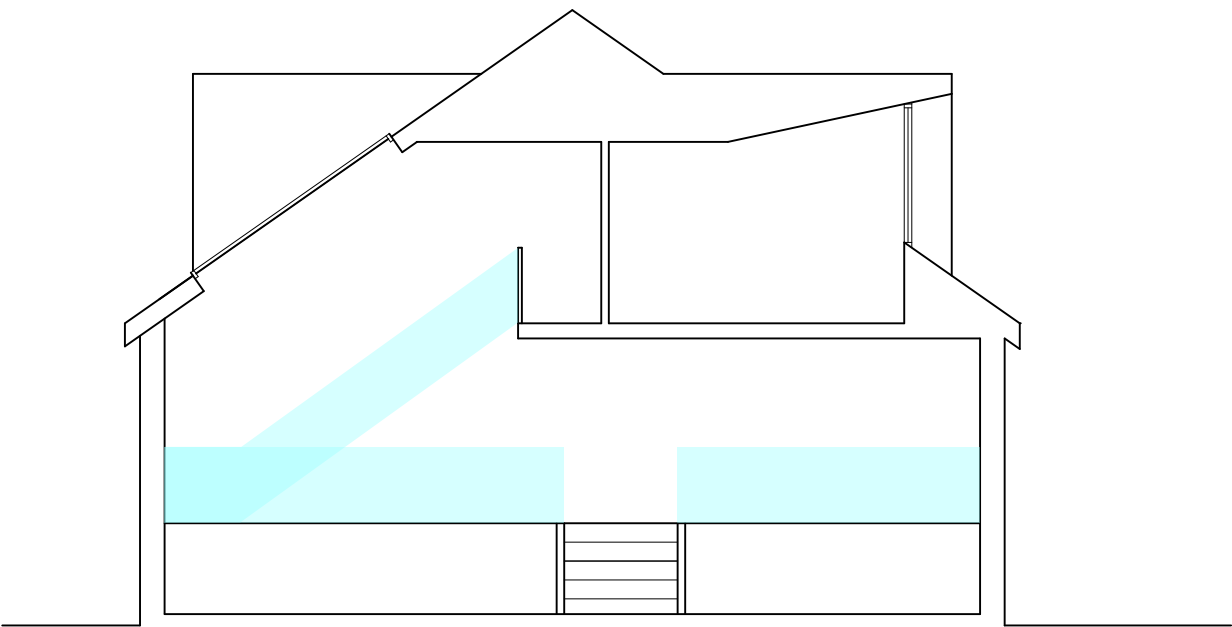

Section A-A

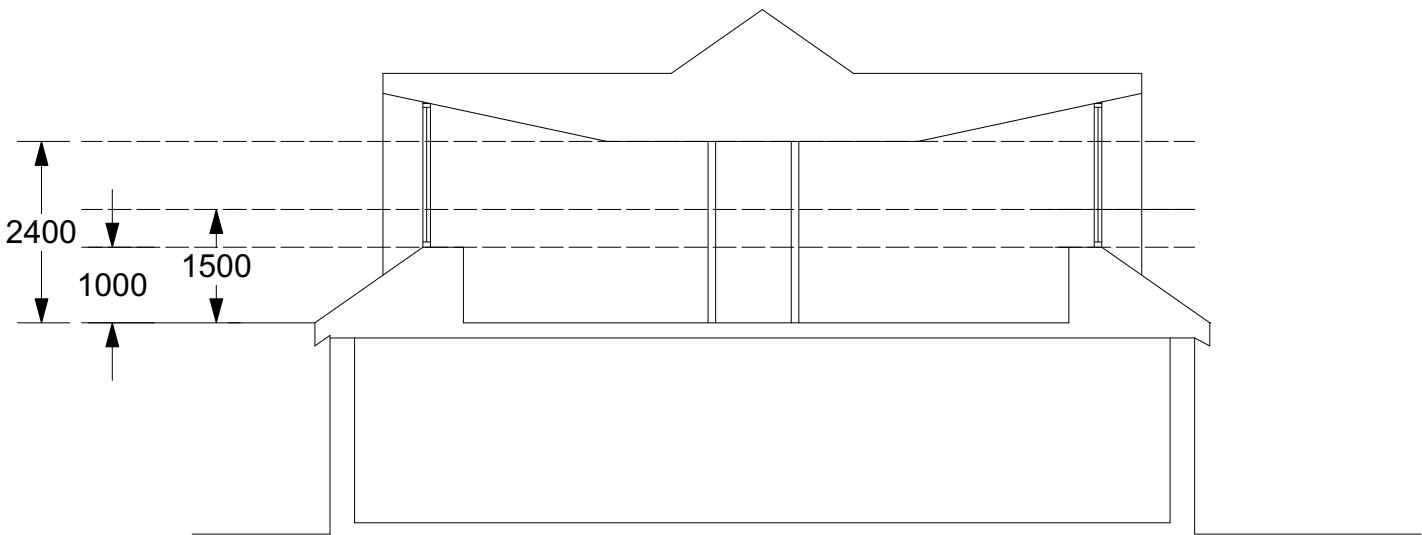

Section B-B

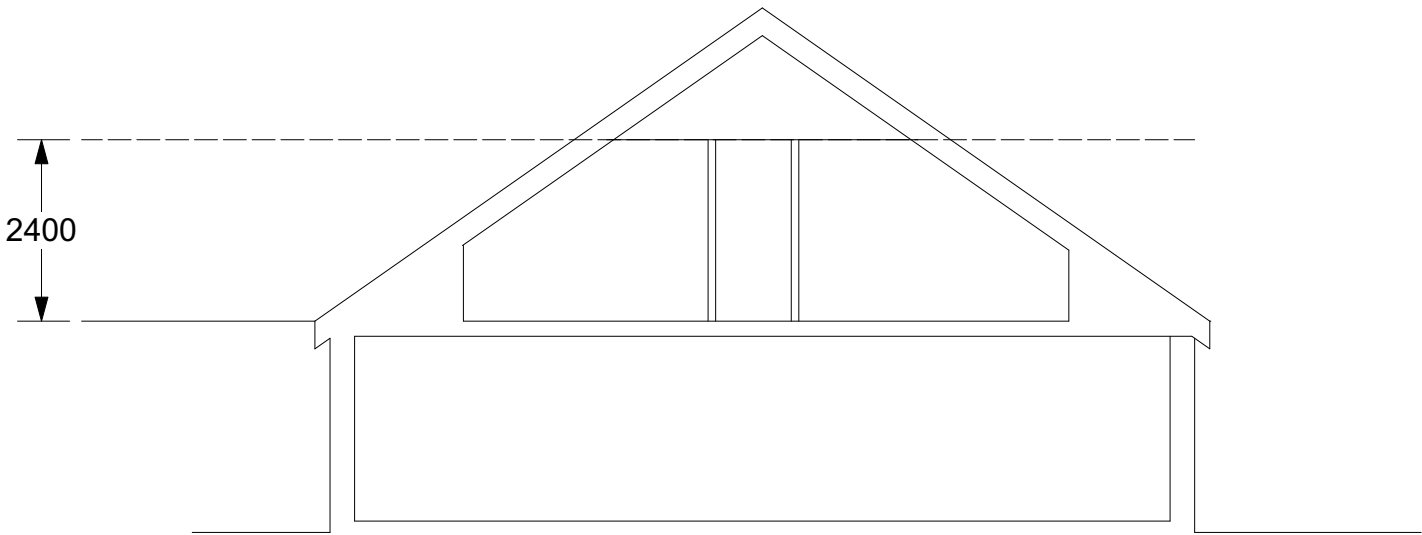


Section C-C

 George and Co.


Mr Liam Jones
7 Summerset close,
Cefn Coed
Merthyr Tydfil
CF48 2NY

821.04		Proposed Sections	
sketch	1:100@A3	Dec 21	CG
1st Floor Woodfired Studios 62 High St Merthyr Tydfil CF37 6DE 07830328652 hello@georgeandco.studio www.georgeandco.studio			
DO NOT SCALE THIS DRAWING		©George and Co.	

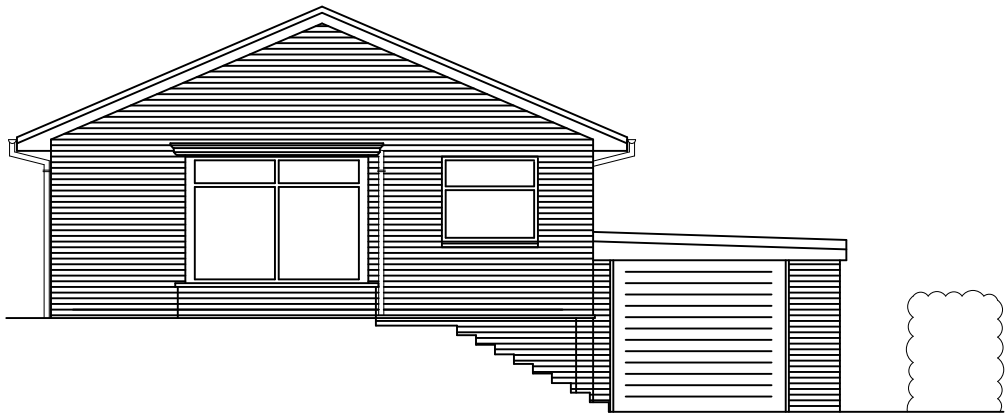


EXISTING FRONT ELEVATION

Scale 1:50

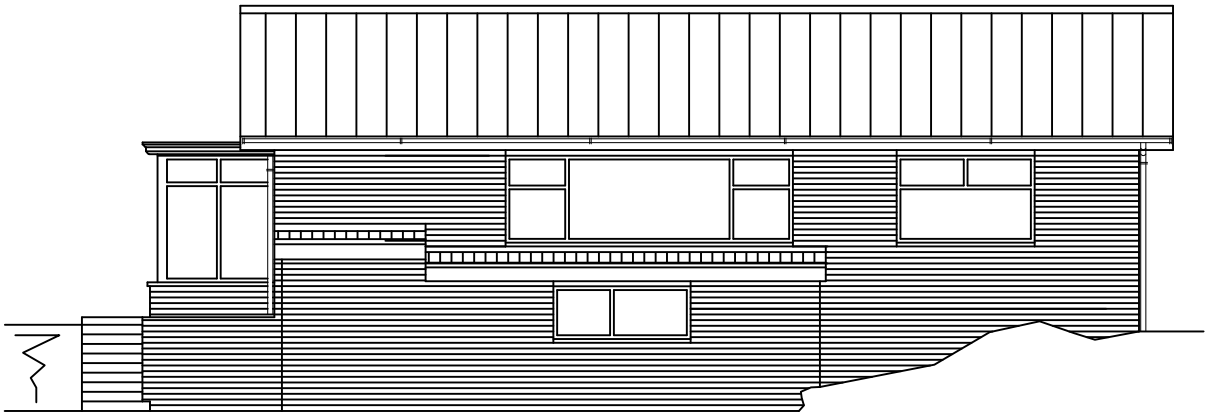

EXISTING SIDE ELEVATION

Scale 1:50

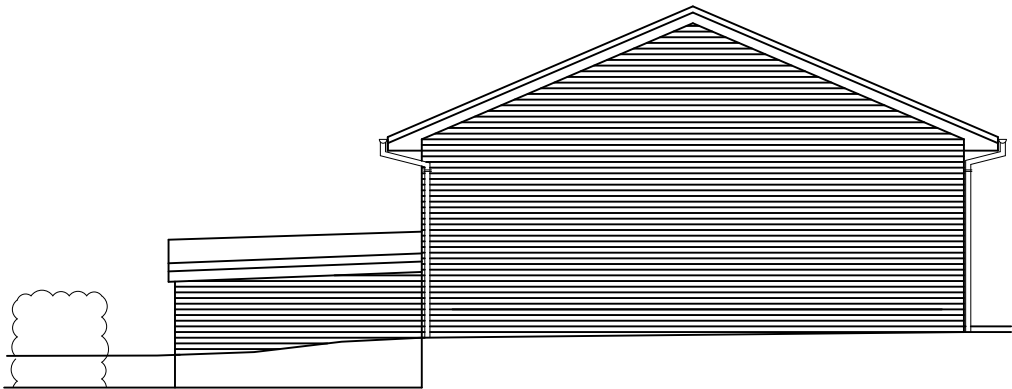


EXISTING REAR ELEVATION

Scale 1:50


 George and Co.

Mr Liam Jones
7 Summerset close,
Cefn Coed
Merthyr Tydfil
CF48 2NY

821.05		Existing Elevations	
sketch	1:100@A3	Dec 21	CG
1st Floor Woodfired Studios 62 High St Merthyr Tydfil CF37 8DE 07830328652 hello@georgeandco.studio www.georgeandco.studio			
DO NOT SCALE THIS DRAWING		©George and Co.	

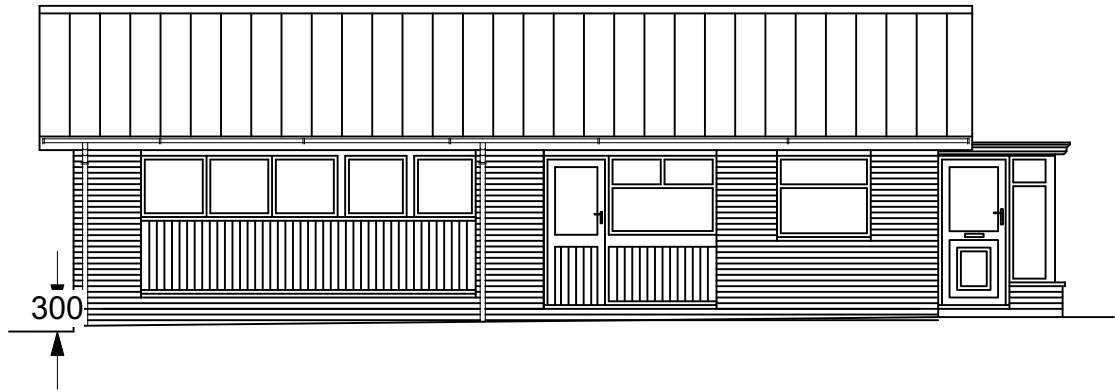

EXISTING SIDE ELEVATION

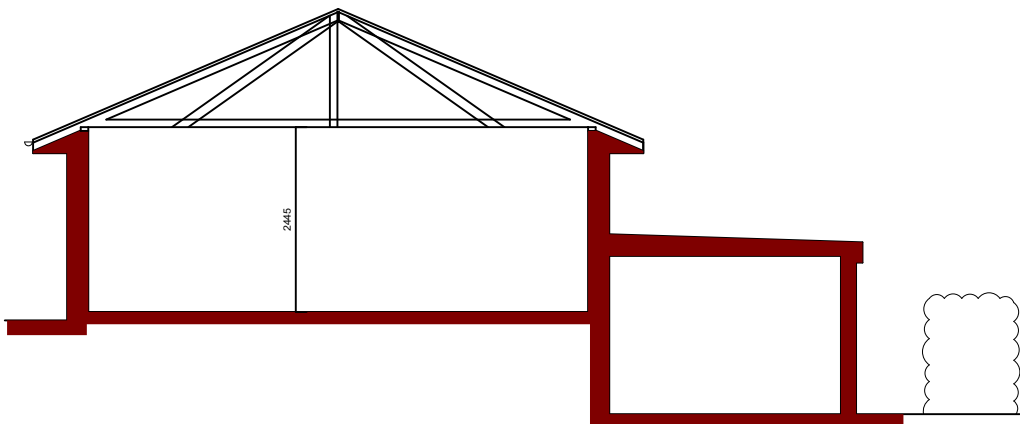


SECTION A-A

Scale 1:50

 George and Co.

Mr Liam Jones
7 Summerset close,
Cefn Coed
Merthyr Tydfil
CF48 2NY

821.06		Existing Section	
sketch	1:100@A3	Dec 21	CG
1st Floor Woodfired Studios 62 High St Merthyr Tydfil CF37 8DE 07830328652 hello@georgeandco.studio www.georgeandco.studio			
DO NOT SCALE THIS DRAWING		©George and Co.	

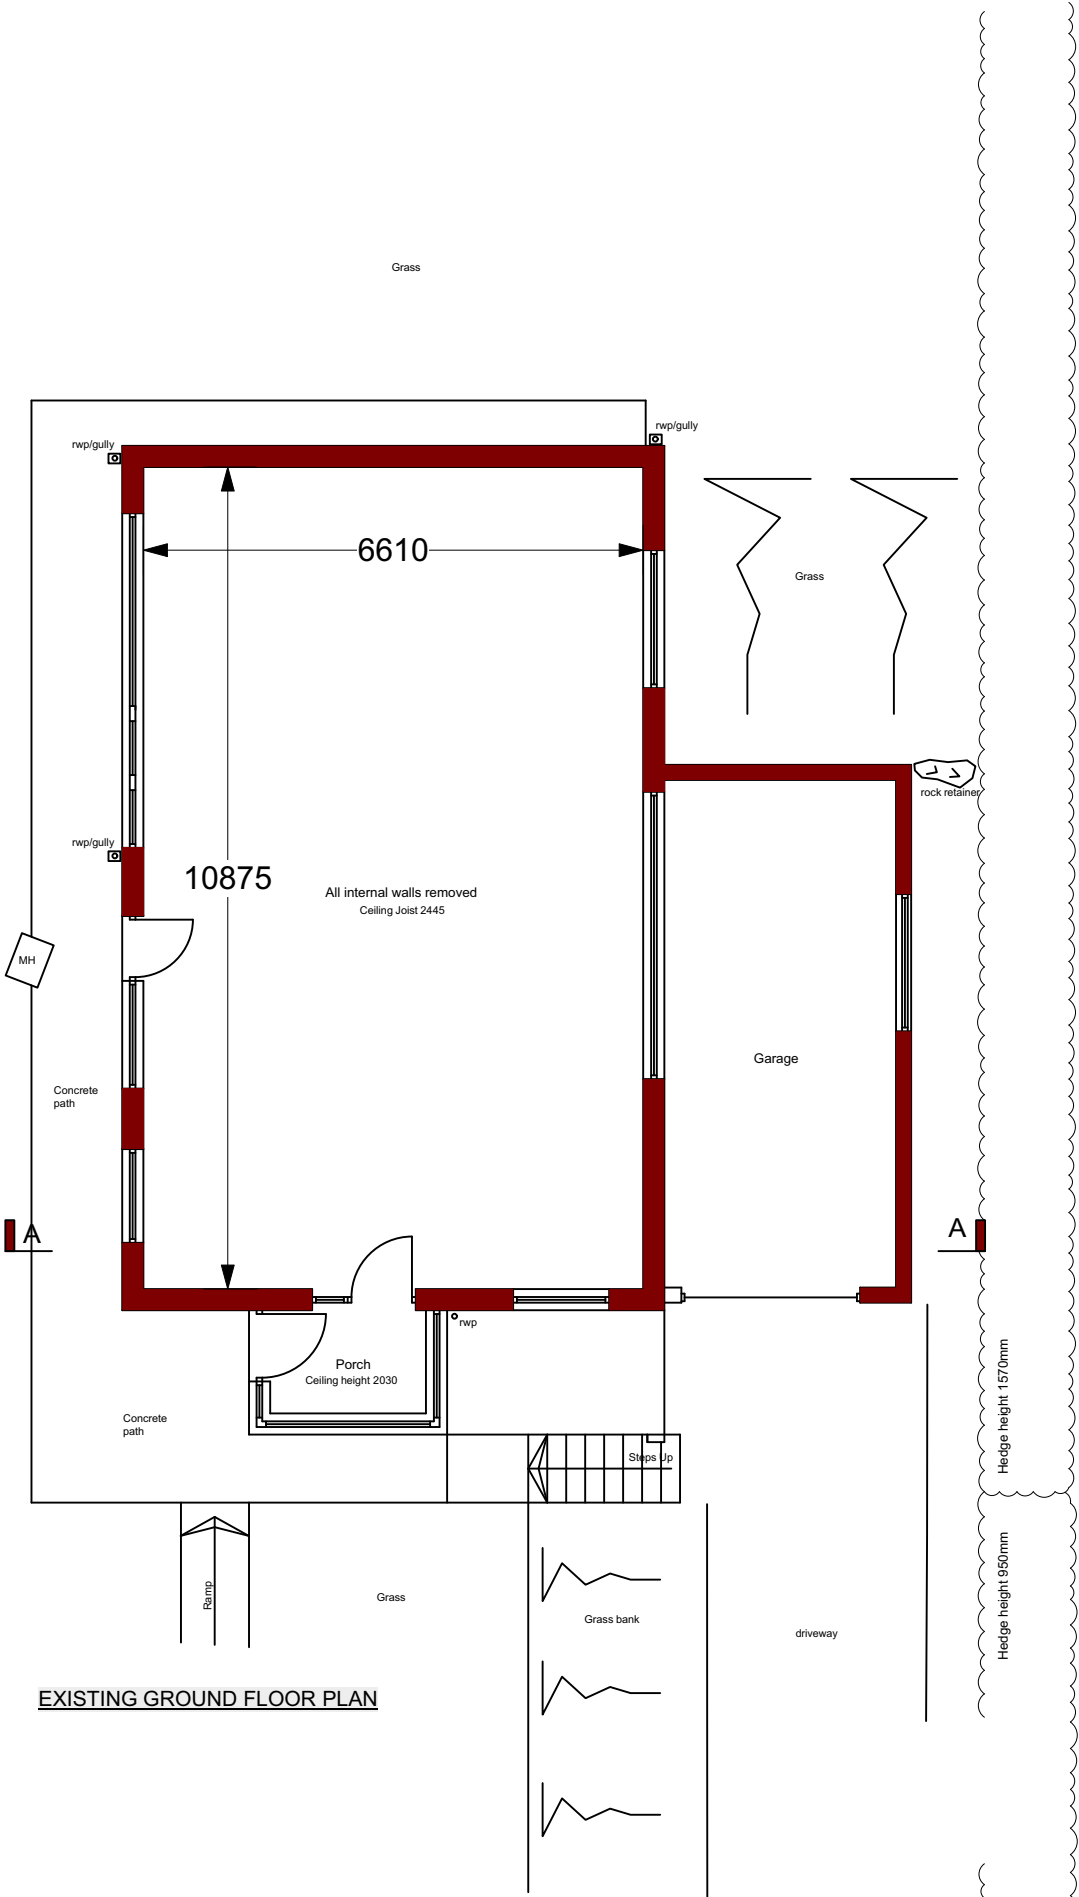


EXISTING GROUND FLOOR PLAN

 George and Co.

Mr Liam Jones
7 Summerset close,
Cefn Coed
Merthyr Tydfil
CF48 2NY


821.07		Existing Plans	
sketch	1:100@A3	Dec 21	CG
1st Floor Woodfired Studios 62 High St Merthyr Tydfil CF37 8DE 07830328652 hello@georgeandco.studio www.georgeandco.studio			
DO NOT SCALE THIS DRAWING		©George and Co.	

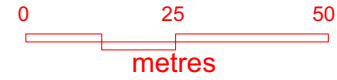


 George and Co.

Mr Liam Jones
7 Summerset close,
Cefn Coed
Merthyr Tydfil
CF48 2NY

821.08		OS Map	
sketch	1:1250	Dec 21	CG
1st Floor Woodfired Studios 62 High St Merthyr Tydfil CF37 8DE 07830328652 hello@georgeandco.studio www.georgeandco.studio			
DO NOT SCALE THIS DRAWING		©George and Co.	

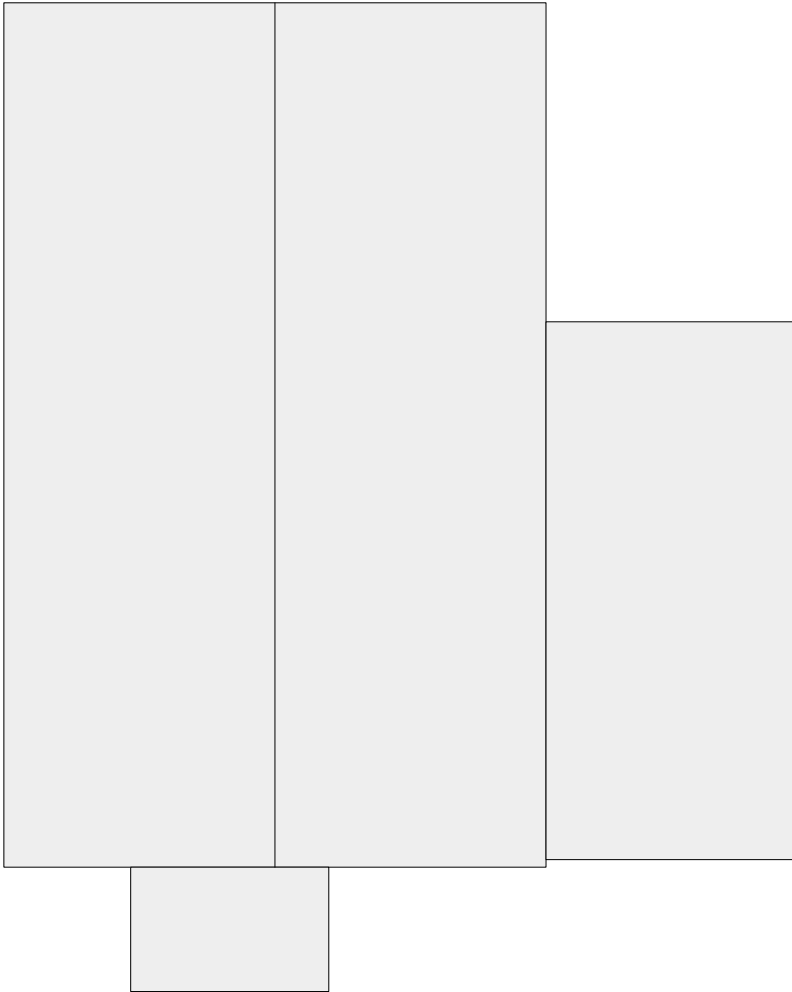

EXISTING ROOF PLAN

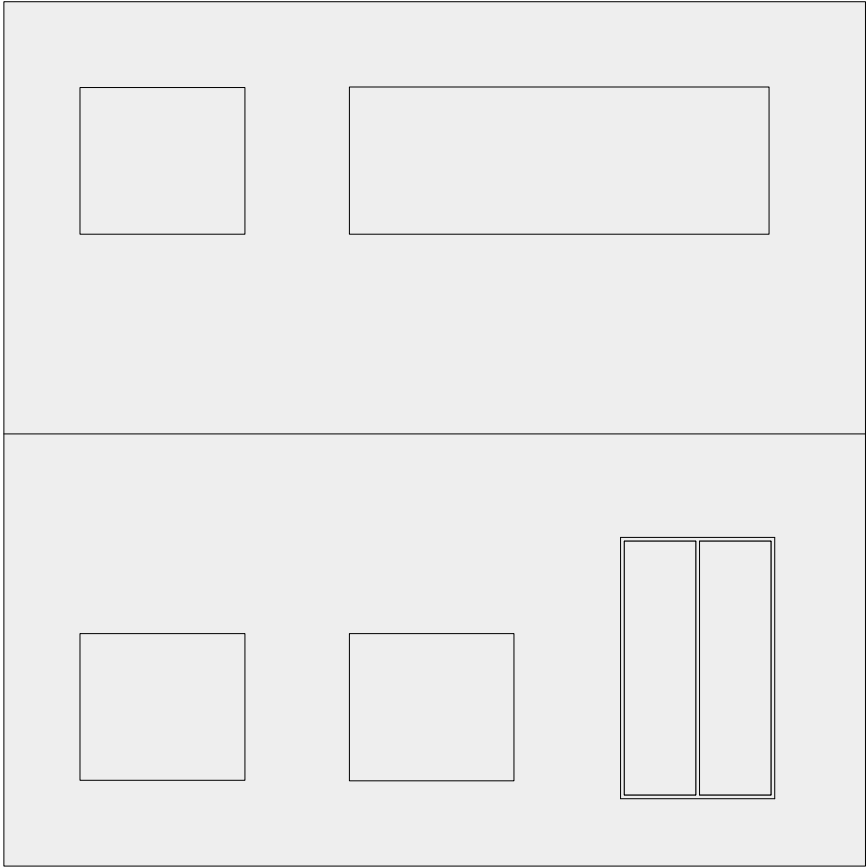

PROPOSED ROOF PLAN

 George and Co.

Mr Liam Jones
7 Summerset close,
Cefn Coed
Merthyr Tydfil
CF48 2NY

821.009		Roof plan	
sketch	1:100@A3	Dec 21	CG
1st Floor Woodfired Studios 62 High St Merthyr Tydfil CF37 8DE 07830328652 hello@georgeandco.studio www.georgeandco.studio			
DO NOT SCALE THIS DRAWING		©George and Co.	



George and Co.

Mr Liam Jones
7 Somerset close,
Cefn Coed
Merthyr Tydfil
CF48 2NY

821.010

Existing
Block plan

sketch

1:200@A3

Dec 21

CG

1st Floor
Woodfired Studios 62 High St
Merthyr Tydfil CF37 8DE
07830328652
hello@georgeandco.studio
www.georgeandco.studio

DO NOT SCALE THIS DRAWING

©George and Co.

SOMERSET CLOSE

Bryncerddin

Woodbury

