


PROPOSED SECTION

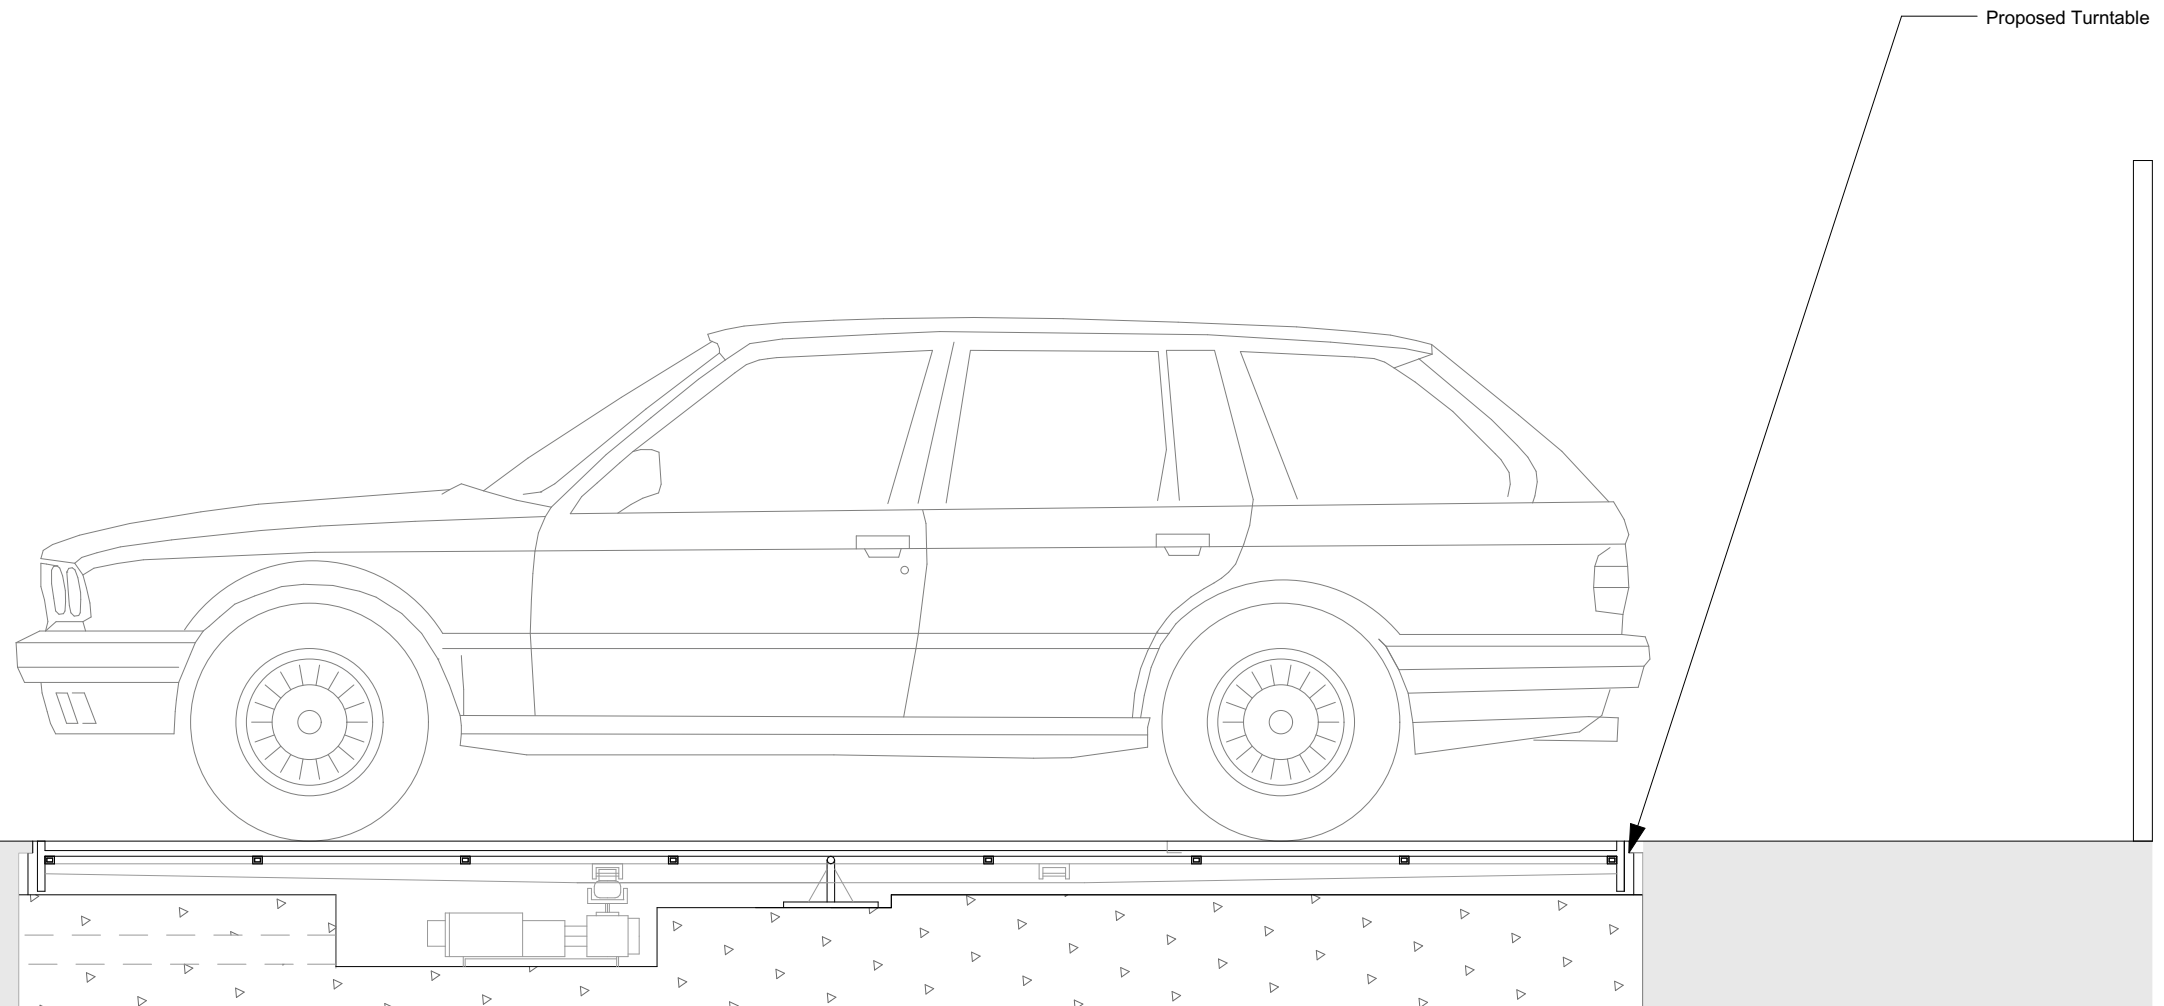

This drawing is copyright and must not be reproduced without the written consent of Vision Mill Architects Ltd.

Do not scale from this drawing. All dimensions to be checked on site prior to commencement of works, any discrepancies to be reported to Vision Mill Architects Ltd. immediately.

Name	Date	Notes

Project No. 2020-13	
Project: Aberfawm Fawr	
Client: Mr. Damon Owen	
Drawing Title: Proposed Section	
Drawing Number: P060	
Job No.: 2020-13	Scale: 1:20 @ A3
Date: 03/07/2020	Revision:
Drawn By: FFSN	Checked By: NM
 VISION MILL ARCHITECTS LIMITED LEARNING - LIVING - PLAYING - WORKING 15 Gloucester Street, Stroud, Gloucestershire, GL5 1QG 01453 760074 info@visionmillarchitects.co.uk	