




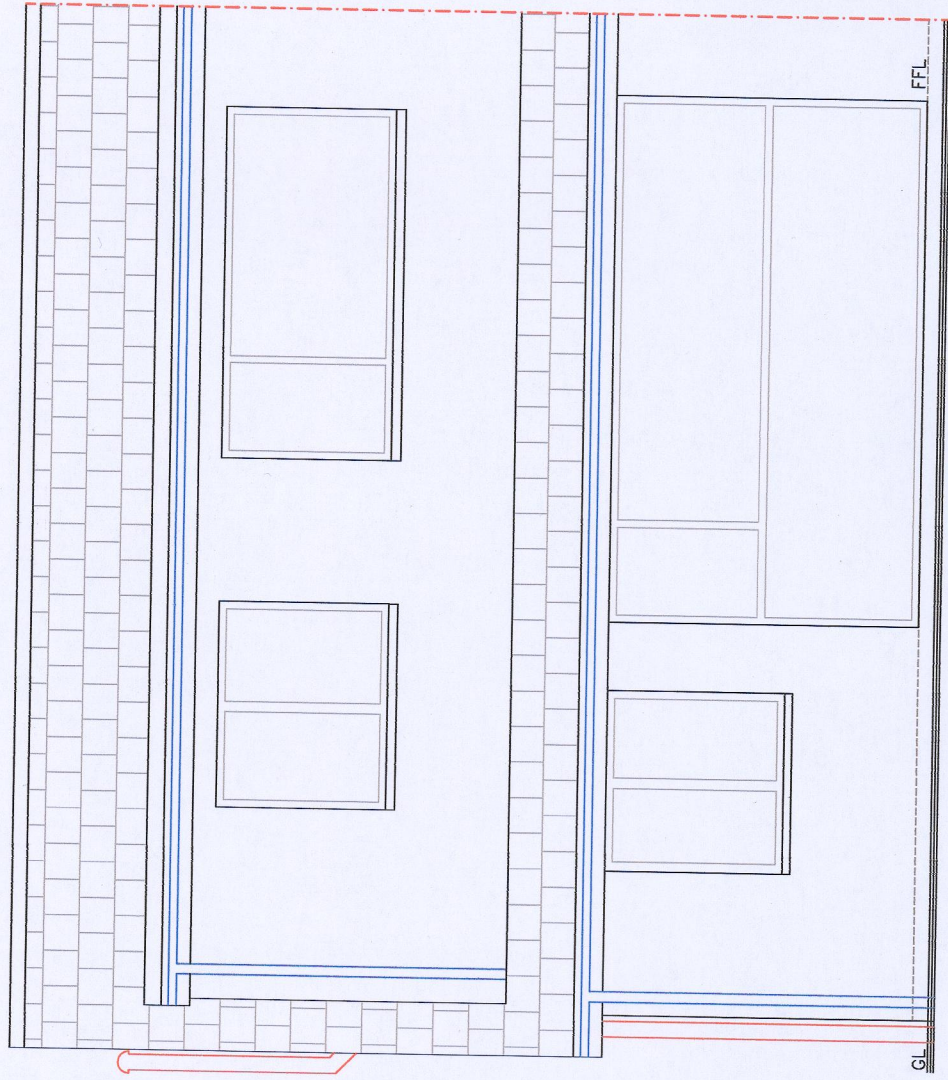

Existing Front Elev
1:50

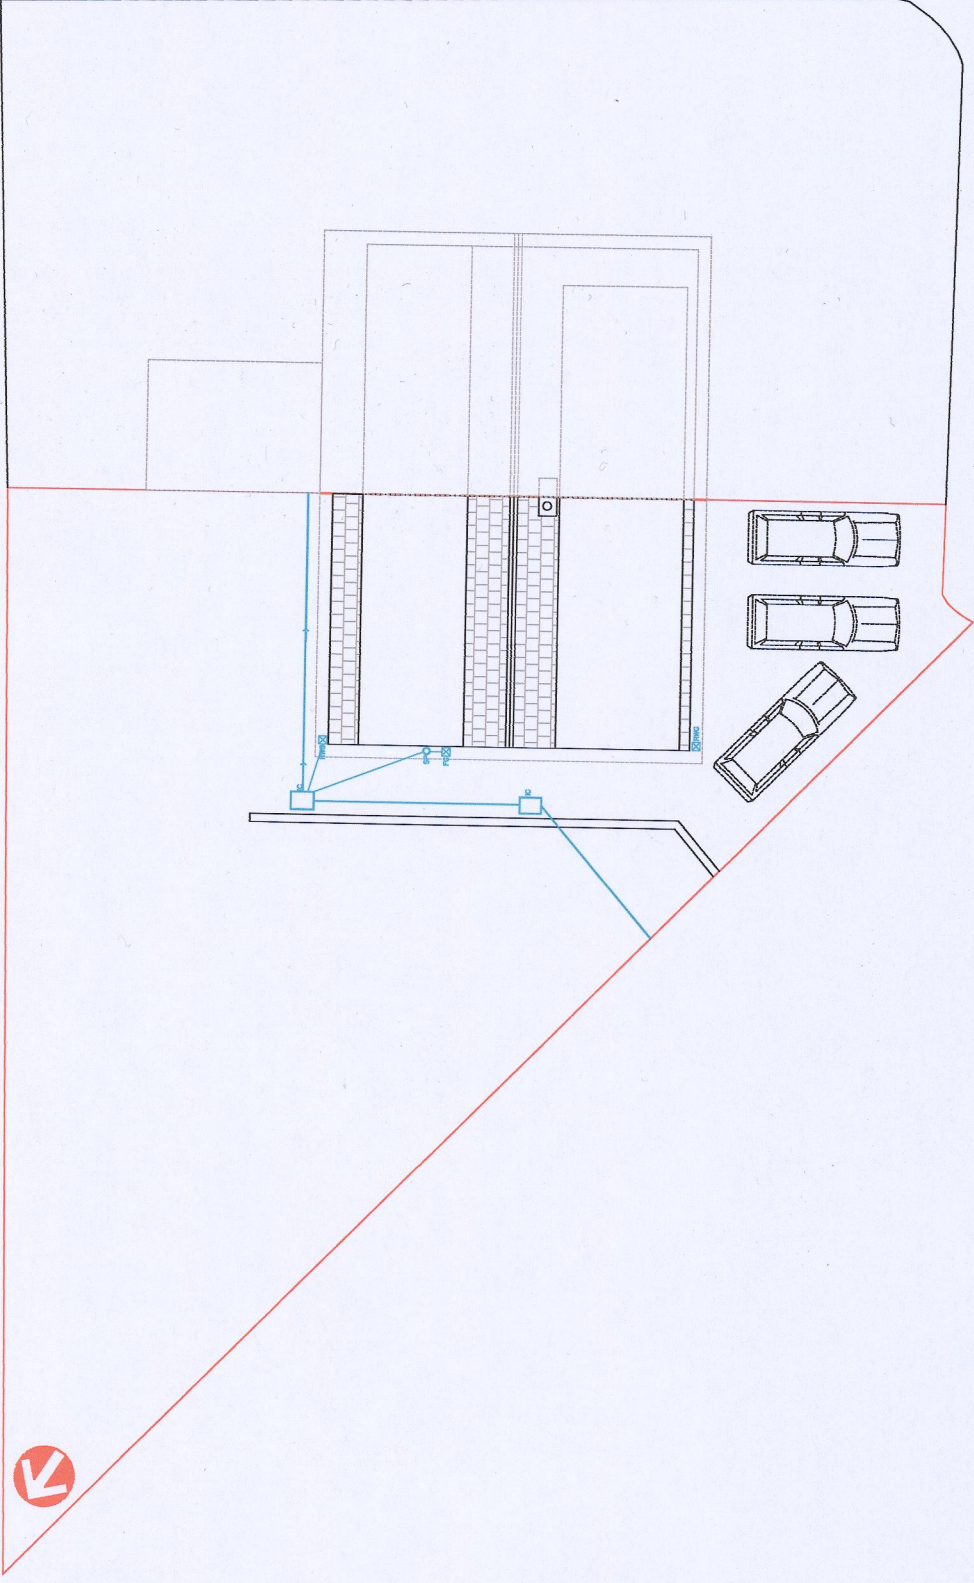


Existing Block Plan
1:200

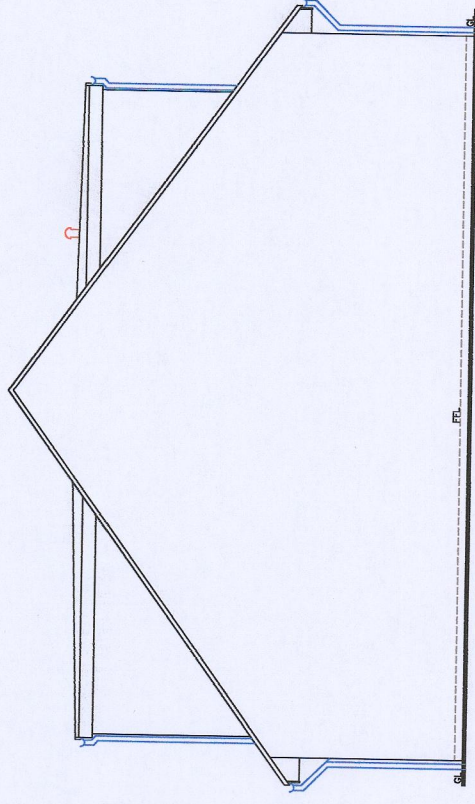


Existing Side Elev
1:100




Existing Front Elev
1:100

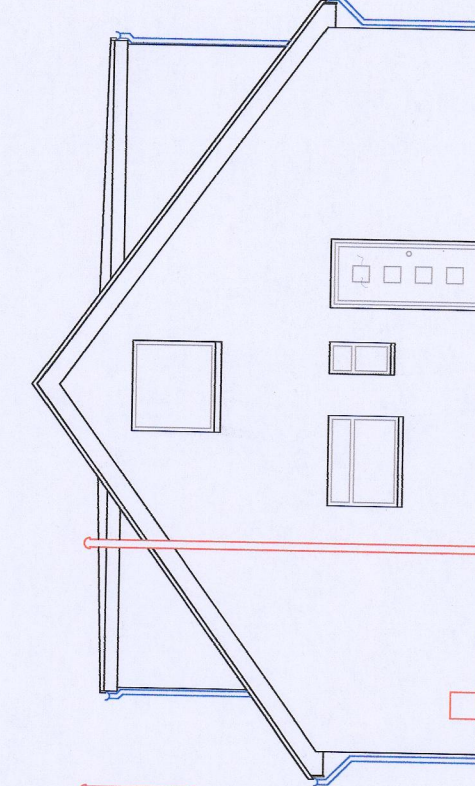


Existing Side Elev
1:100

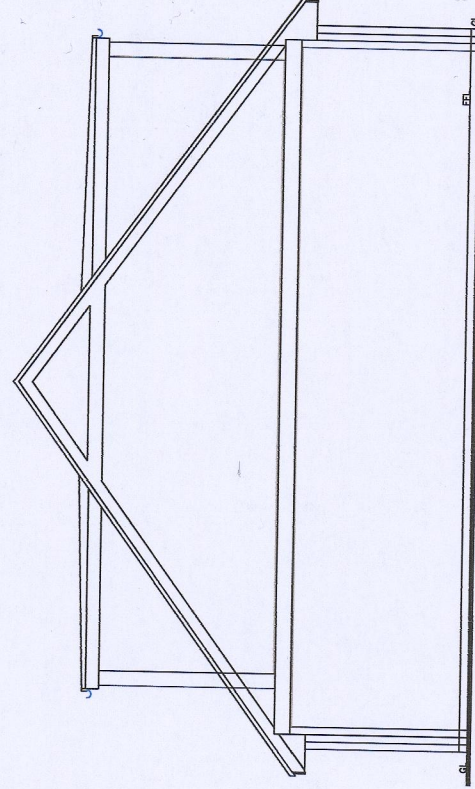

Existing Section
1:100

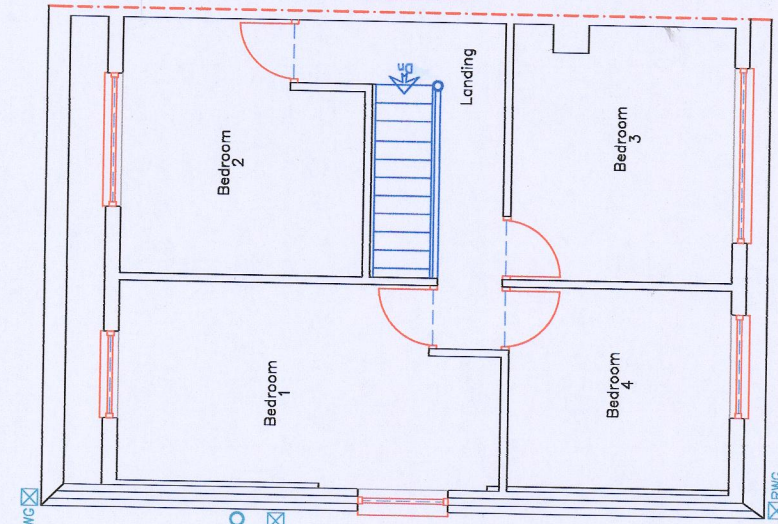

Existing First Floor
1:100

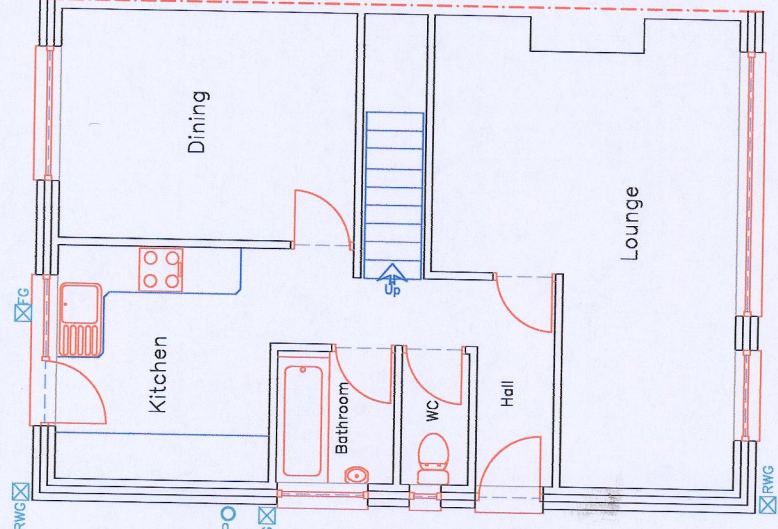

Existing Ground Floor
1:100

All dimensions are between structural components unless otherwise stated. Dimensions, levels, & sewer runs to be checked on site by contractor.

Alpha Design
Architectural Services

Address

26, Salsbury Close
Shirley Gardens
Heolgerrig
Merthyr Tydfil
CF48 1SD

Project Title

Proposes New Side & Rear
Extension with Alterations

Paper

Date

A2

Aug. 2022

Scale

1:50
1:100
1:200

Drwg Num

SALSIBURY 26 01