




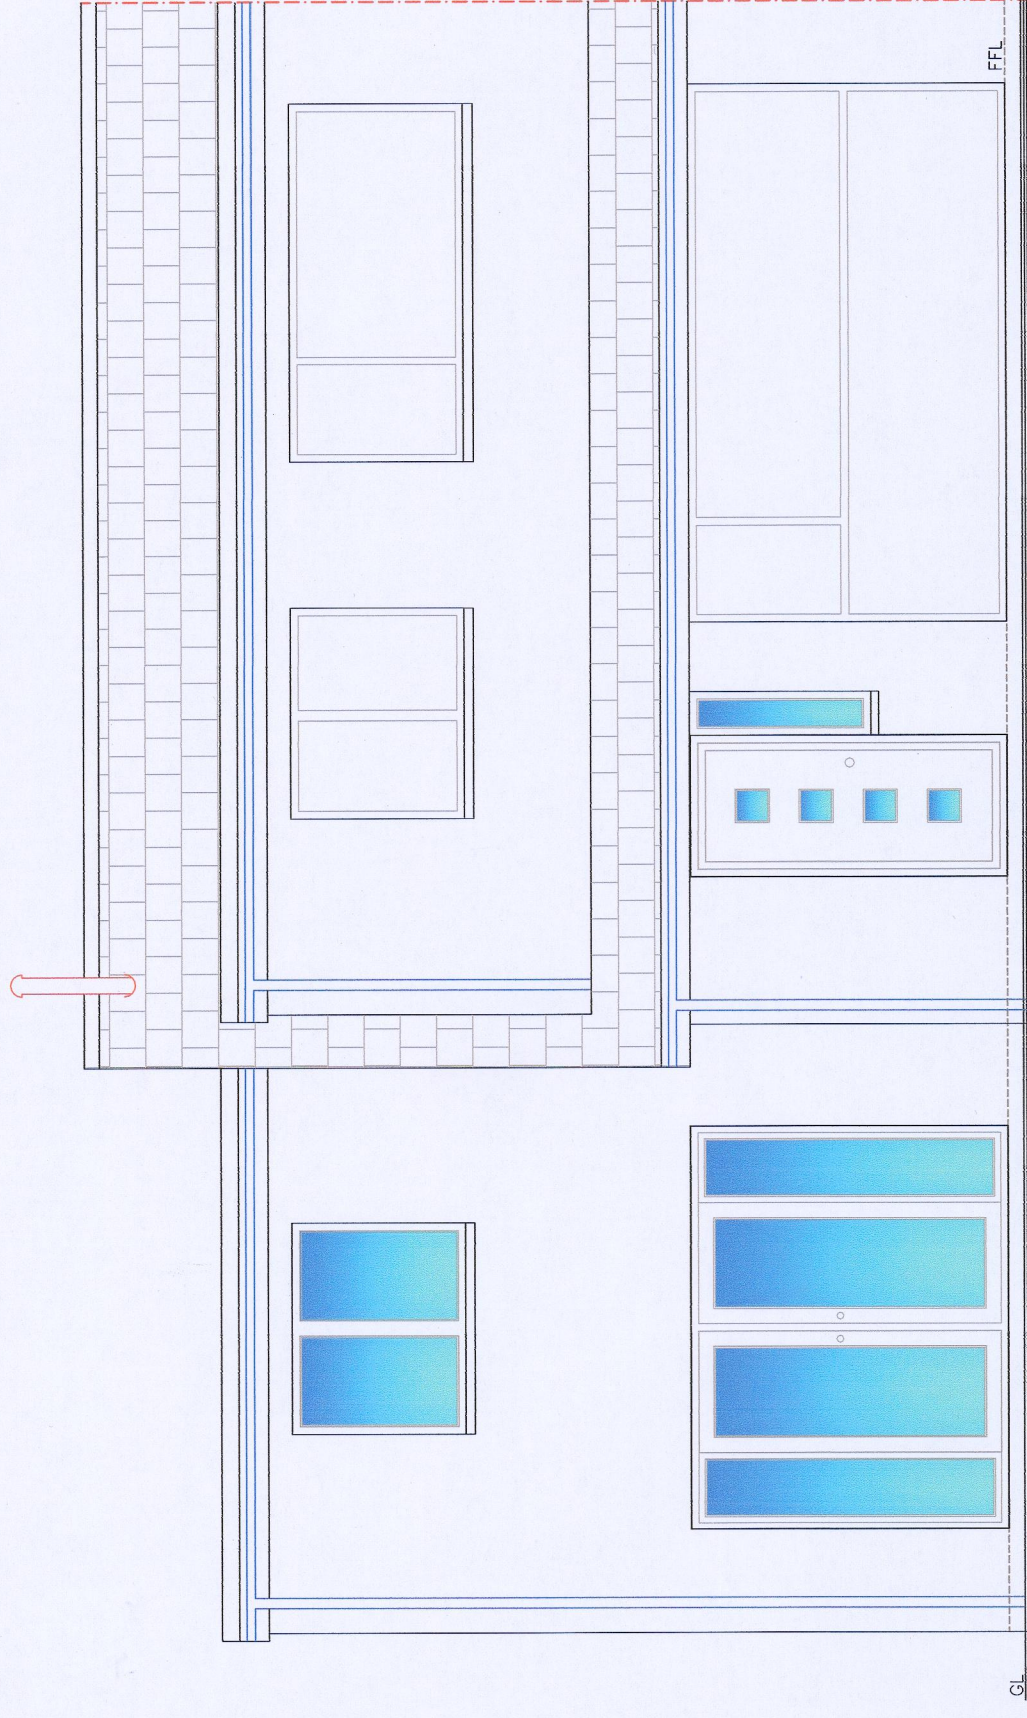


Proposed Front Elev
1:50

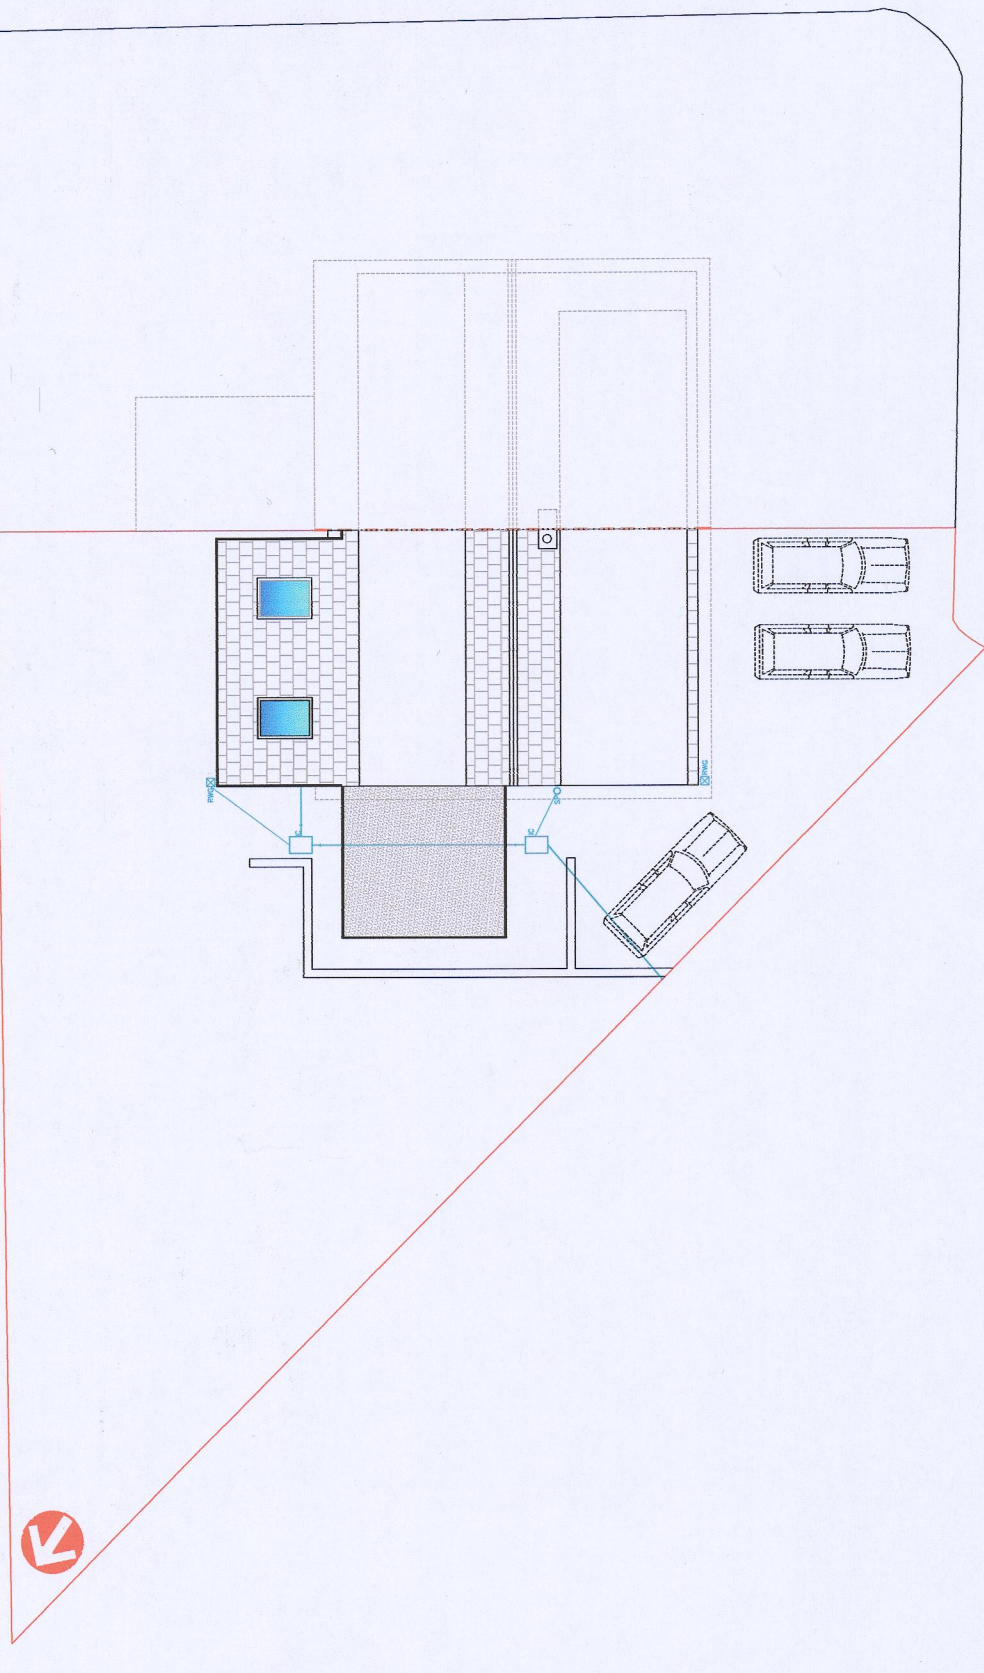


Proposed Block Plan
1:200

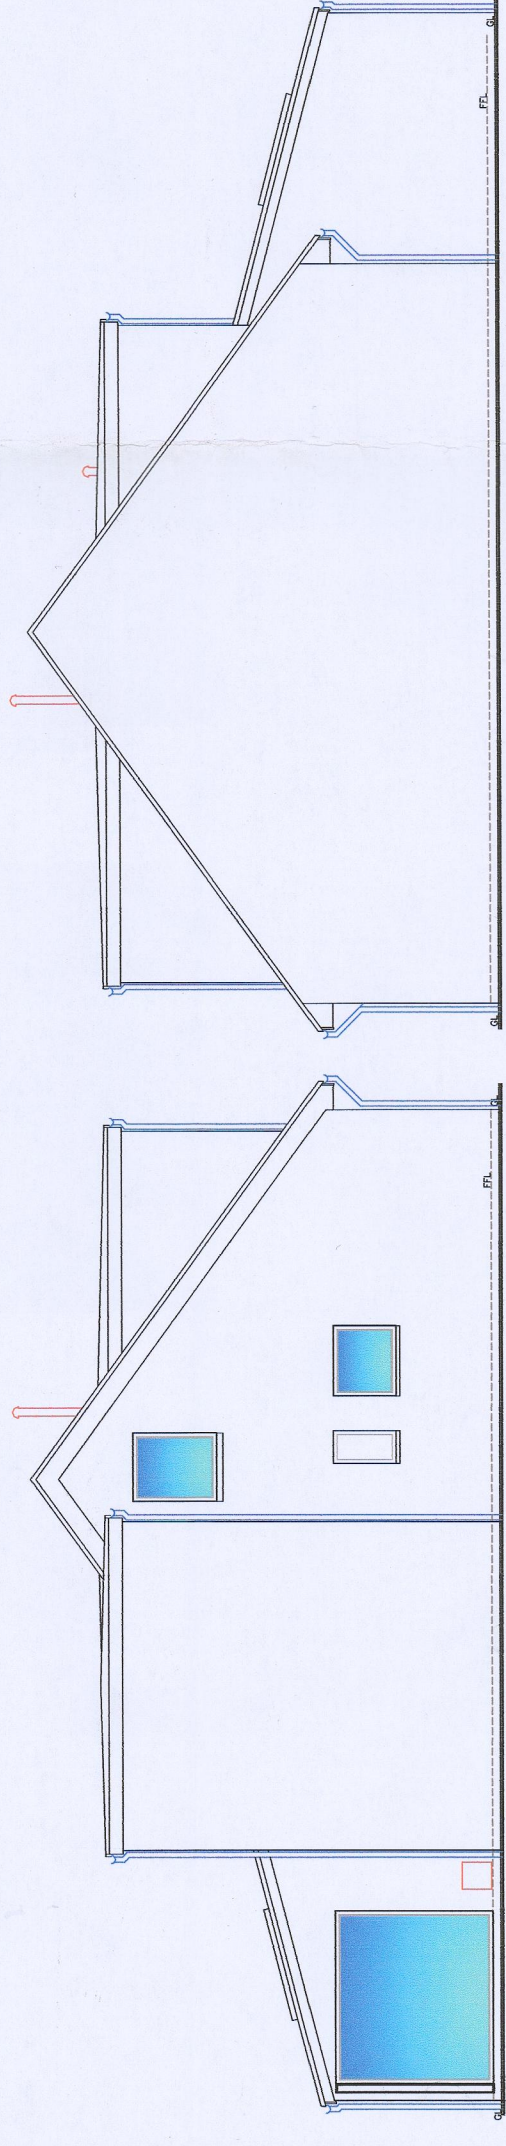


Proposed Side Elev
1:100

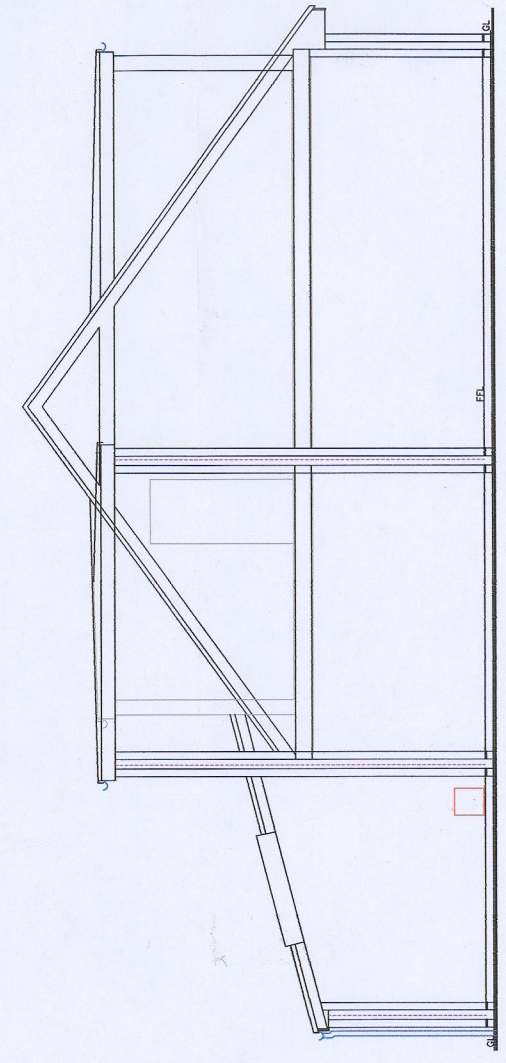


Proposed Section
1:100

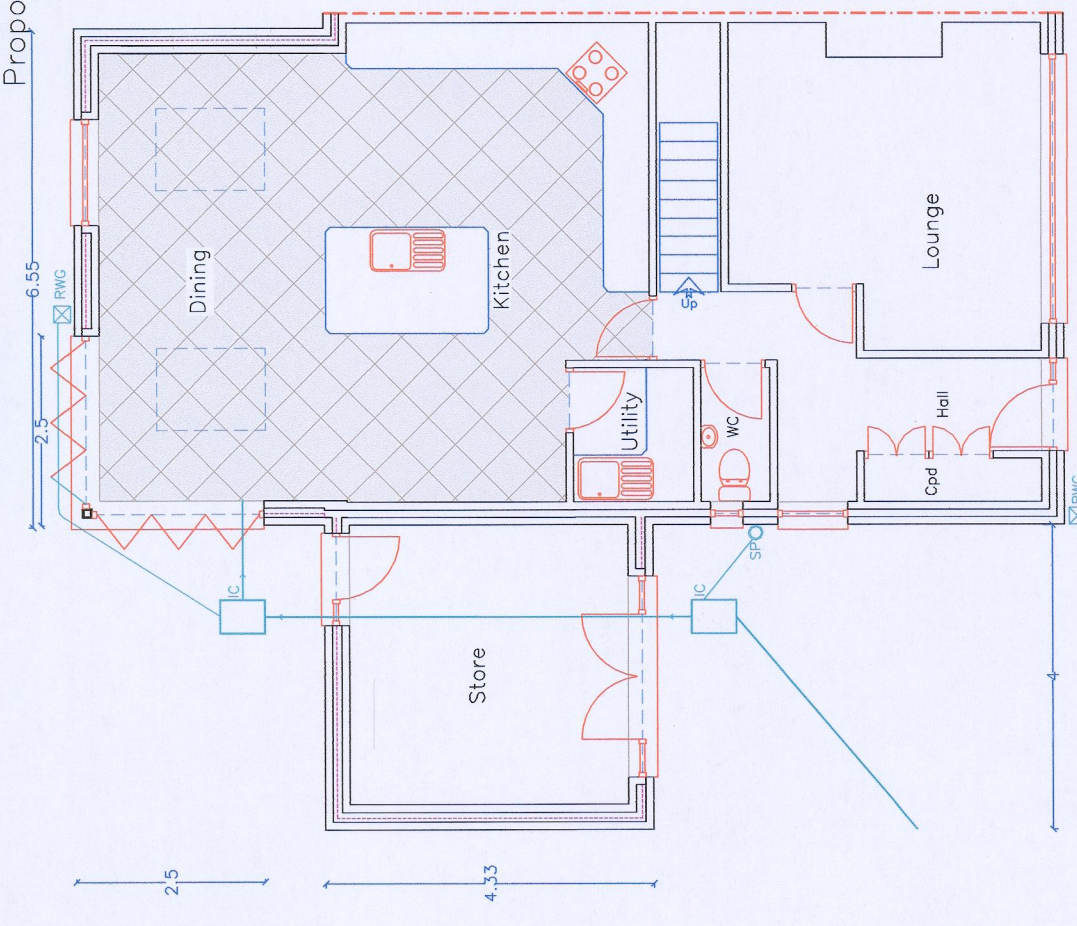


Proposed Ground Floor
1:100

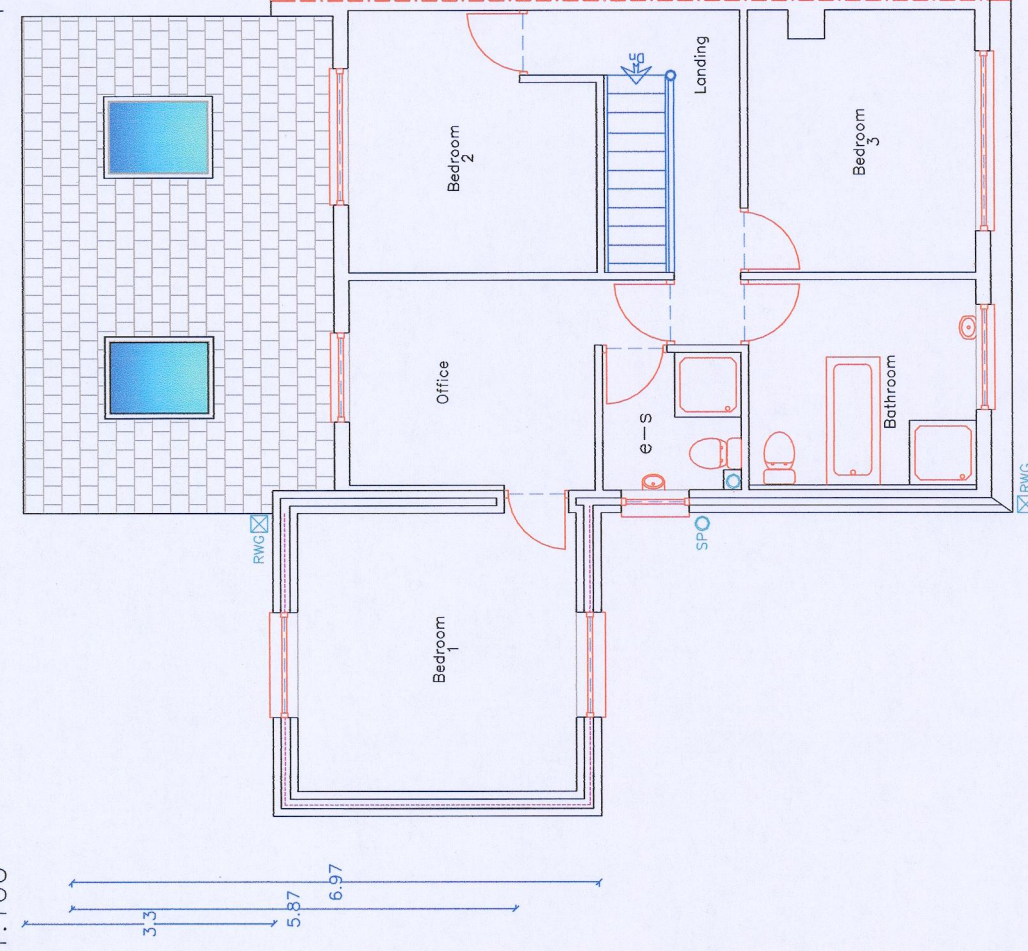

Proposed First Floor
1:100

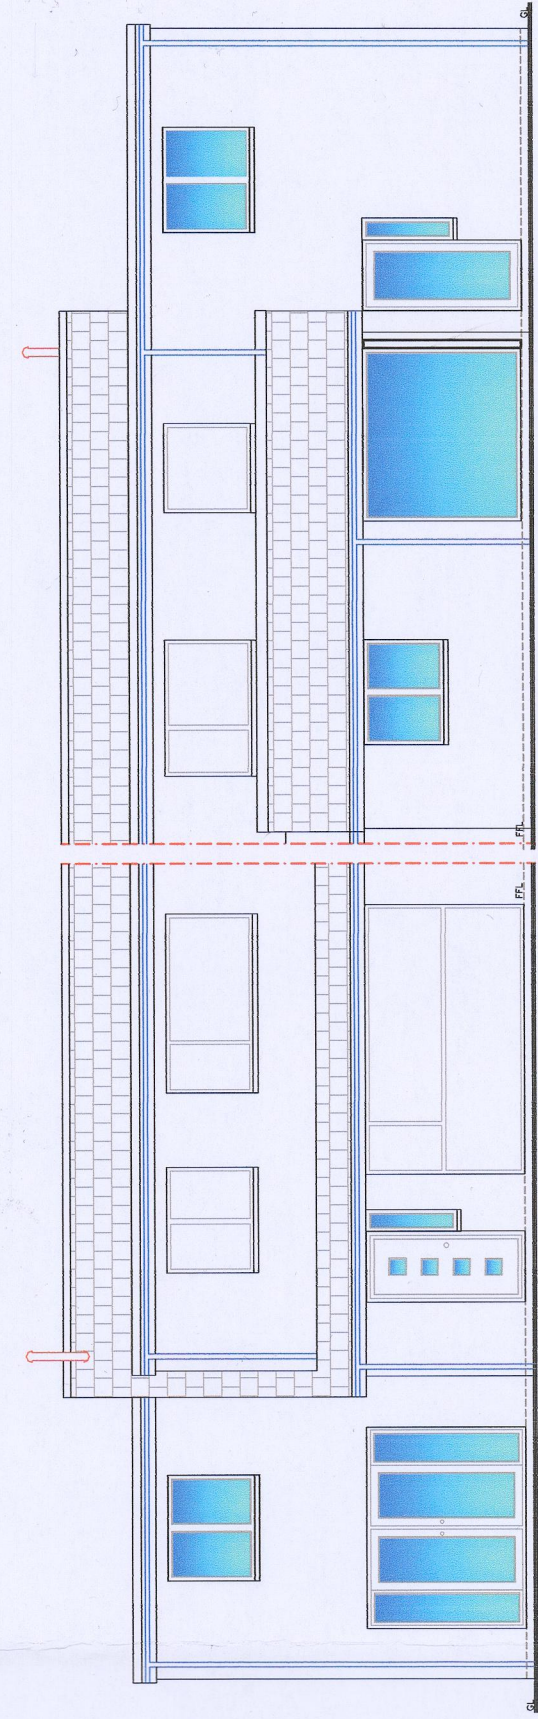

Proposed Front Elev
1:100

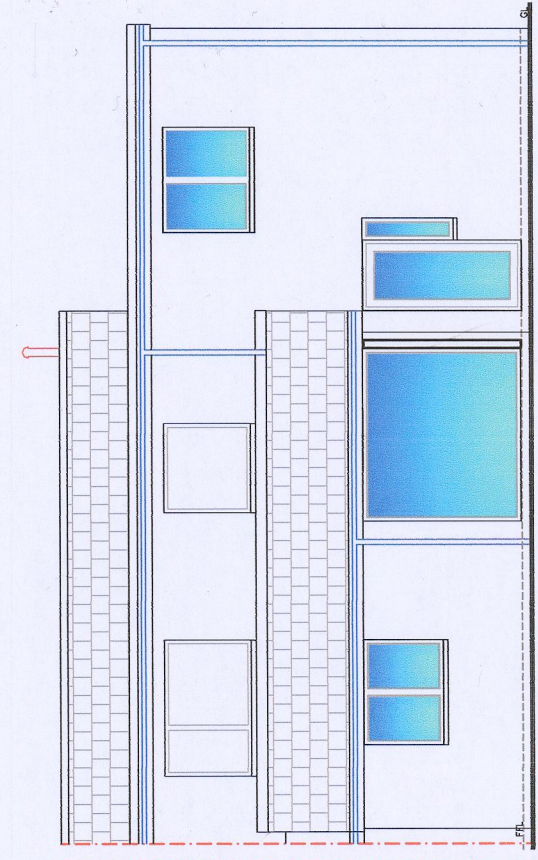

Proposed Rear Elev
1:100

Finishes	Grey, Red/Brick
Roof	Grey, Red/Brick
External walls	Grey, Red/Brick
Internal walls	White, Red/Brick
Windows/Doors	Grey, Red/Brick
Floors/RWC's	Grey, Red/Brick
N.B.	All dimensions are between structural
	dimensions, levels & sewer runs to
	be checked on site by contractor
N.B.	Exact boundaries need to be determined
	to ascertain the need for application
	for The Party Wall Act - in particular
	foundations within 3m of adjacent properties
Utopia Design	Architectural Services
Address	26, Salisbury Close Shirley Gardens Heolgerig Merthyr Tydfil CF48 1SD
Project Title	Proposed New Side & Rear Extension with Alterations
Paper	A2
Date	Aug. 2022
Scale	1:50 1:100 1:200
Drwg Num	
SALSURY 26 02B	