

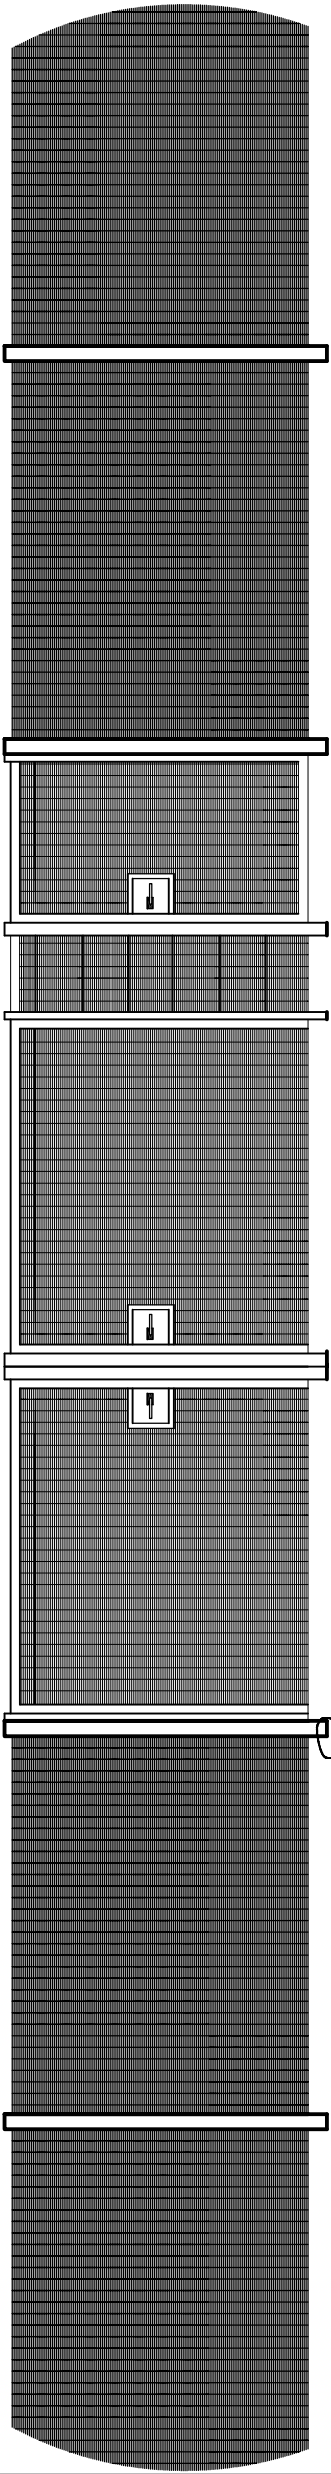


Scale 1-5.
358 Mesh Fence

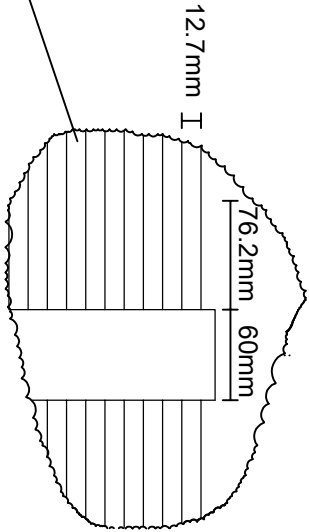

Proposed Elevation of Gate 1 (St Mary School)
2.0m high, 358 mesh fence will be fitted around all of the boundary of St Mary's and Caedraw as shown on dwg 2022-096-08P

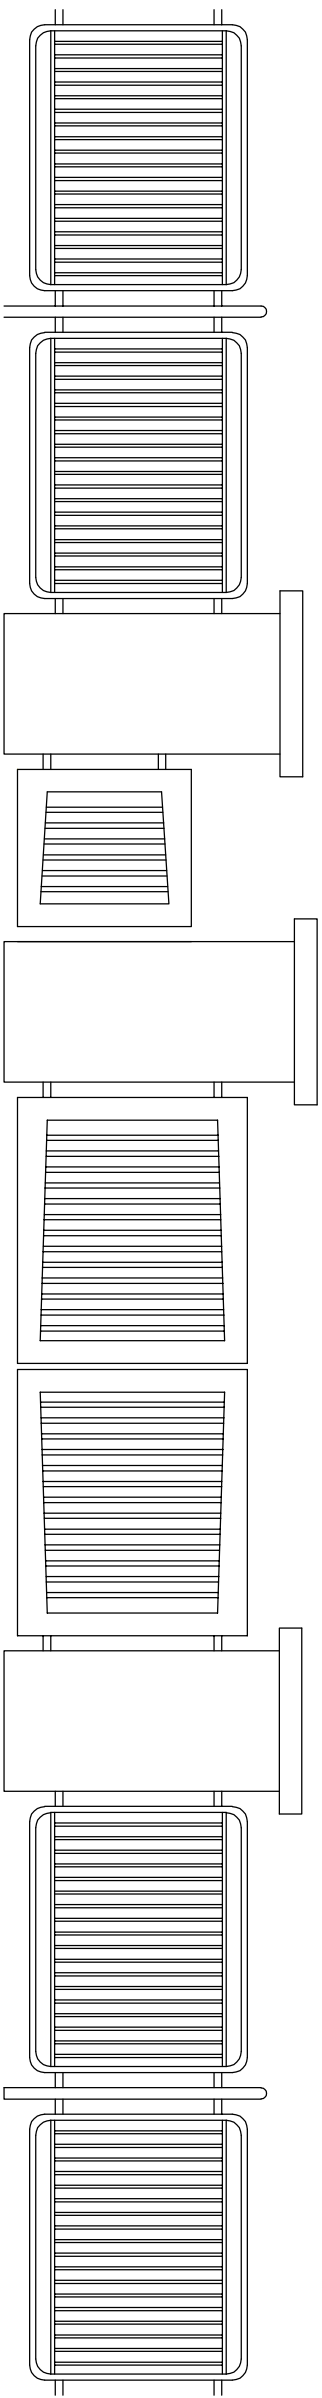

Existing Elevation of Gate 2 (St Mary School)

This drawing must not be scaled, only figured dimensions, levels etc. are to be used. Detail drawings and larger scale drawings take precedence over smaller scales. This drawing is copyright.

A		20-09	2m not 2.4
No.	Date	Revision	



Gyngor Bwrdeistref Sirol
MERTHYR TUDFUL
MERTHYR TYDFIL
County Borough Council

Unit 5 Triangle Business Park Pentrebach Merthyr Tydfil CF48 4TQ
--

TITLE ST MARY'S AND CAEDRAW FENCE REPLACEMENT MERTHYR TYDFIL GATE 1 (ST MARY SCH)
COLOUR OF FENCE AND GATE – GREEN

Stage	PLANNING
-------	----------

Design	AR	Date	AUGUST22
--------	----	------	----------

Drawn	AR	Ch	-
-------	----	----	---

Scale	A3@1:50
-------	---------

DRAWING NO. 2022-096; 001P-A
