

A	20-09 2m not 2.4
No.	Date Revision




Yngor Bwrdeistref Sirol
MERTHYR TYDFUL
MERTHYR TYDFIL
County Borough Council


Unit 5 Triangle Business Park Pentrebach Merthyr Tydfil CF48 4TQ
--

TITLE ST MARY'S AND CAEDRAW FENCE REPLACEMENT MERTHYR TYDFIL
GATE 4 (CAEDRAW SCH)
COLOUR OF FENCE – GREEN COLOUR OF GATE – BLACK

Stage		PLANNING	
Design	AR	Date	AUGUST22
Drawn	AR	Ch	-
Scale	A3@1:50		
DRAWING NO. 2022-096; 004P-A			

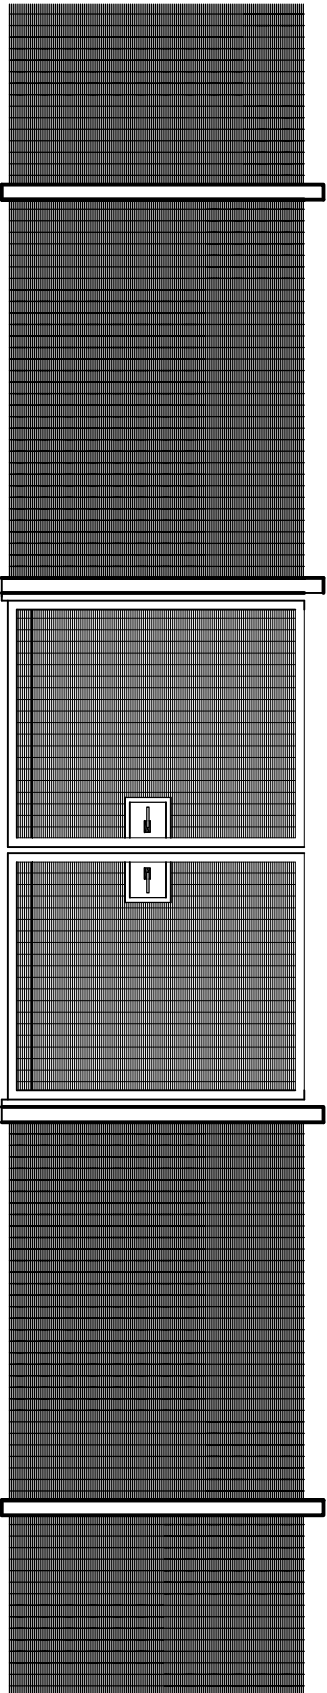

Proposed Elevation of Gate 4 (Caedraw School)
2.0m high, 358 mesh will be fitted around all of the boundary of St Mary's and
Caedraw as shown on dwg 2022-096-08P

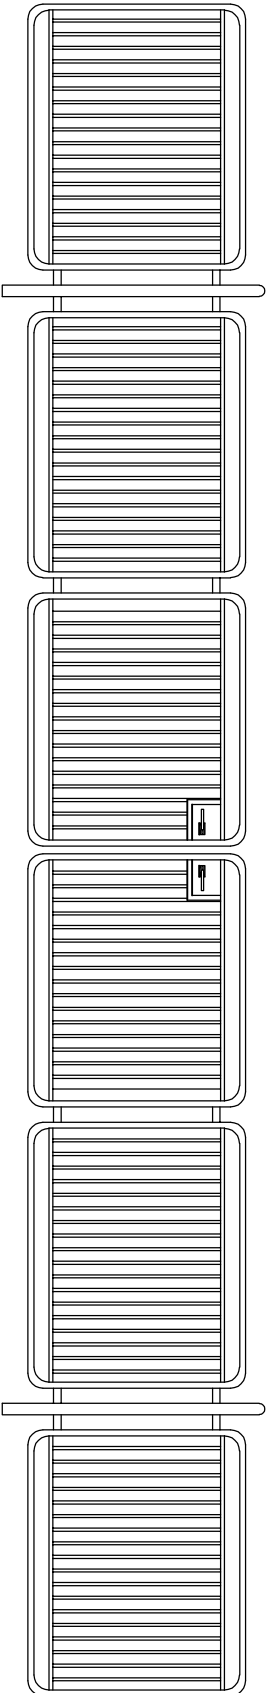

Existing Elevation of of Gate 4 (Caedraw School)