



This drawing must not be scaled, only figured dimensions, levels etc. are to be used. Detail drawings and larger scale drawings take precedence over smaller scales. This drawing is copyright.

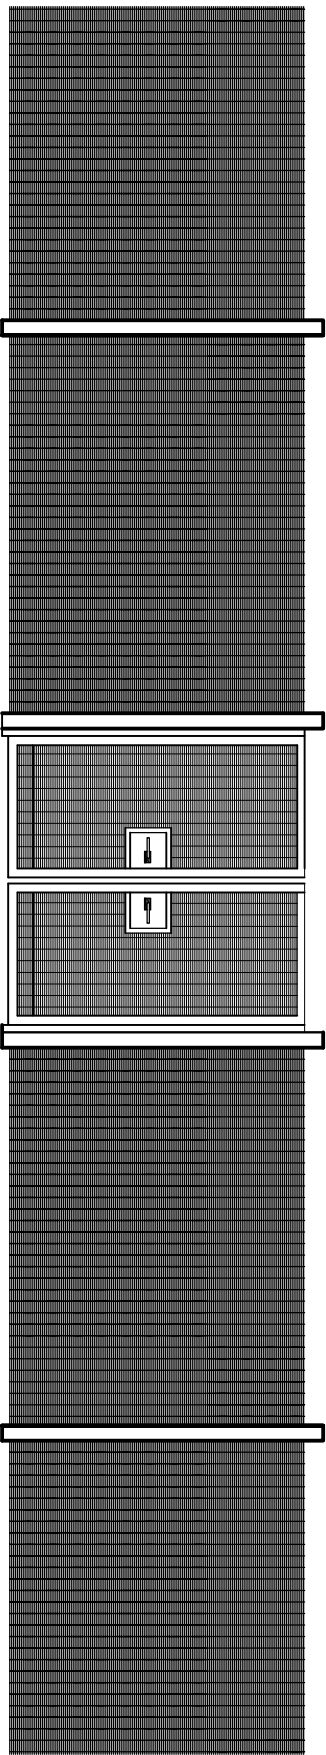

Proposed Elevation of Gate 5 (Caedraw School)
2.0m high, 358 mesh fence will be fitted around all of the boundary of St Mary's and Caedraw as shown on dwg 2022-096-08P

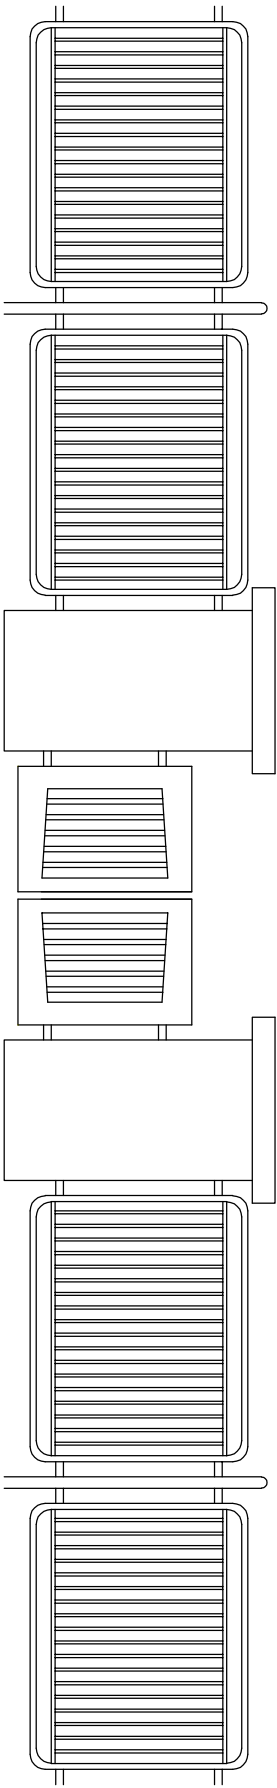

Existing Elevation of Gate 5 (Caedraw School)

No.	Date	Revision	
A	20-09	2m not 2.4	



Unit 5 Triangle Business Park Pentrebach Merthyr Tydfil CF48 4TQ
--

TITLE
ST MARY'S AND CAEDRAW
FENCE REPLACEMENT
MERTHYR TYDFIL

GATE 5 (CAEDRAW SCH)

COLOUR OF FENCE – GREEN
COLOUR OF GATE – BLACK

Stage	PLANNING		
-------	----------	--	--

Design	AR	Date	AUGUST22
--------	----	------	----------

Drawn	AR	Ch	-
-------	----	----	---

Scale	A3@1:50		
-------	---------	--	--

DRAWING NO.
2022-096; 005P-A