


Proposed Elevation of Gate 6 (St Mary's School)
2.0m high, 358 mesh fence will be fitted around all of the boundary of St Mary's and Caedraw as shown on dwg 2022-096-08P

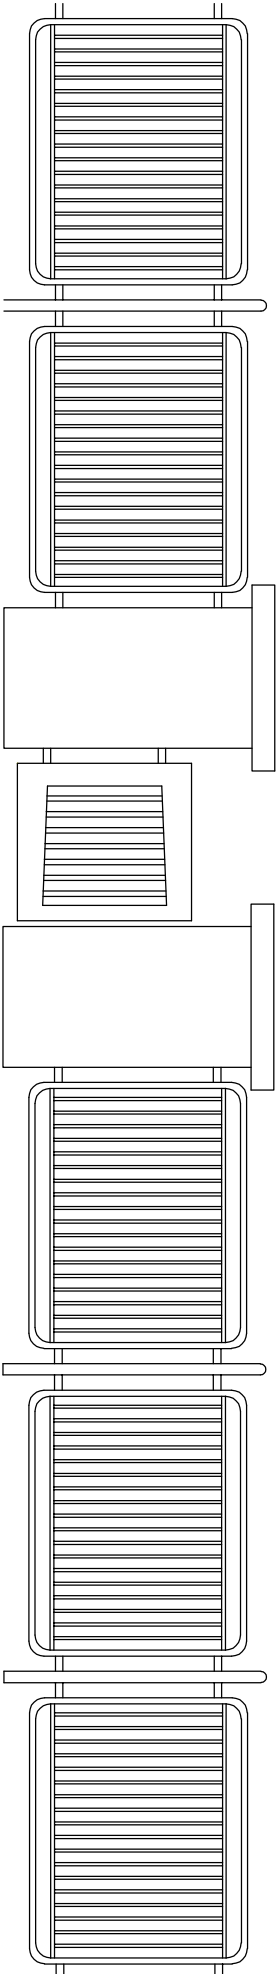

Existing Elevation of Gate 5 (St Mary's School)

A	20-09	2m	not 2.4
No.	Date	Revision	



Gyngor Bwrdeistref Sirol
MERTHYR TYDFIL
MERTHYR TYDFIL
County Borough Council

Unit 5 Triangle Business Park Pentrebach Merthyr Tydfil CF48 4TQ
--

TITLE ST MARY'S AND CAEDRAW FENCE REPLACEMENT MERTHYR TYDFIL
GATE 6 (ST MARY SCH)
COLOUR OF FENCE AND GATE – GREEN

Stage	PLANNING
-------	----------

Design	AR	Date	AUGUST22
--------	----	------	----------

Drawn	AR	Ch	-
-------	----	----	---

Scale	A3@1:50
-------	---------

DRAWING NO. 2022-096; 006P-A
