

This drawing must not be scaled, only figured dimensions, levels etc., are to be used. Detail drawings and larger scale drawings take precedence over smaller scales. This drawing is copyright.

A	20-09	2m	not 2.4
No.	Date	Revision	



Gynghor Bwrdeistref Sirol
MERTHYR TUDFUL
MERTHYR TYDFIL
County Borough Council

Unit 5 Triangle Business Park Pentrebach Merthyr Tydfil CF48 4TQ
--

TITLE ST MARY'S AND CAEDRAW FENCE REPLACEMENT MERTHYR TYDFIL
GATE 7 (ST MARY SCH)
COLOUR OF GATE AND FENCE – GREEN


Stage	PLANNING
-------	----------

Design	AR	Date	AUGUST22
--------	----	------	----------


Drawn	AR	Ch	-
-------	----	----	---

Scale	A3@1:50
-------	---------

DRAWING NO. 2022-096; 007P-A

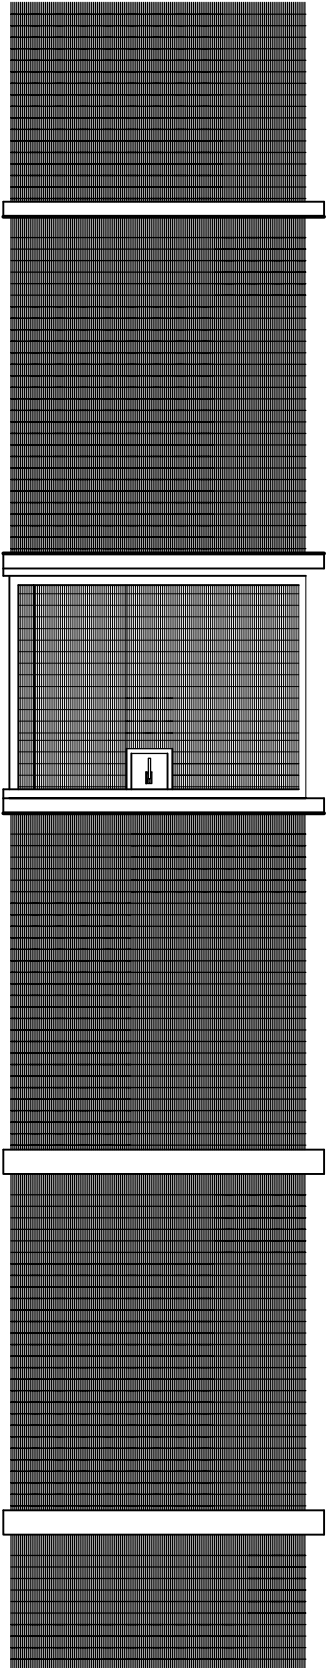

Proposed Elevation of Gate 7 (St Mary's School)
2.0m high, 358 mesh fence will be fitted around all of the boundary of St Mary's and
Caedraw as shown on dwg 2022-096-08P

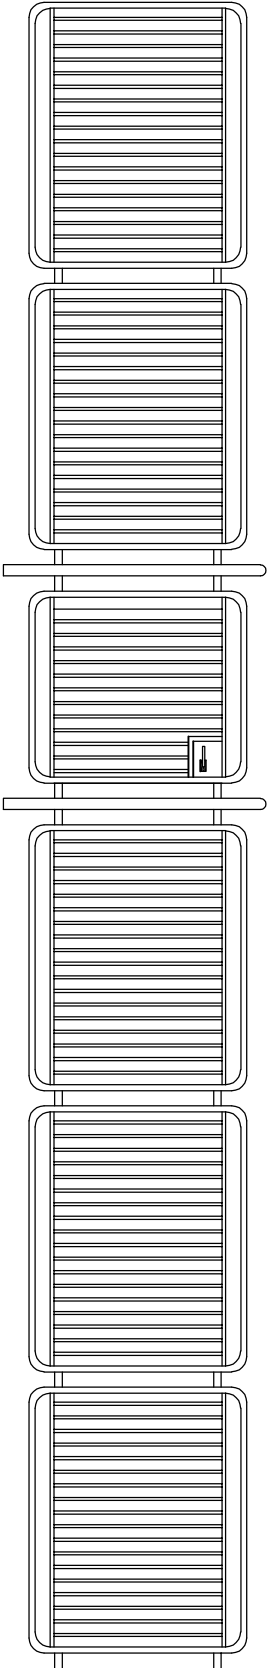

Existing Elevation of Gate 5 (St Mary's School)