


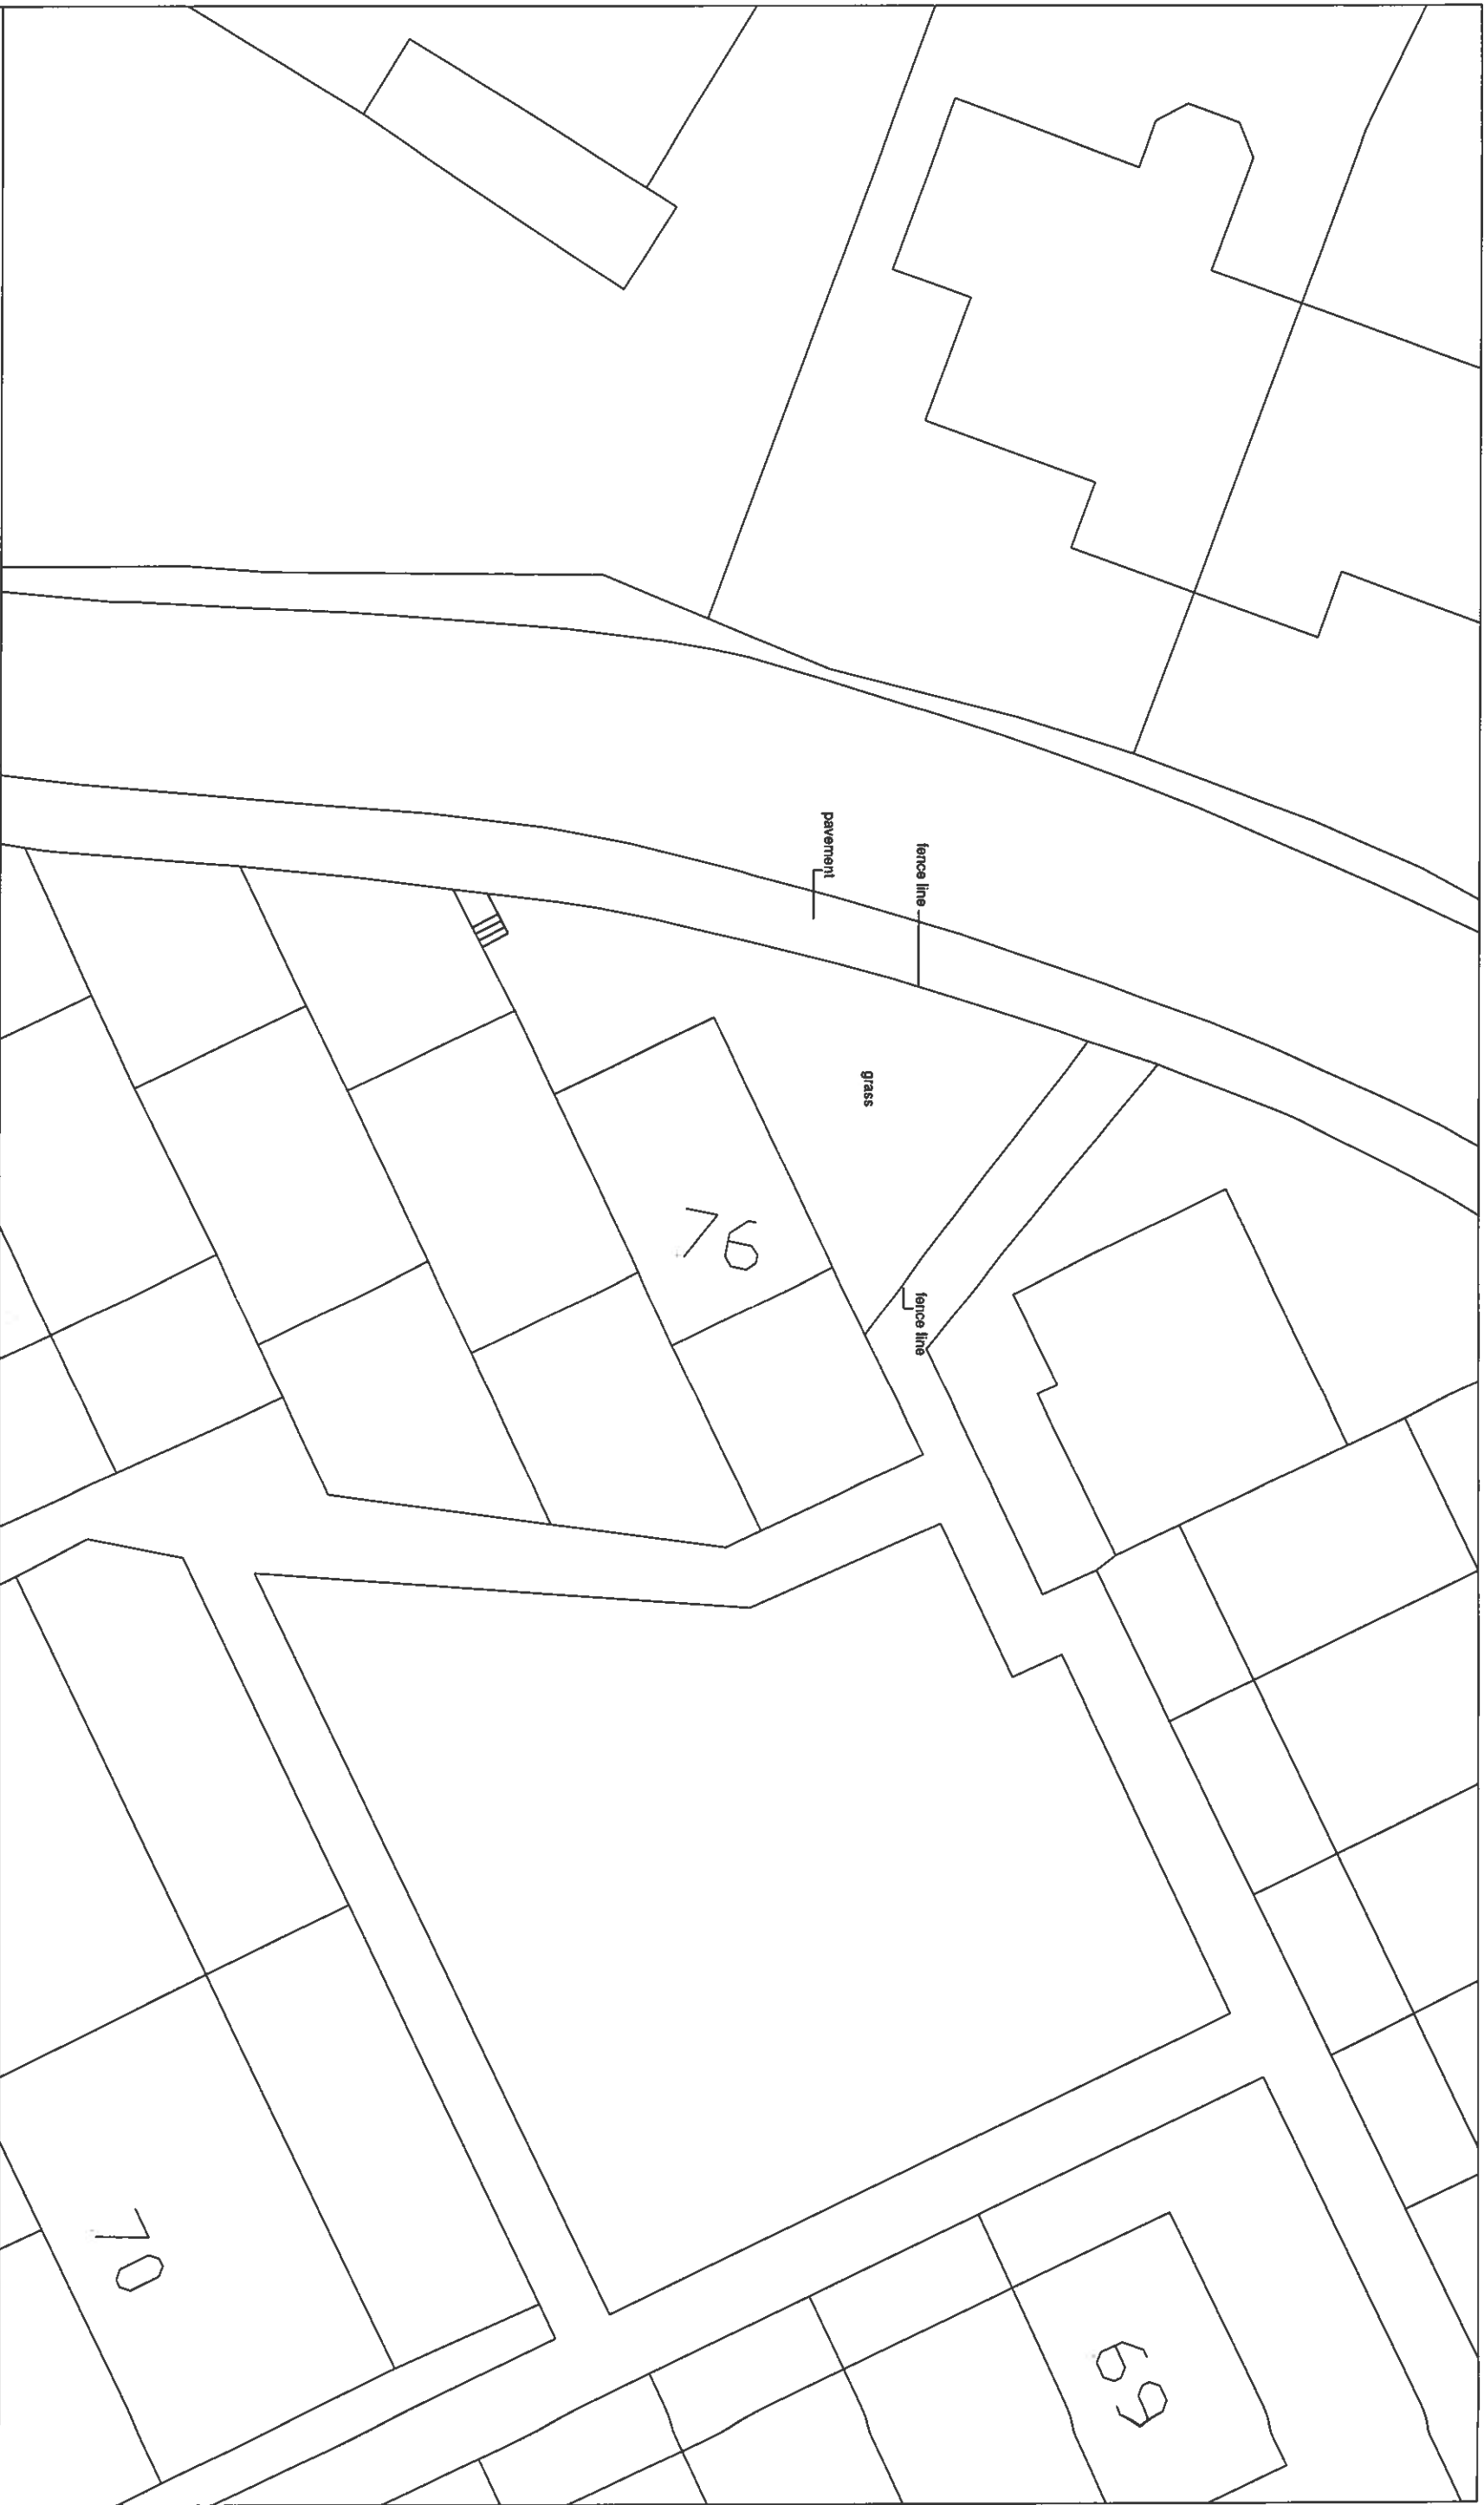

Proposed Storage shed and off road car parking
at
76 Penlan View Ynystach Merthyr Tydfil
SAle 1:200 @ A3

Existing Block Plan