




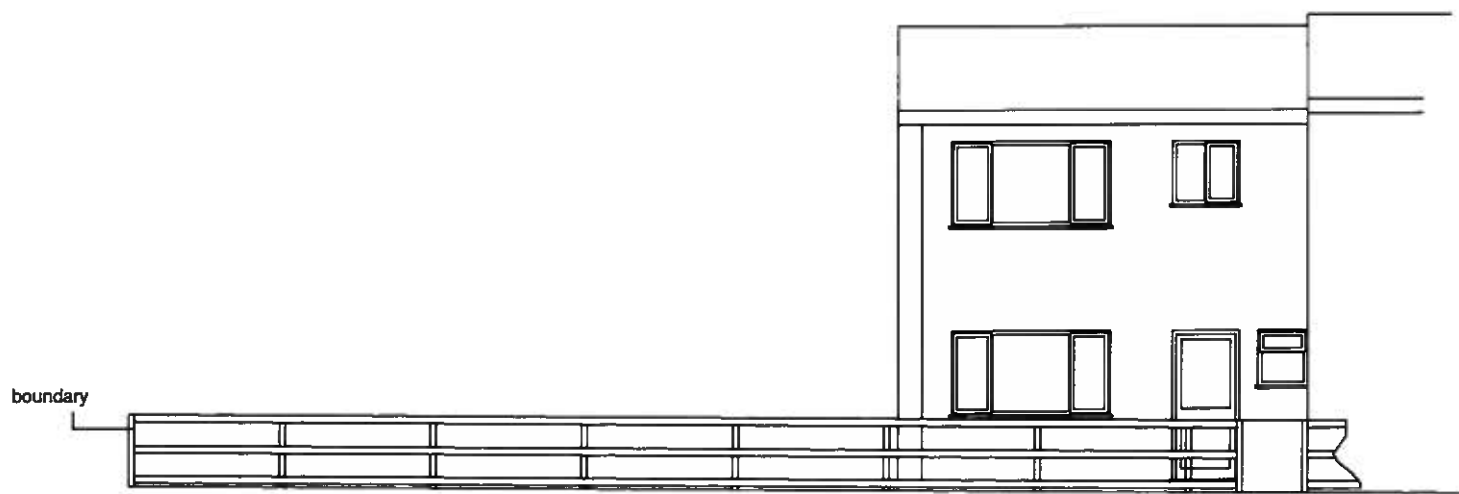

Existing Front Elevation

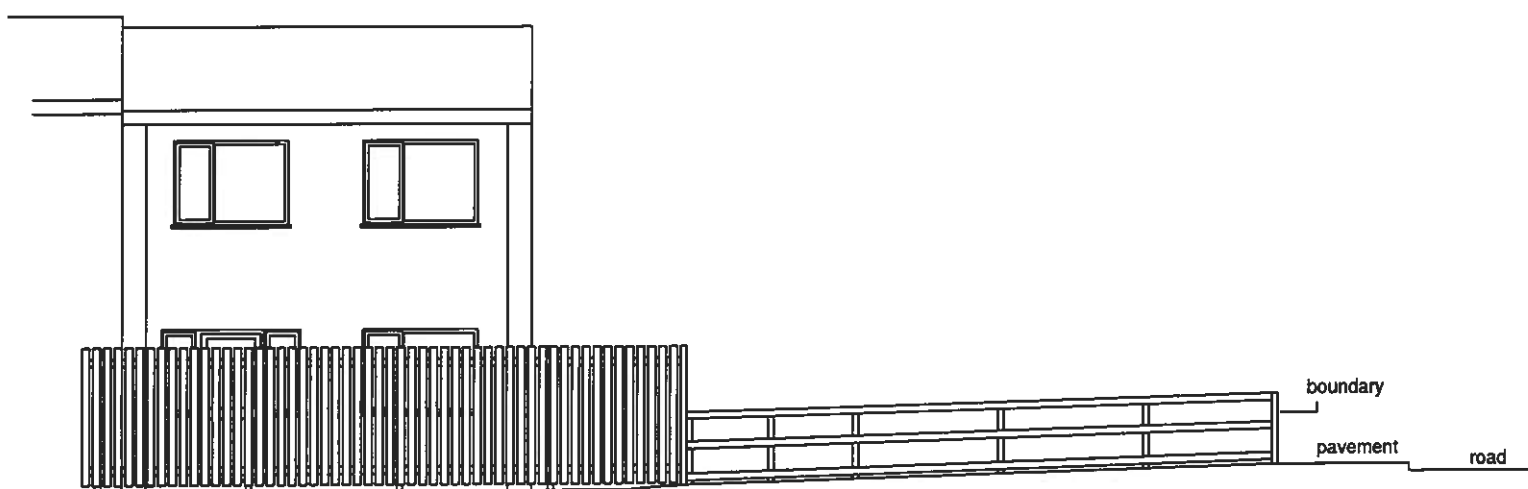

Existing Rear Elevation

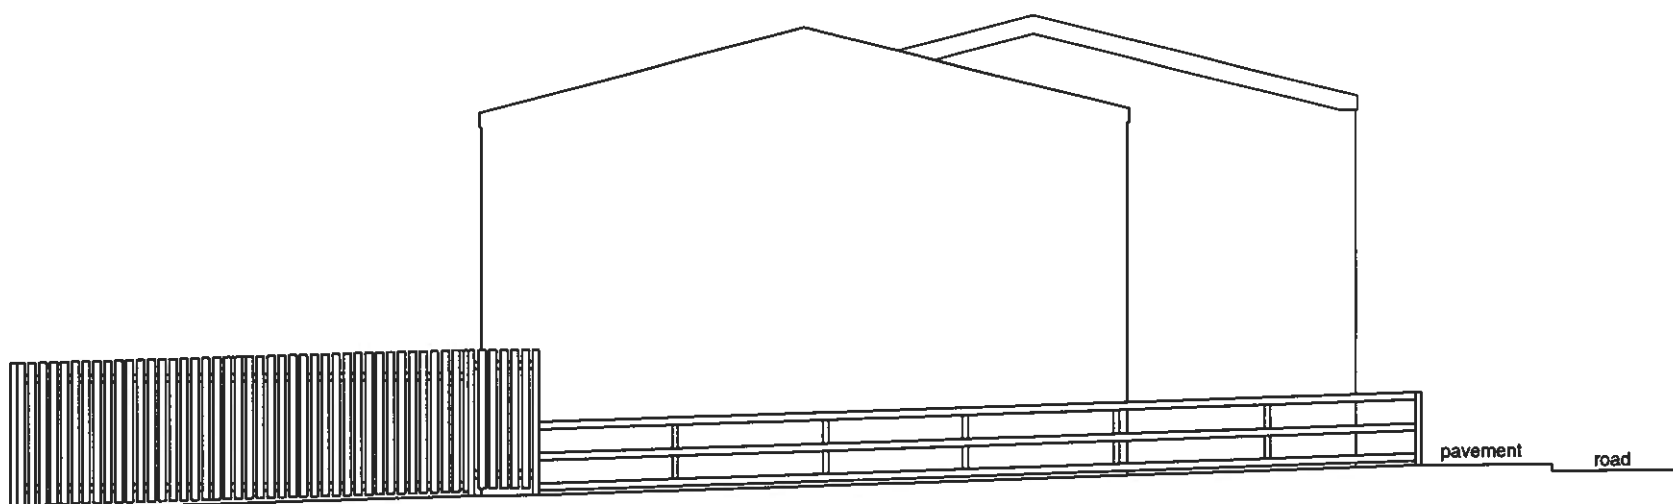

Existing Side Elevation View

Proposed Rear Storage shed and off road car parking
at
76 Penlan View Ynysfach Merthyr Tydfil
SAle 1:100 @ A3

Existing elevations