


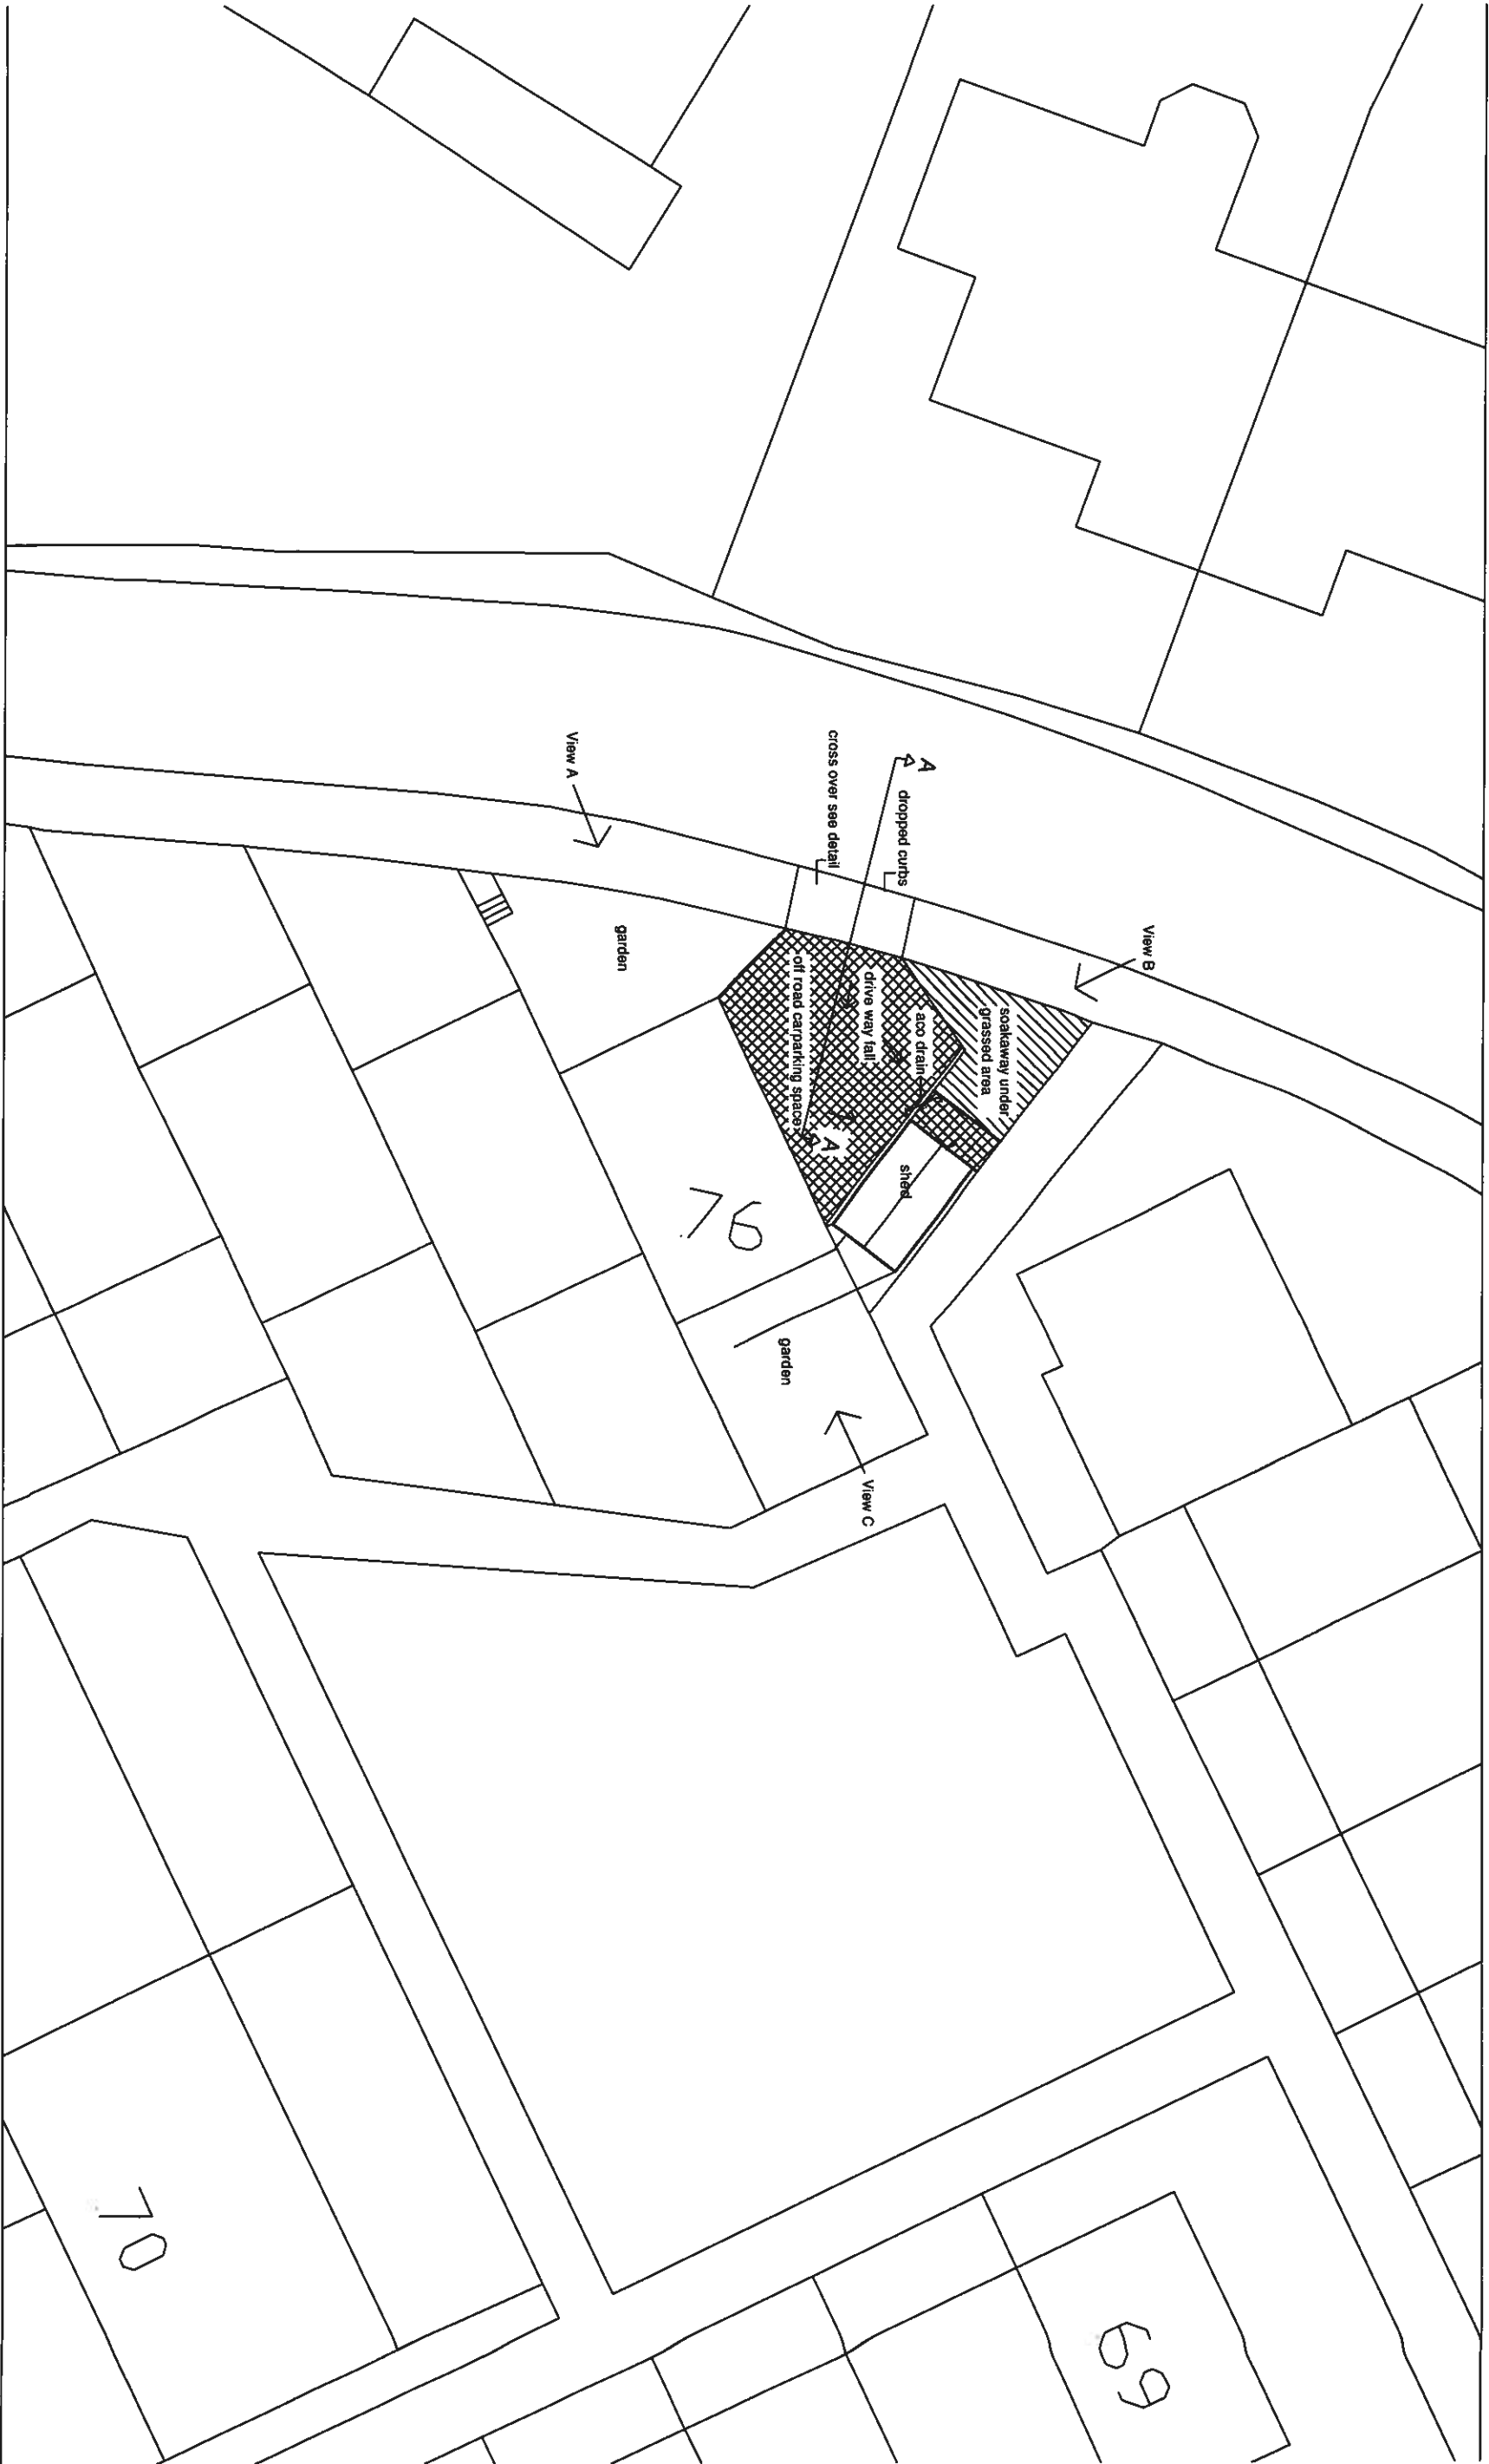

Proposed Block Plan

Proposed Storage shed and off road car parking
at
76 Penlan View Ynystach Merthyr Tydfil
Scale 1:200 @ A3 REV C (Resubmission)



Tarmac drive way



Grassed area with traditional stone soakaway below to allow for driveway runoff