




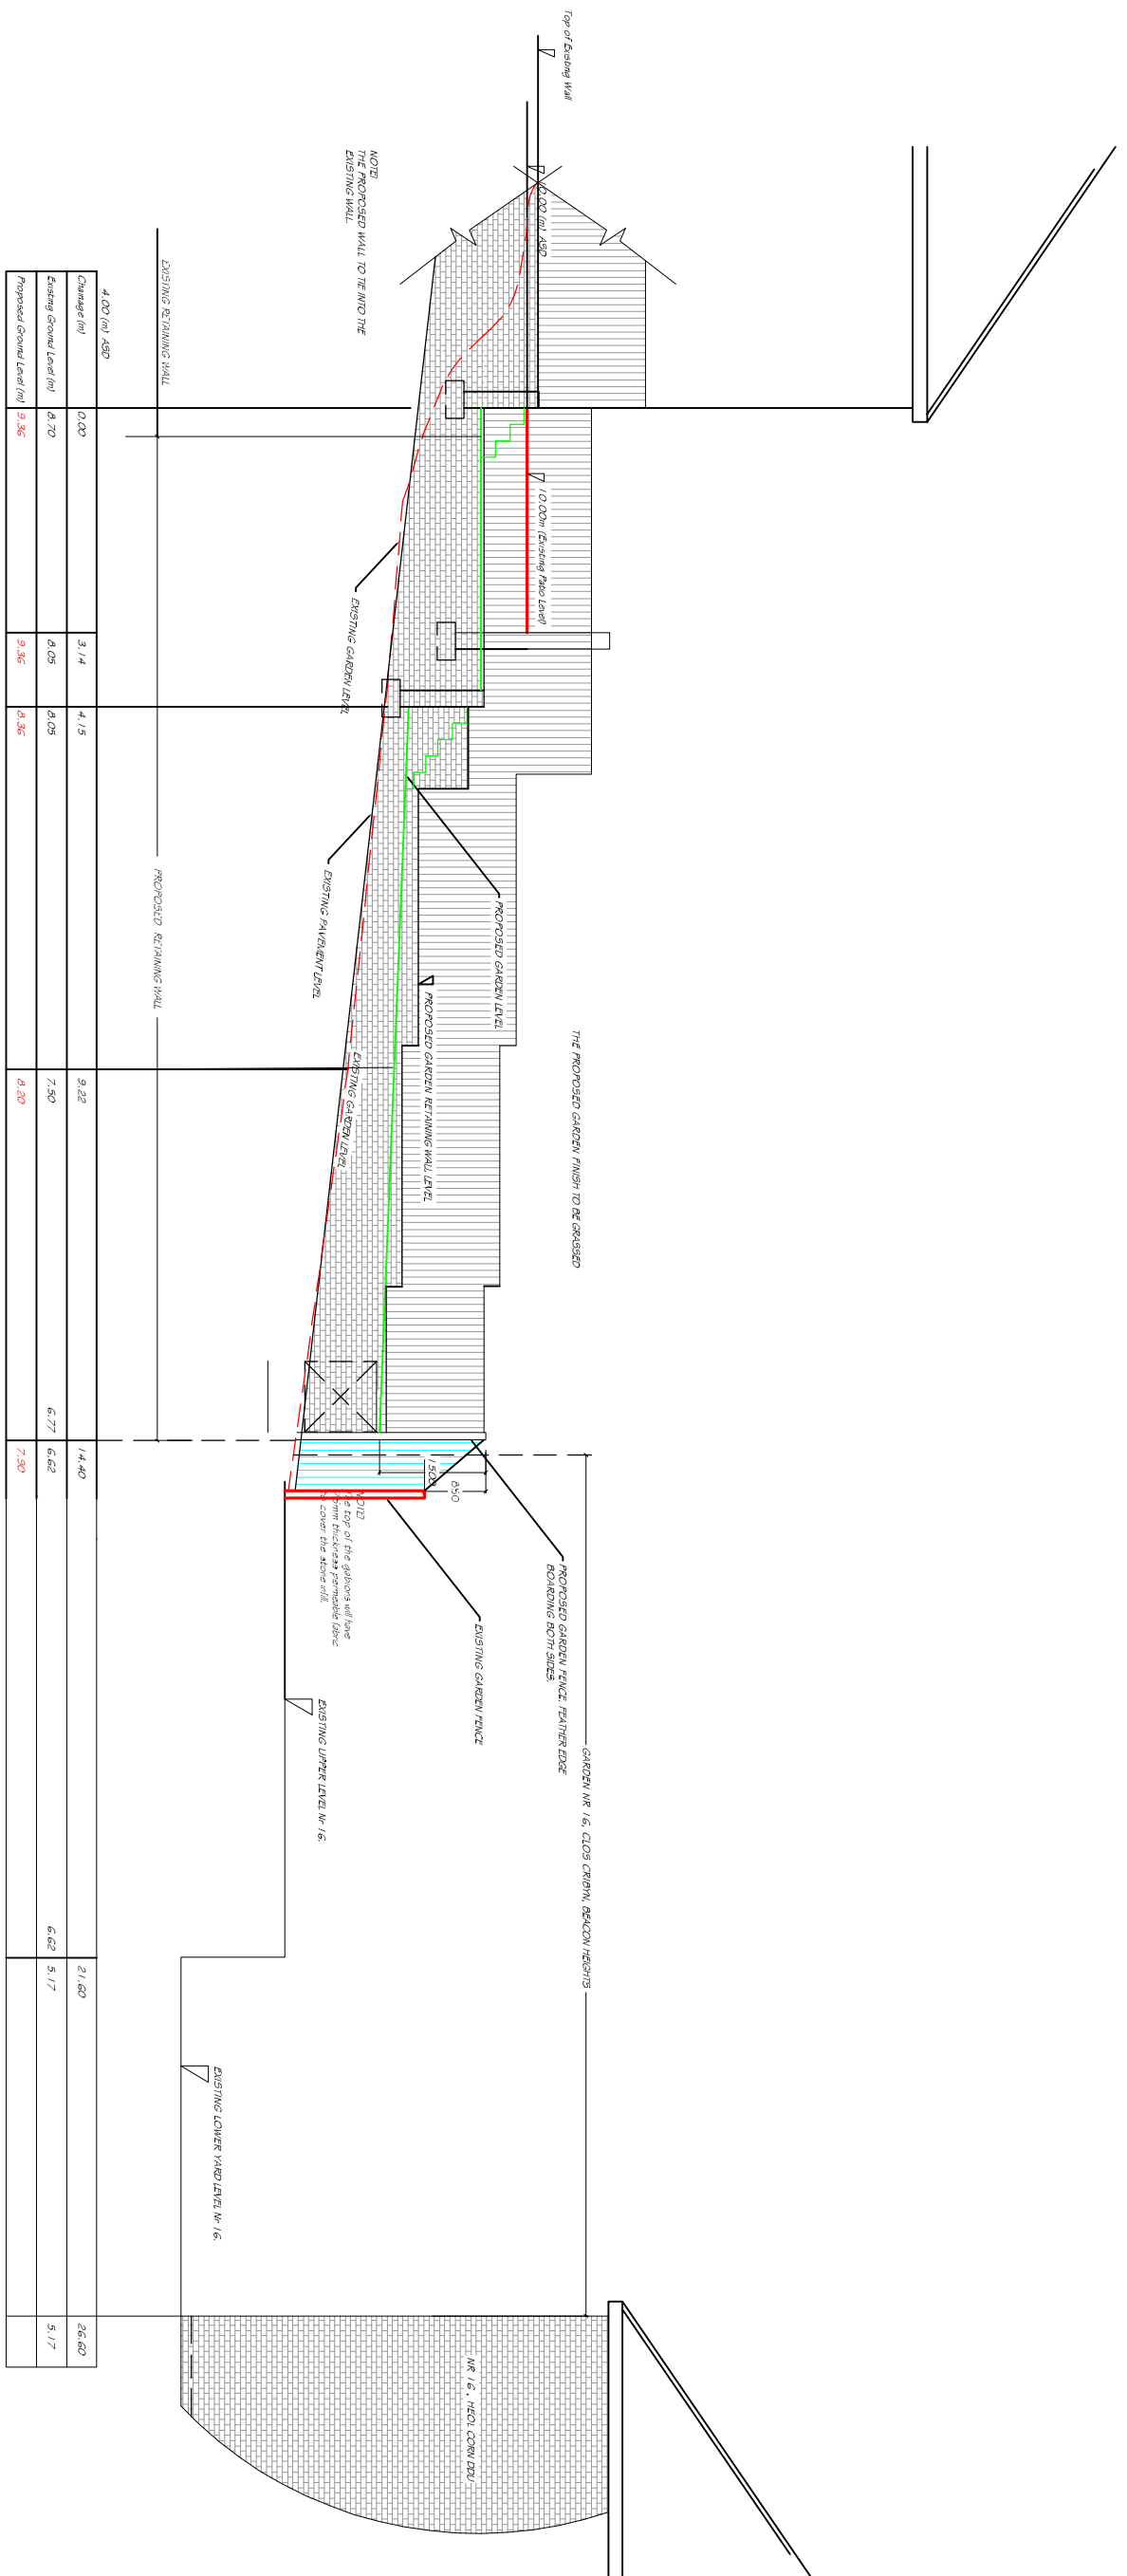


CROSS SECTION 1-1 (1:100)

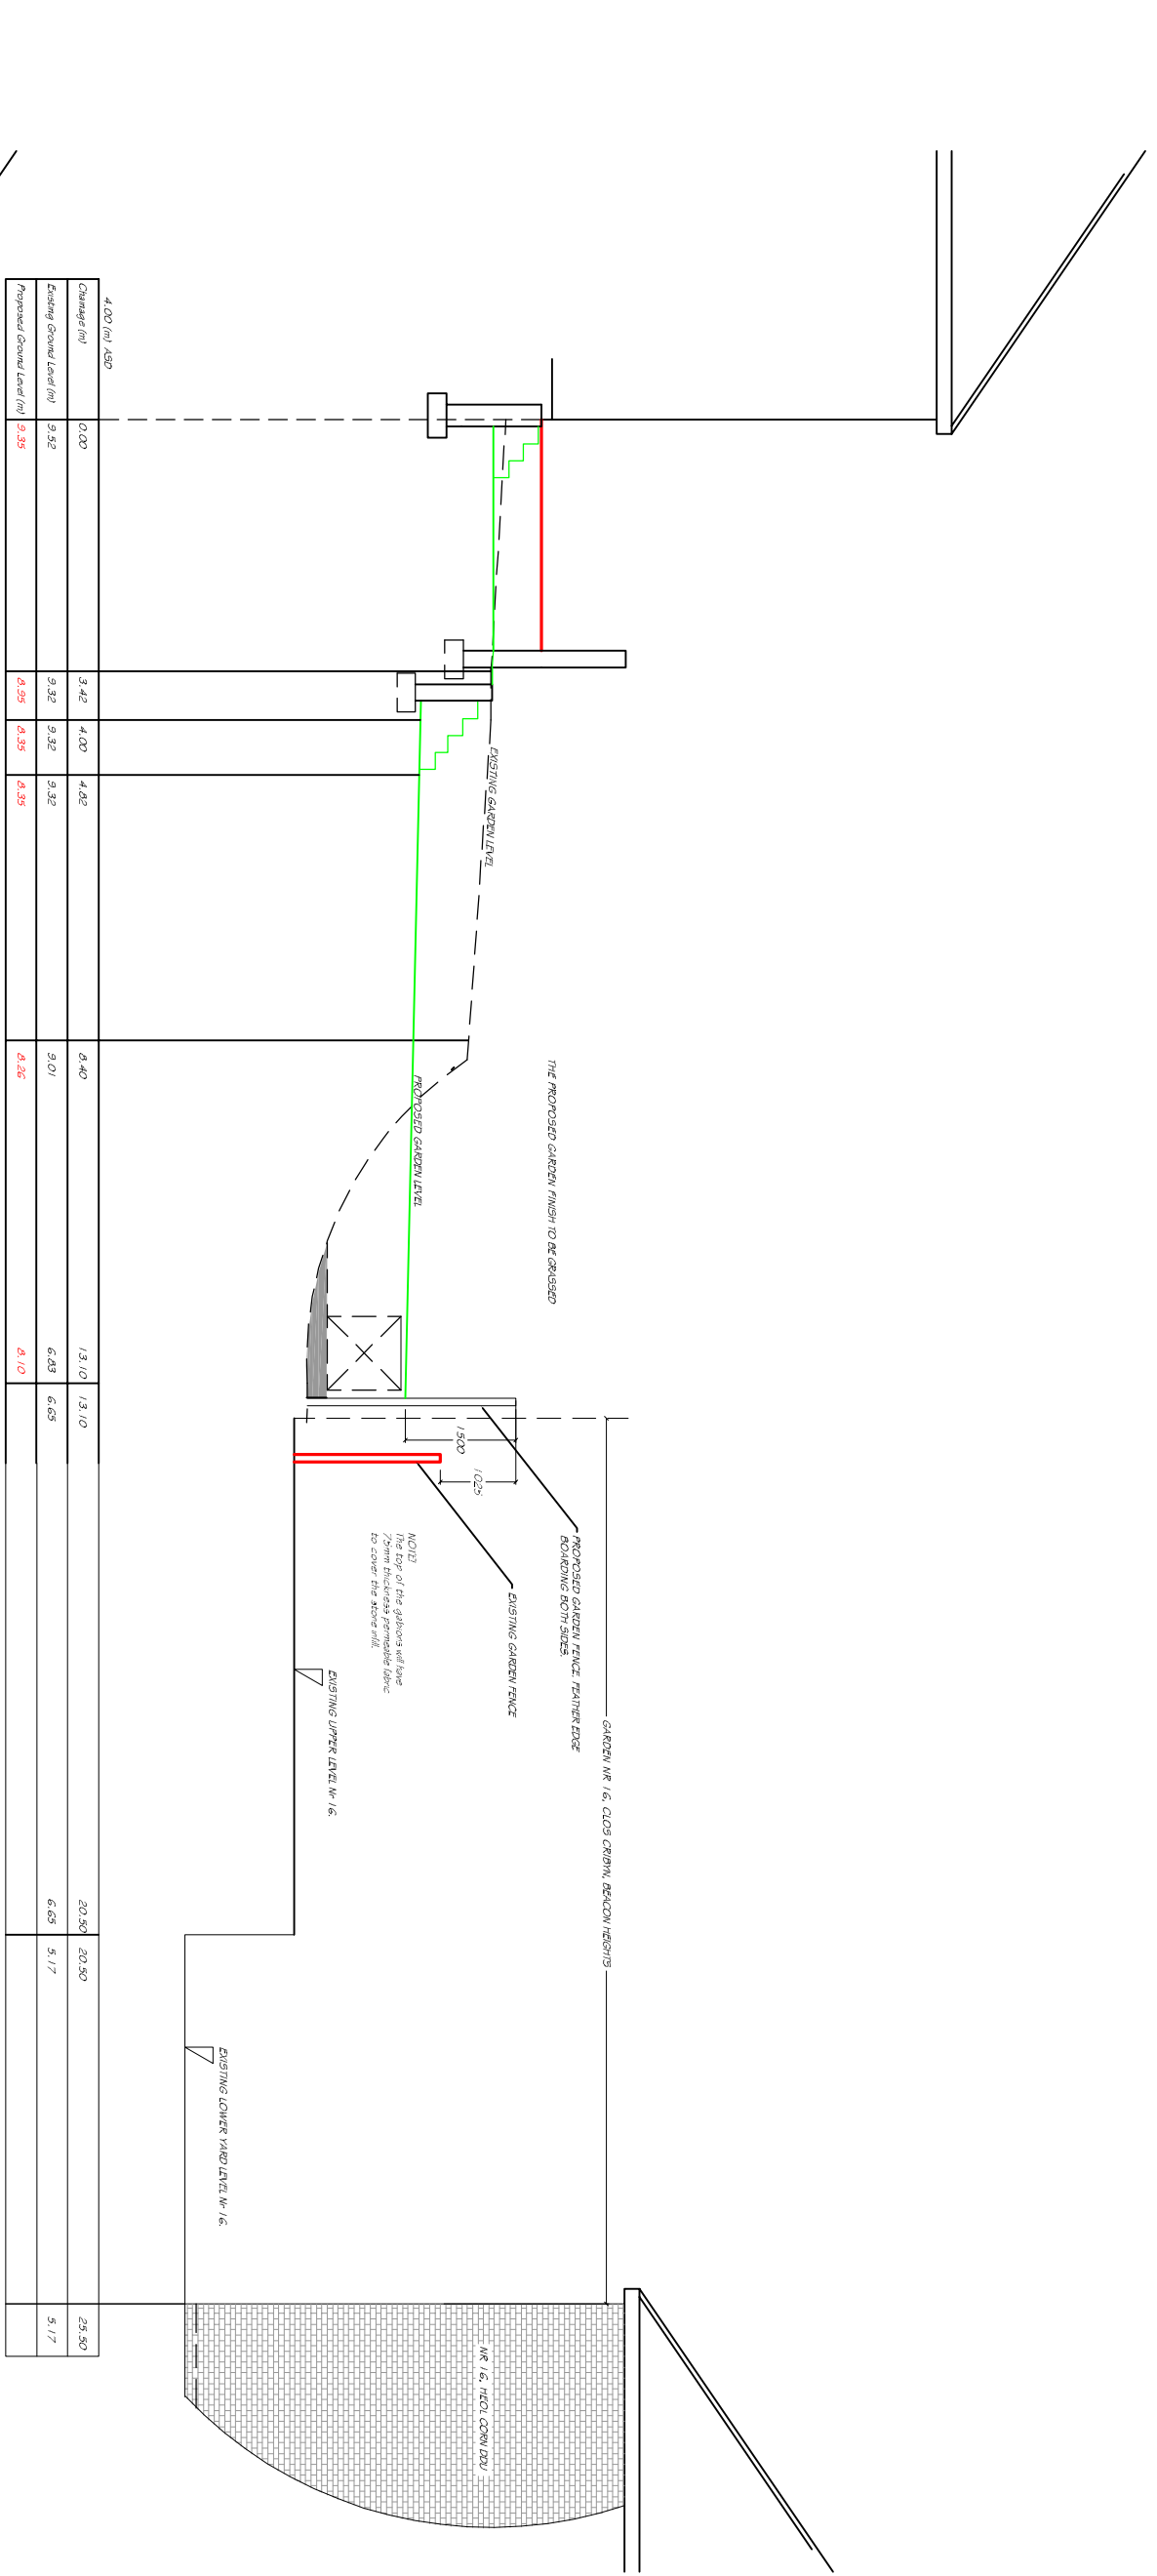


CROSS SECTION 2-2 (1:100)

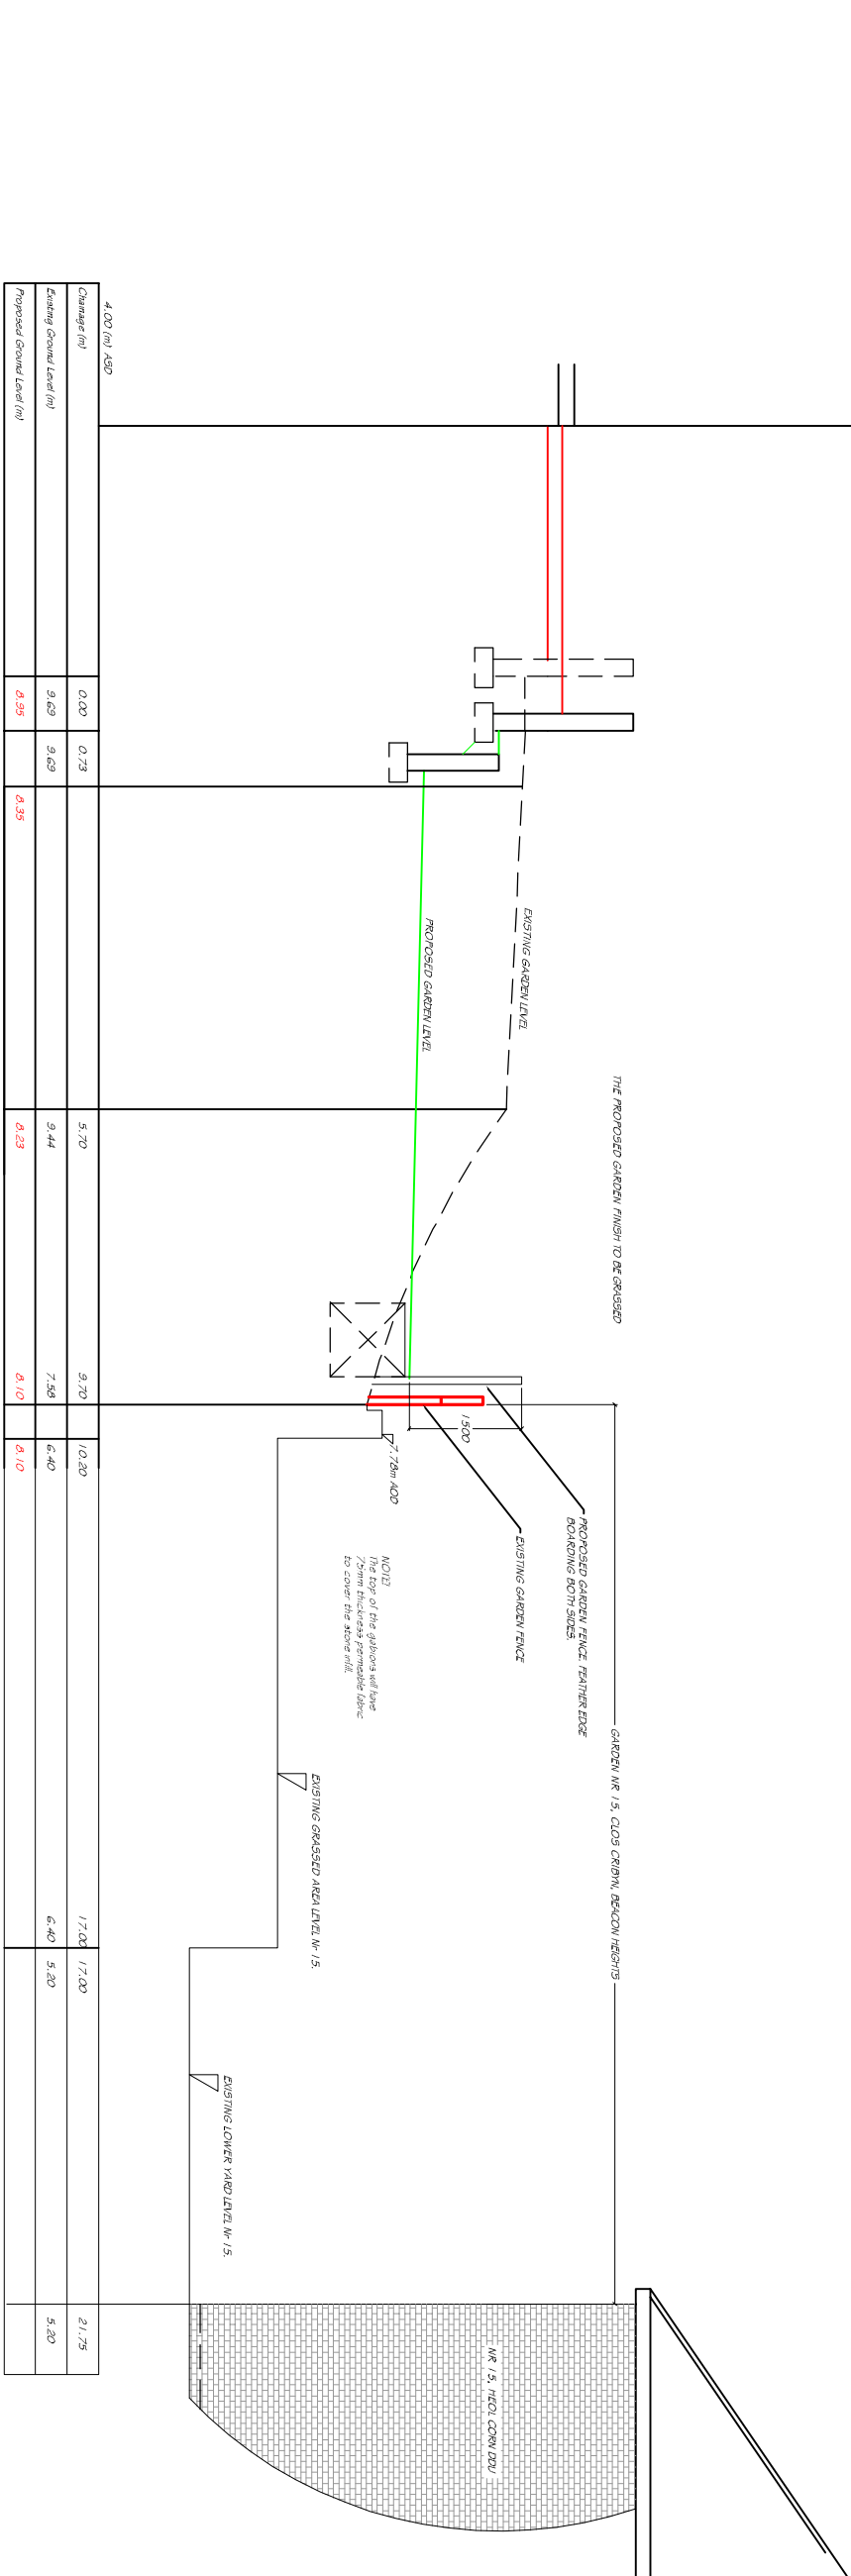


CROSS SECTION 3-3 (1:100)

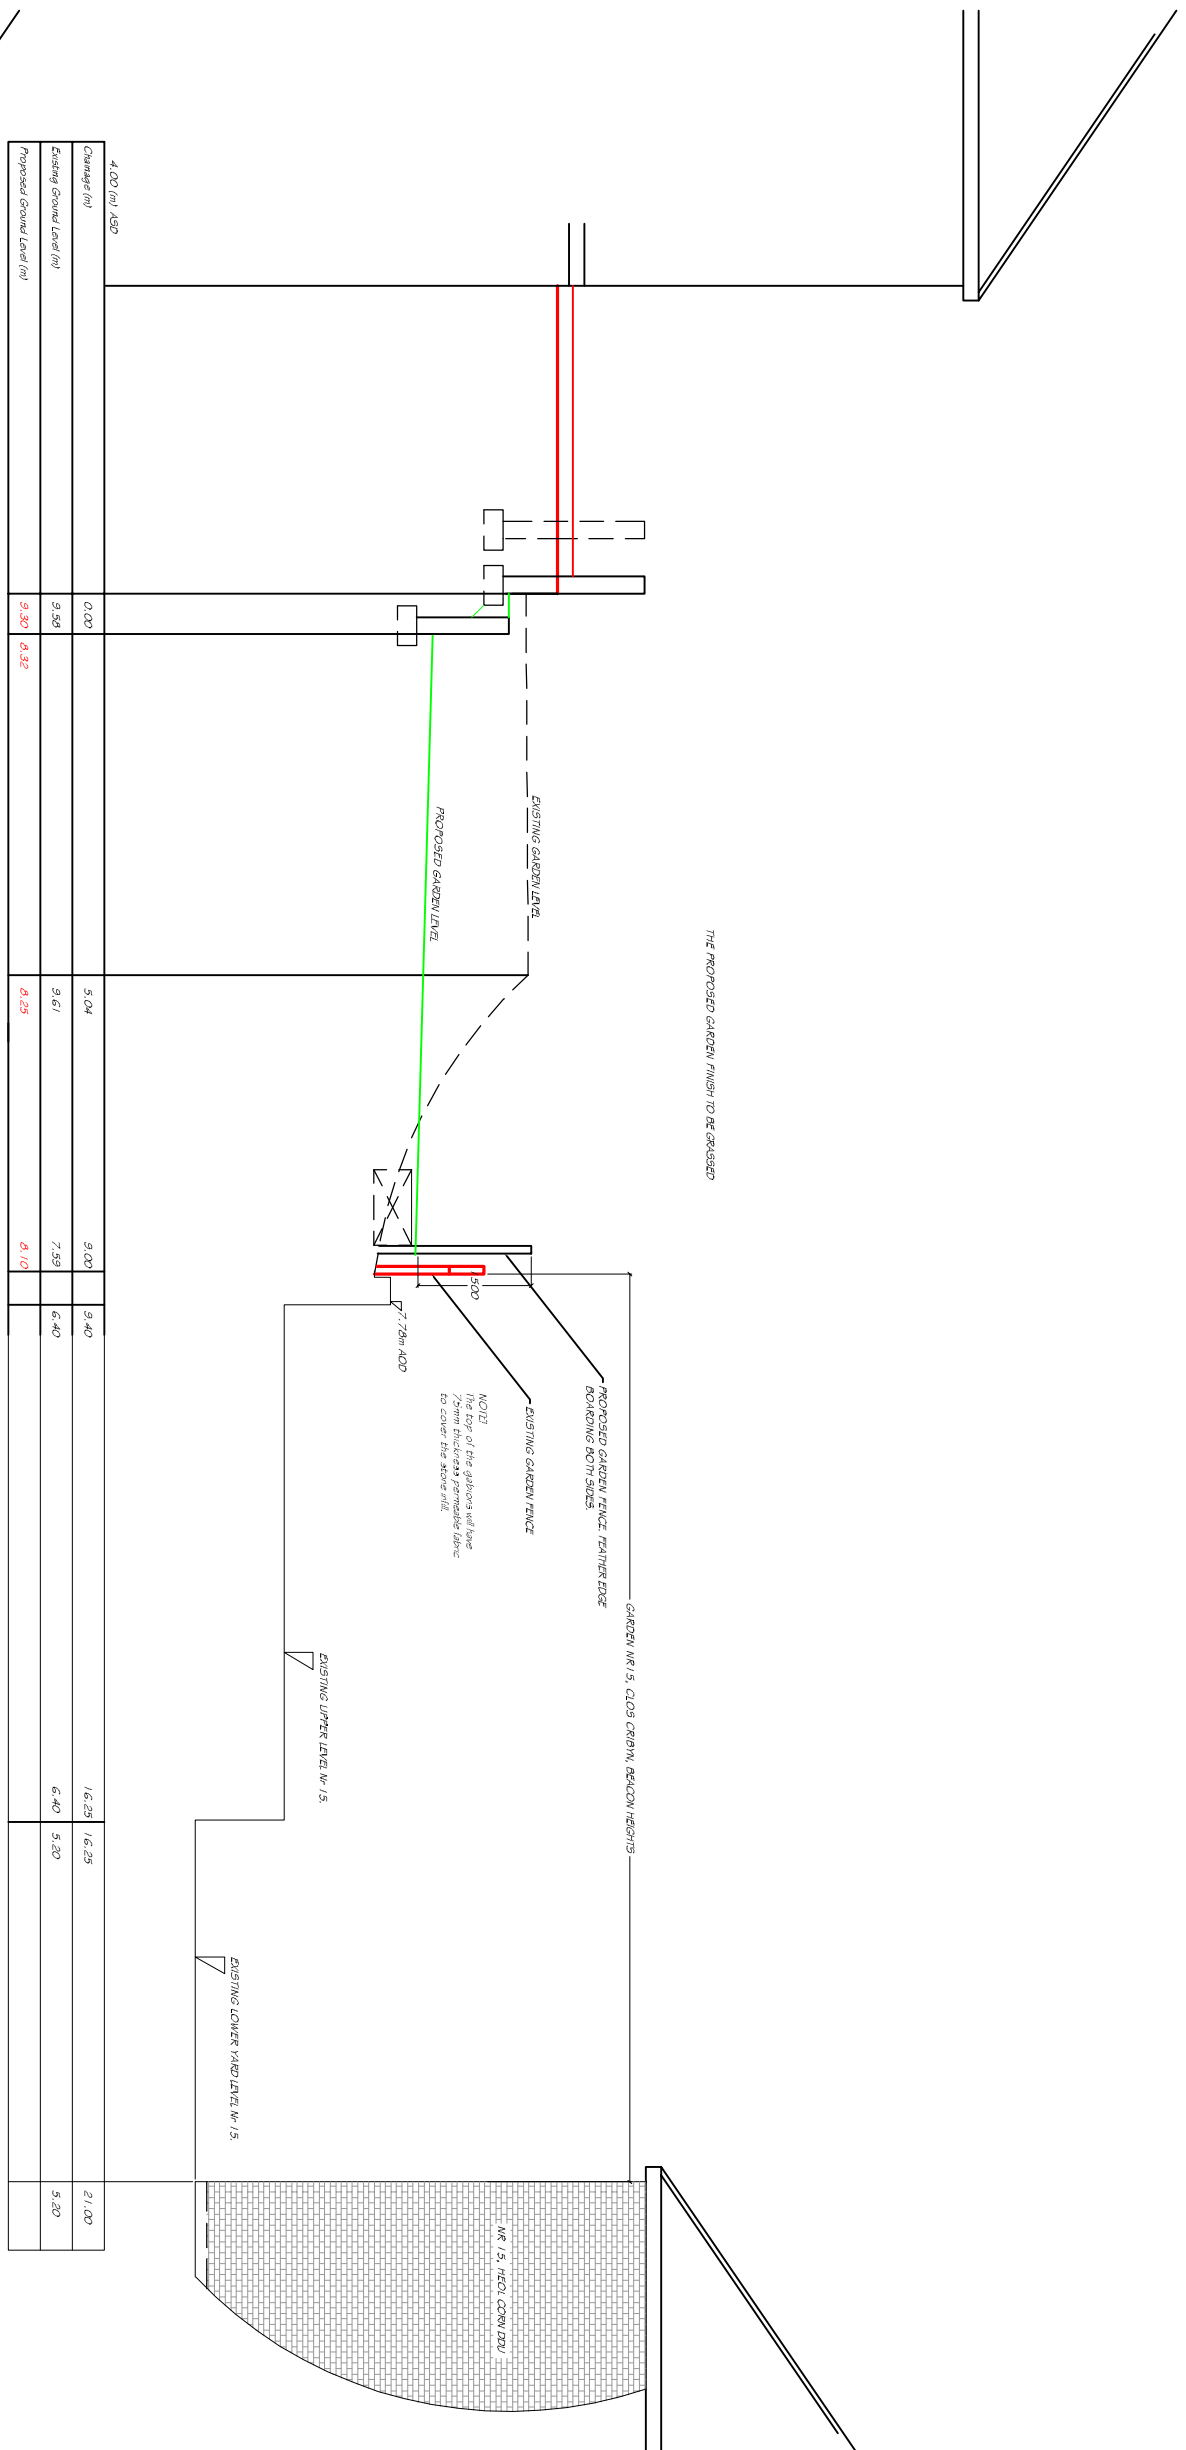

CROSS SECTION 4-4 (1:100)

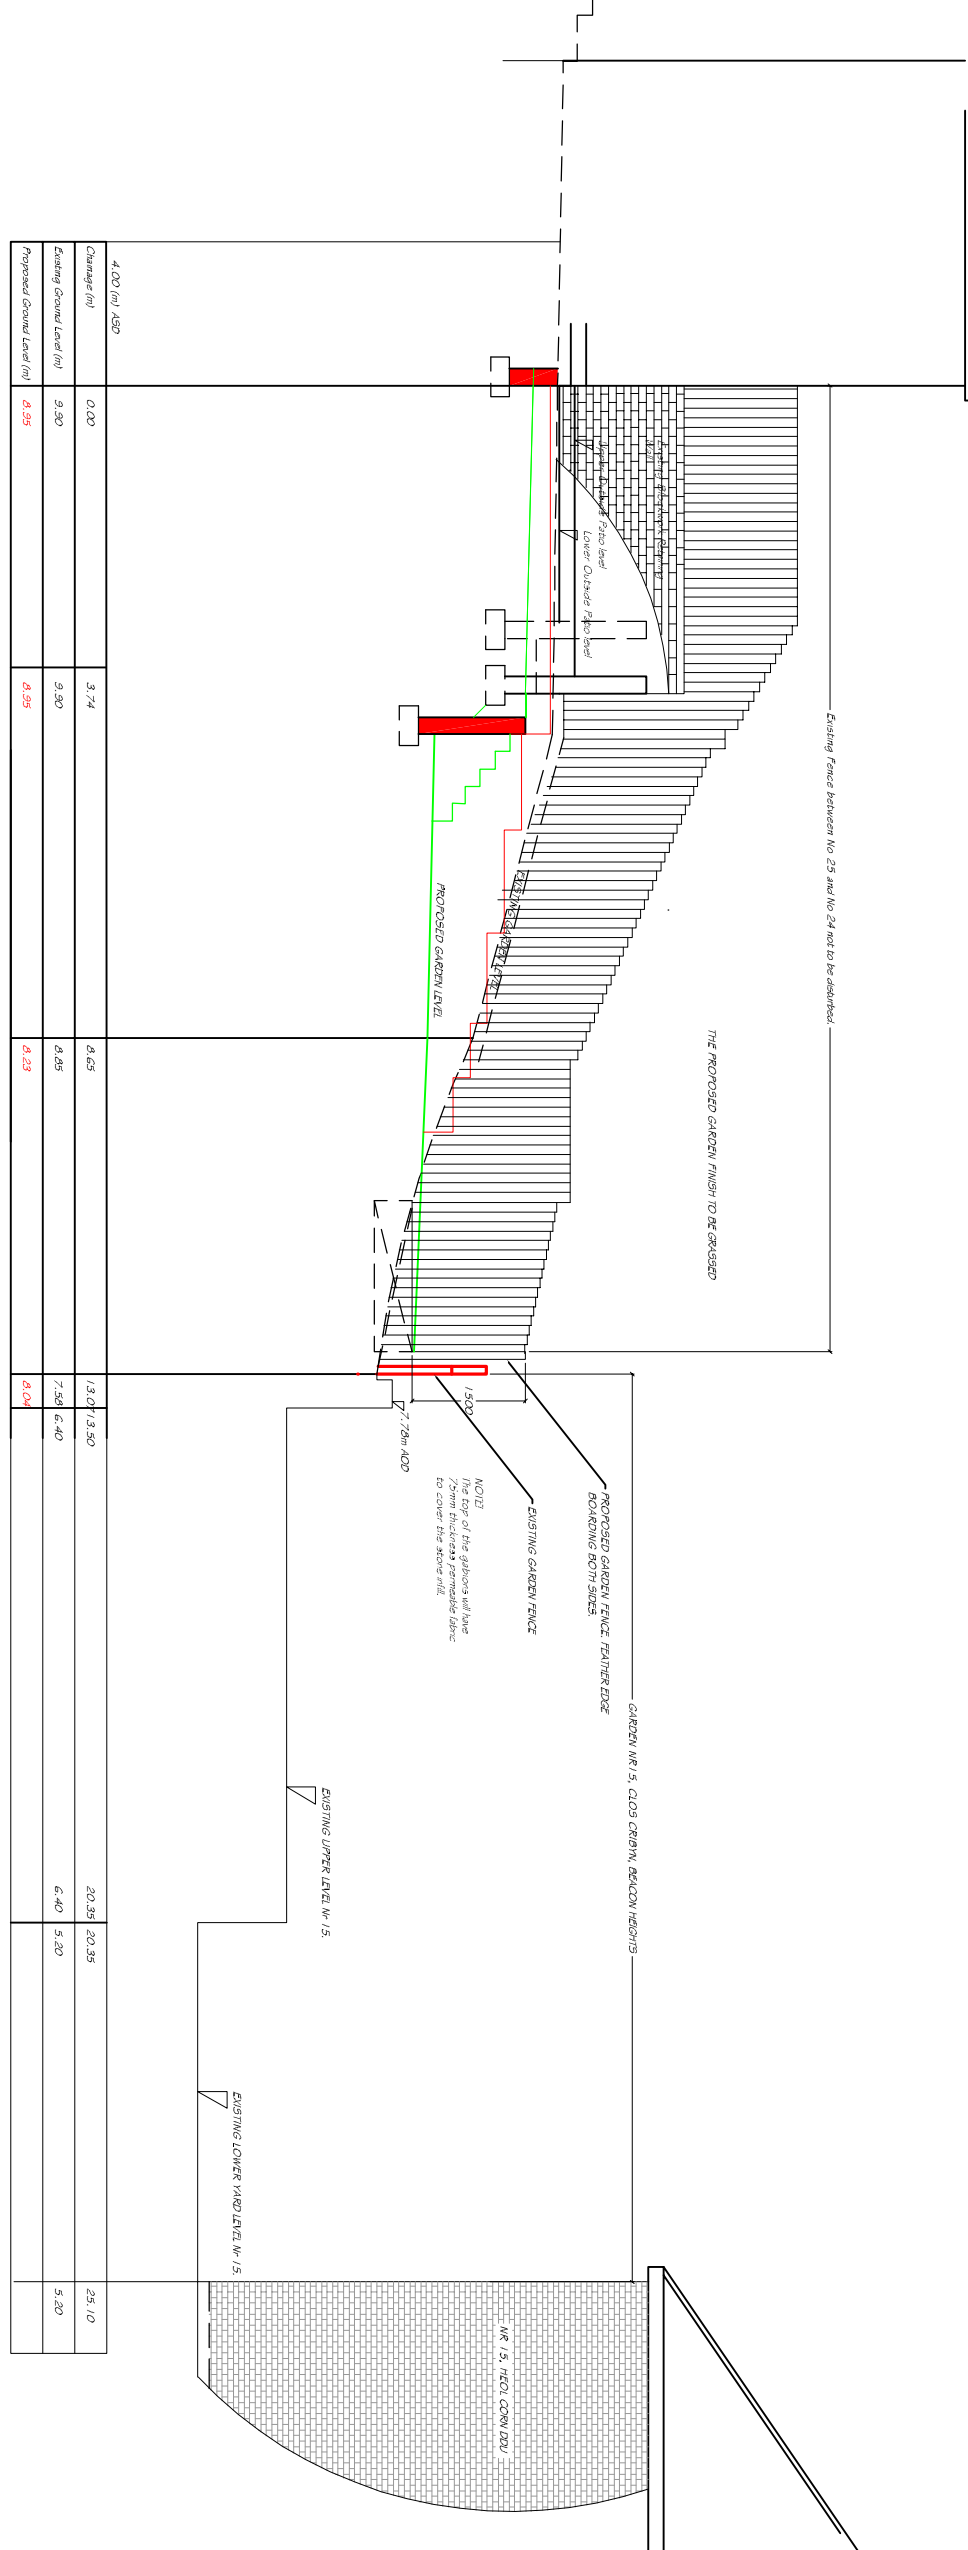

CROSS SECTION 5-5 (1:100)

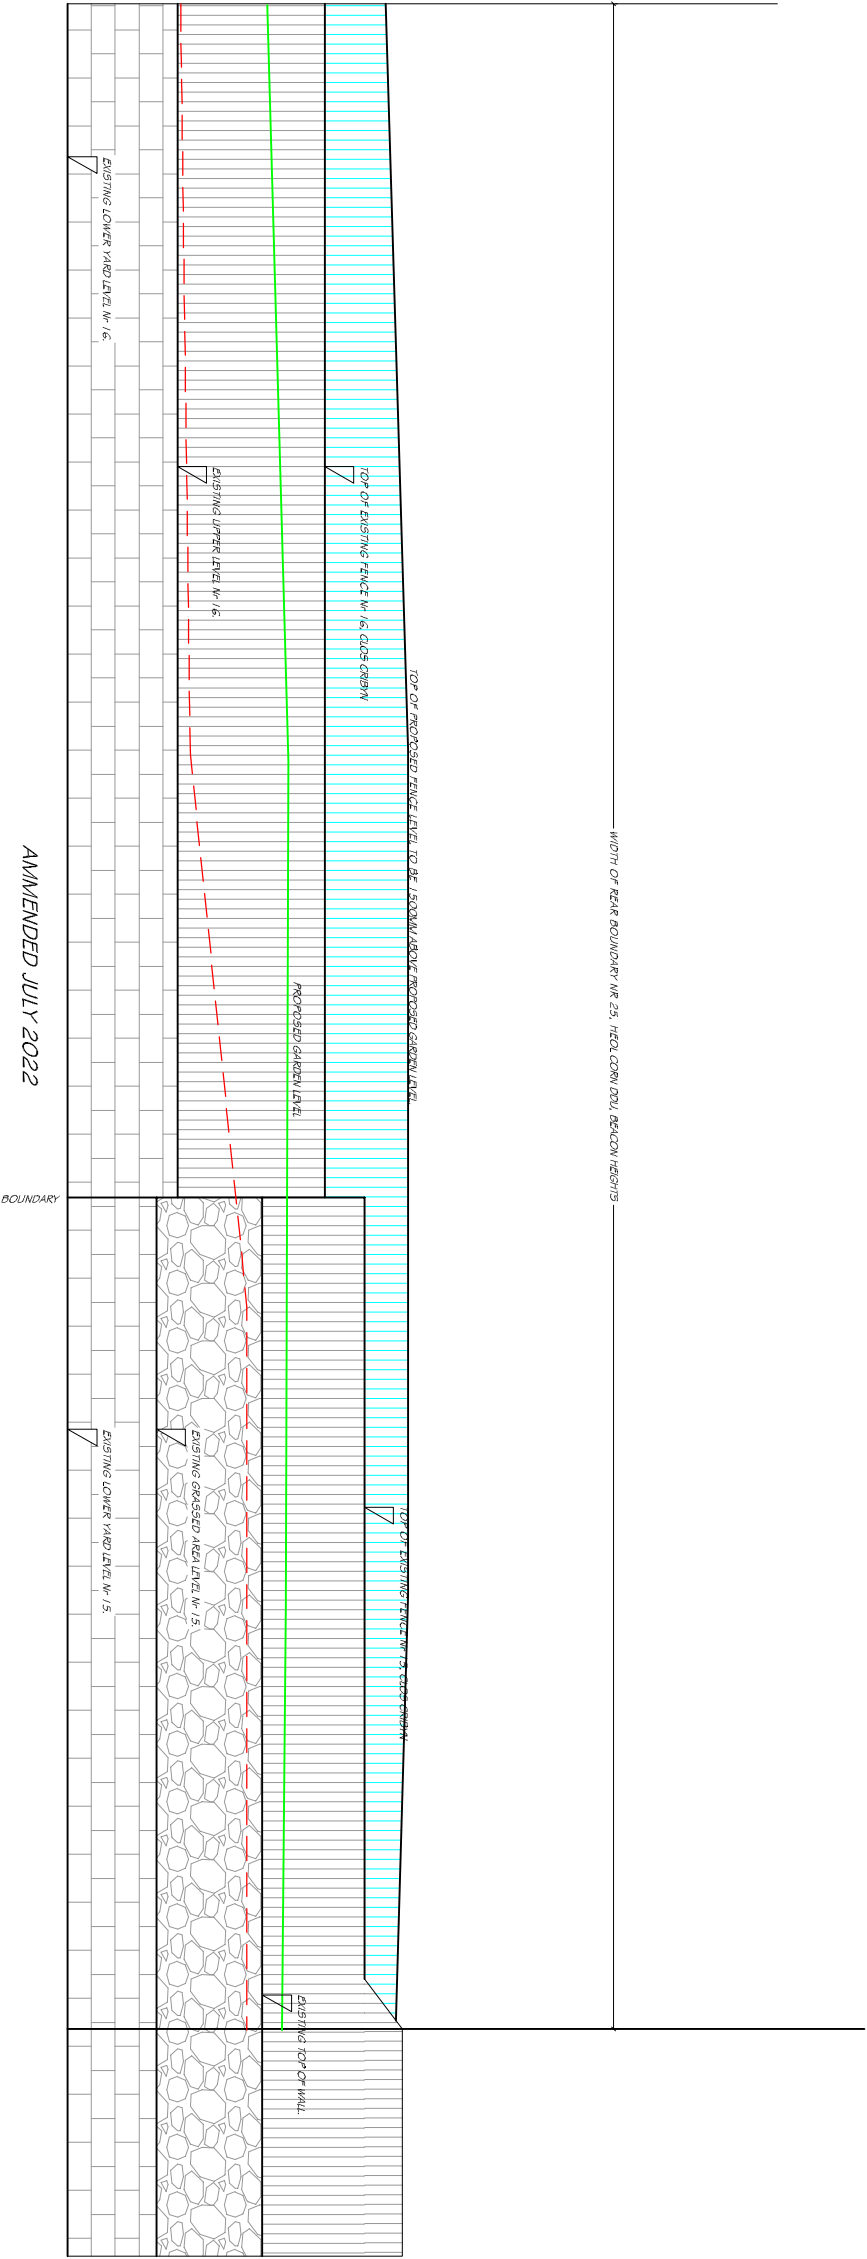

VISUAL ELEVATION ALONG REAR BOUNDARY (1:100)
THIS FOR THE LENGTH OF THE REAR BOUNDARY OF CROSS SECTIONAL PLANS OF REAR GARDEN
NR 25, HEOL CORN DDU, BEACON HEIGHTS

30TH SEPTEMBER 2022
28TH NOVEMBER 2022
30TH MARCH 2023
8TH APRIL 2023, 12TH JULY