




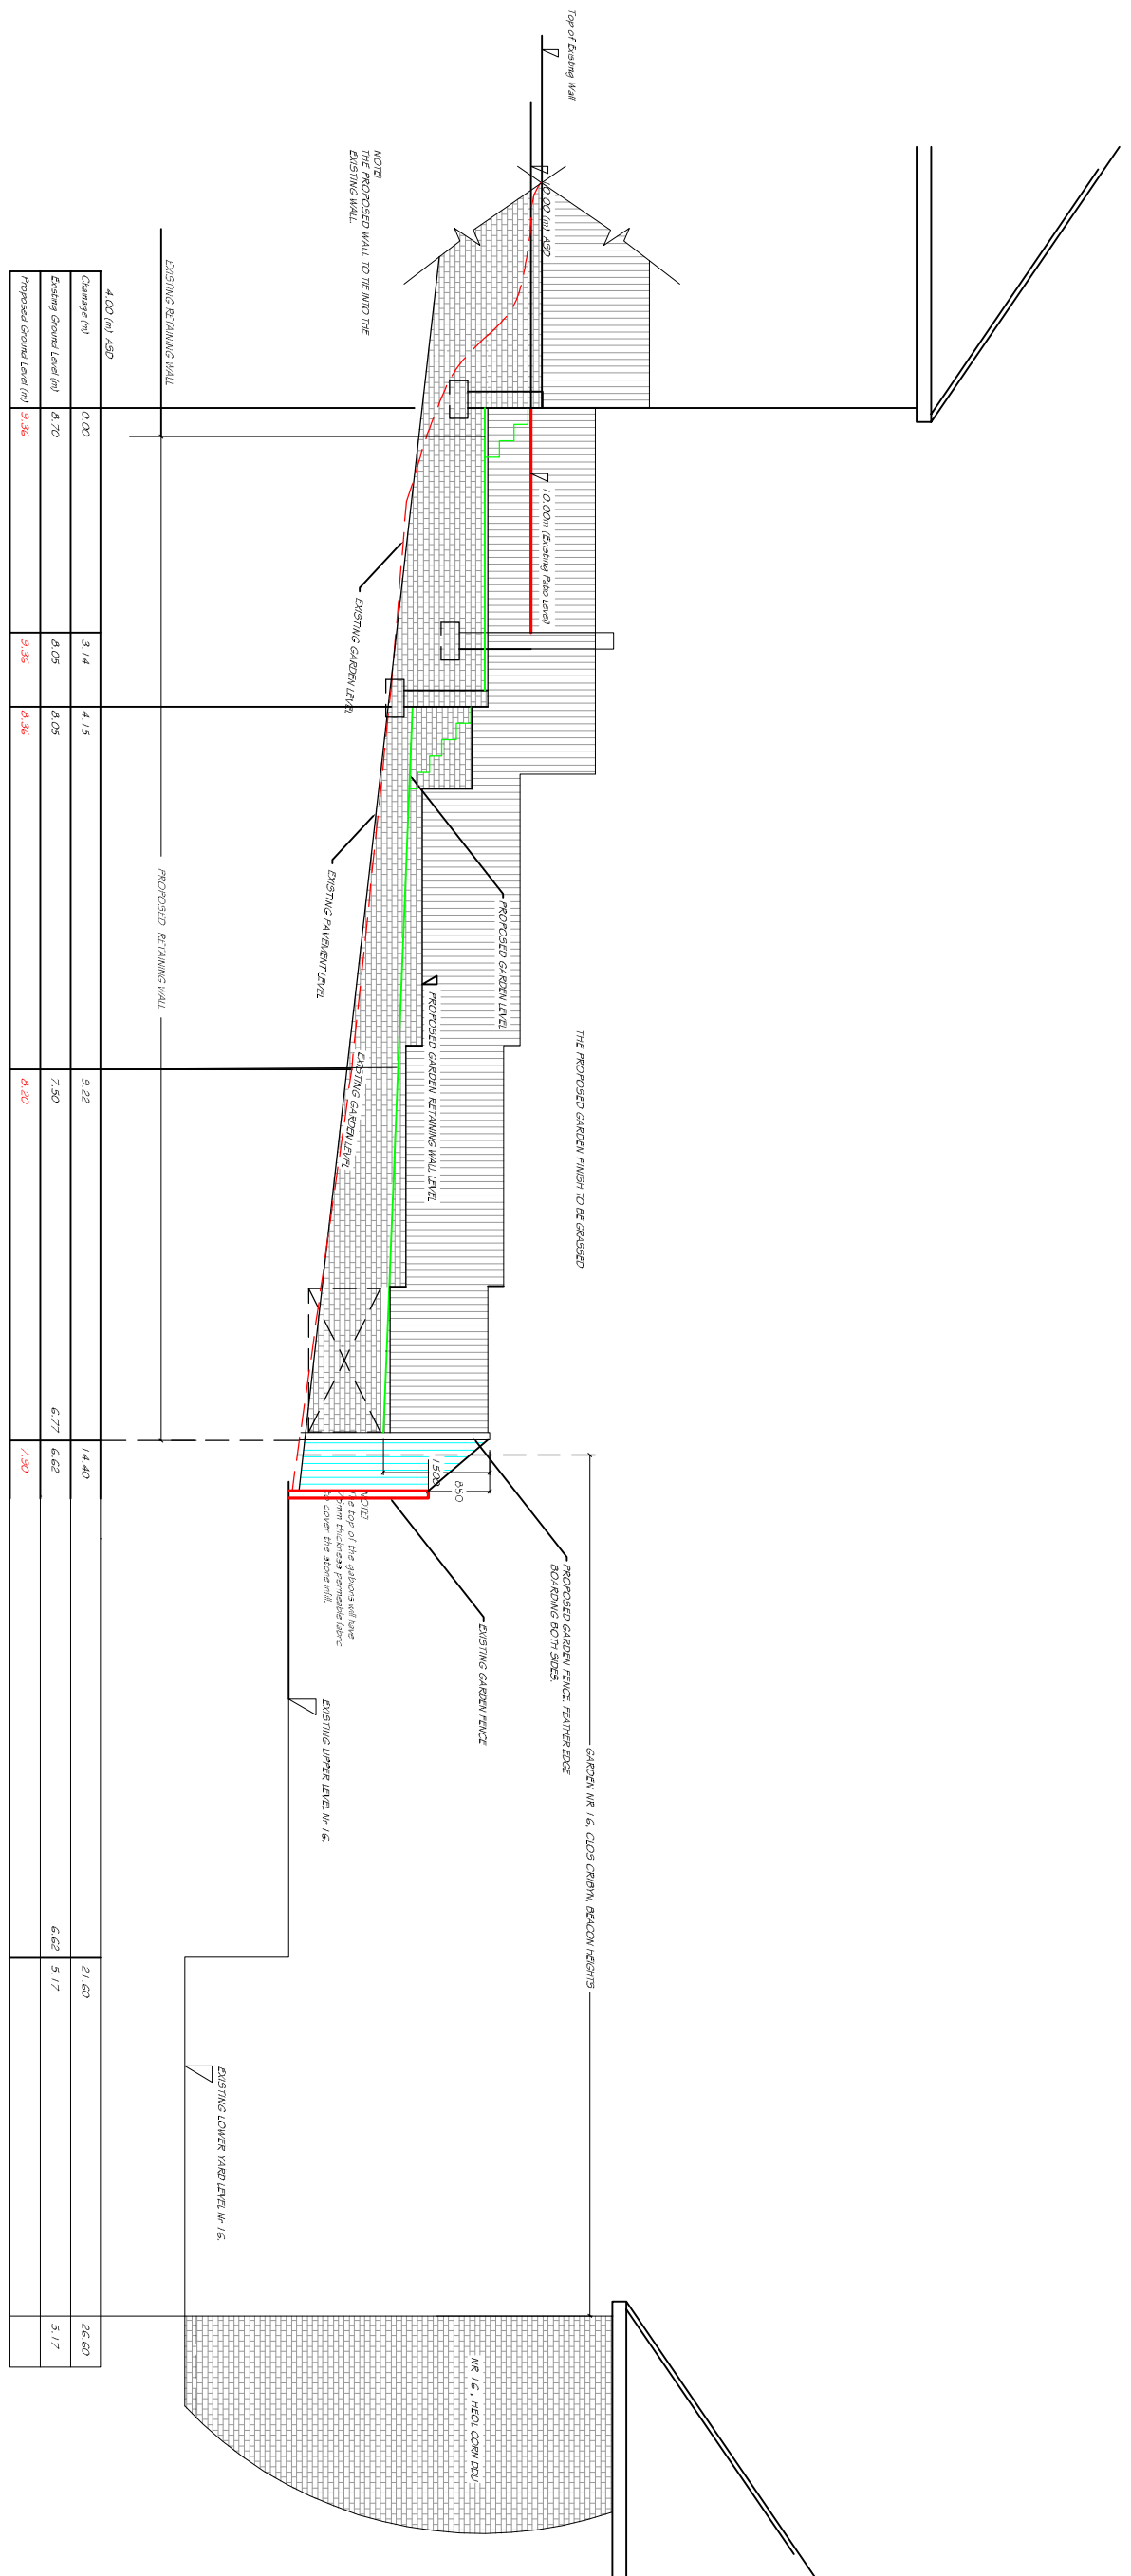

CROSS SECTION 1-1 (1:100)

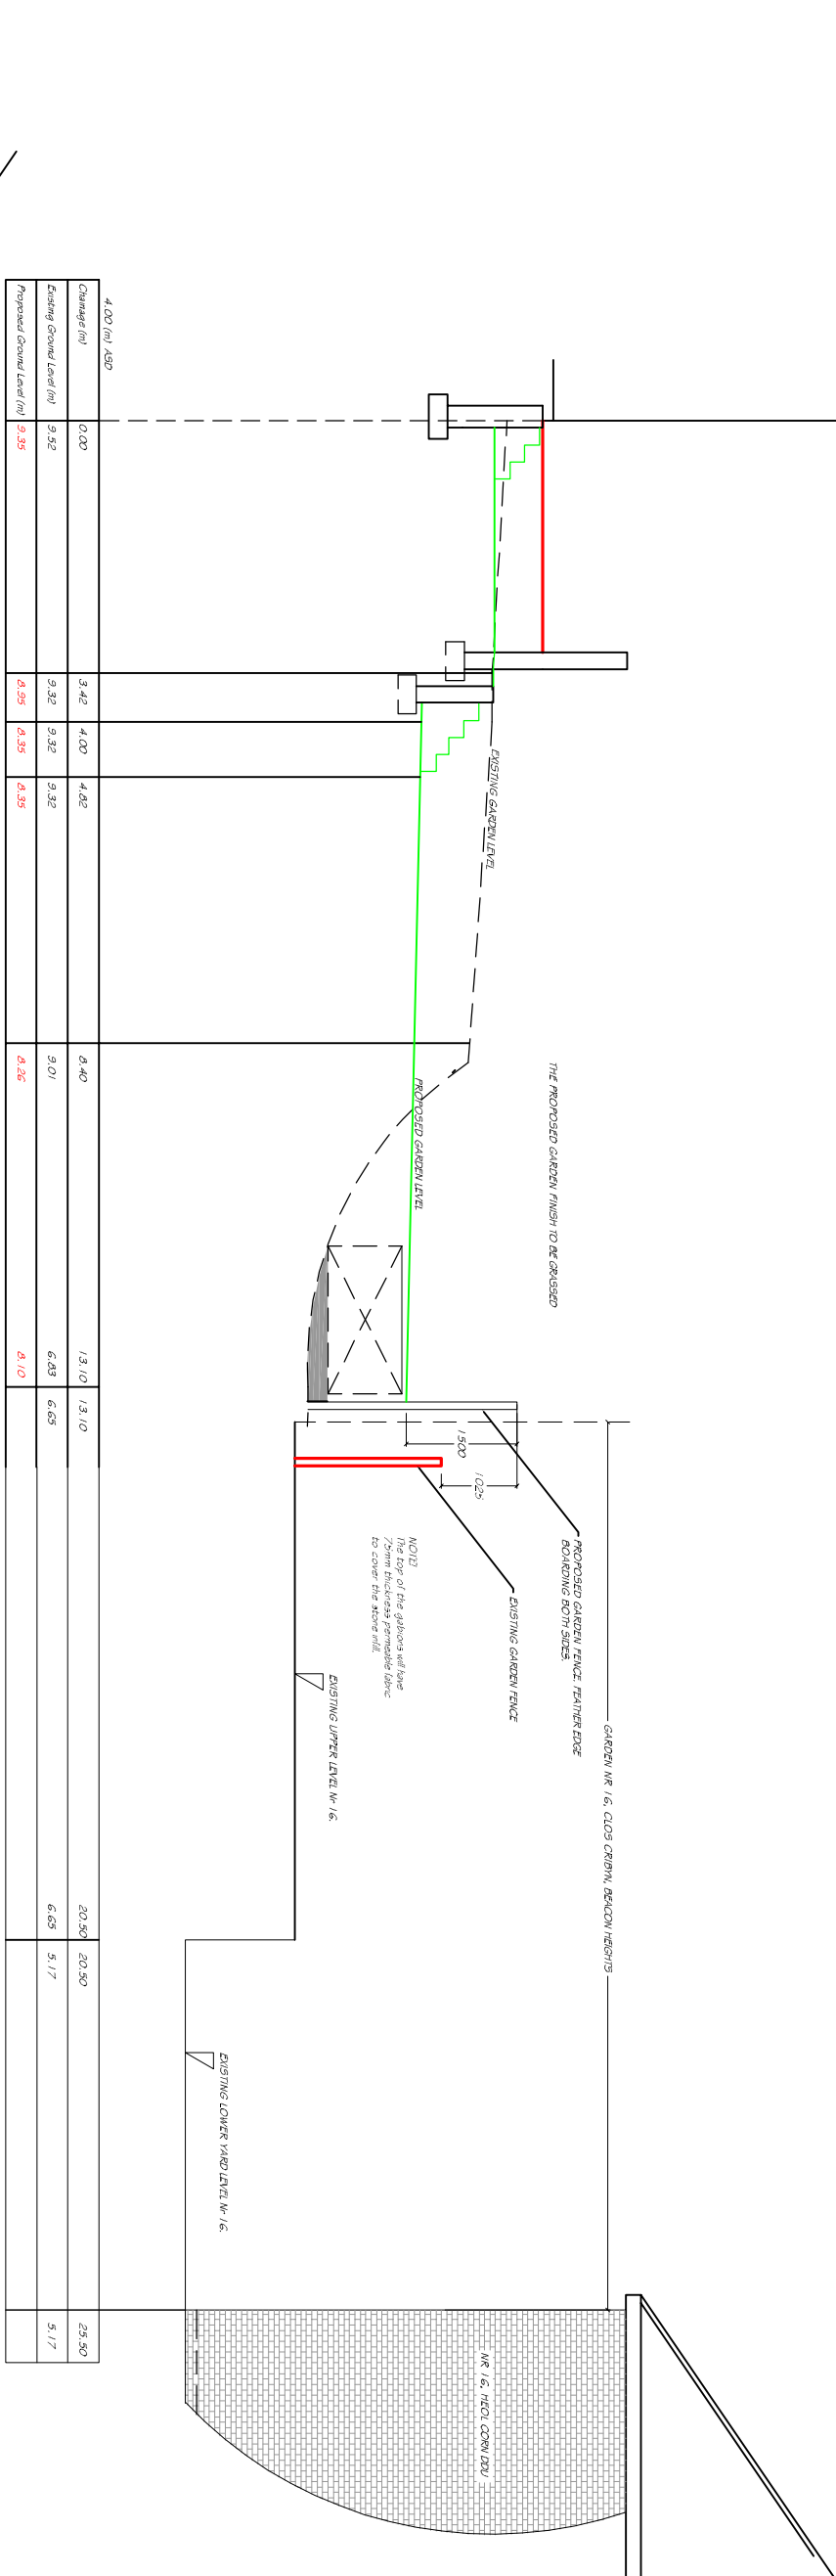


CROSS SECTION 2-2 (1:100)

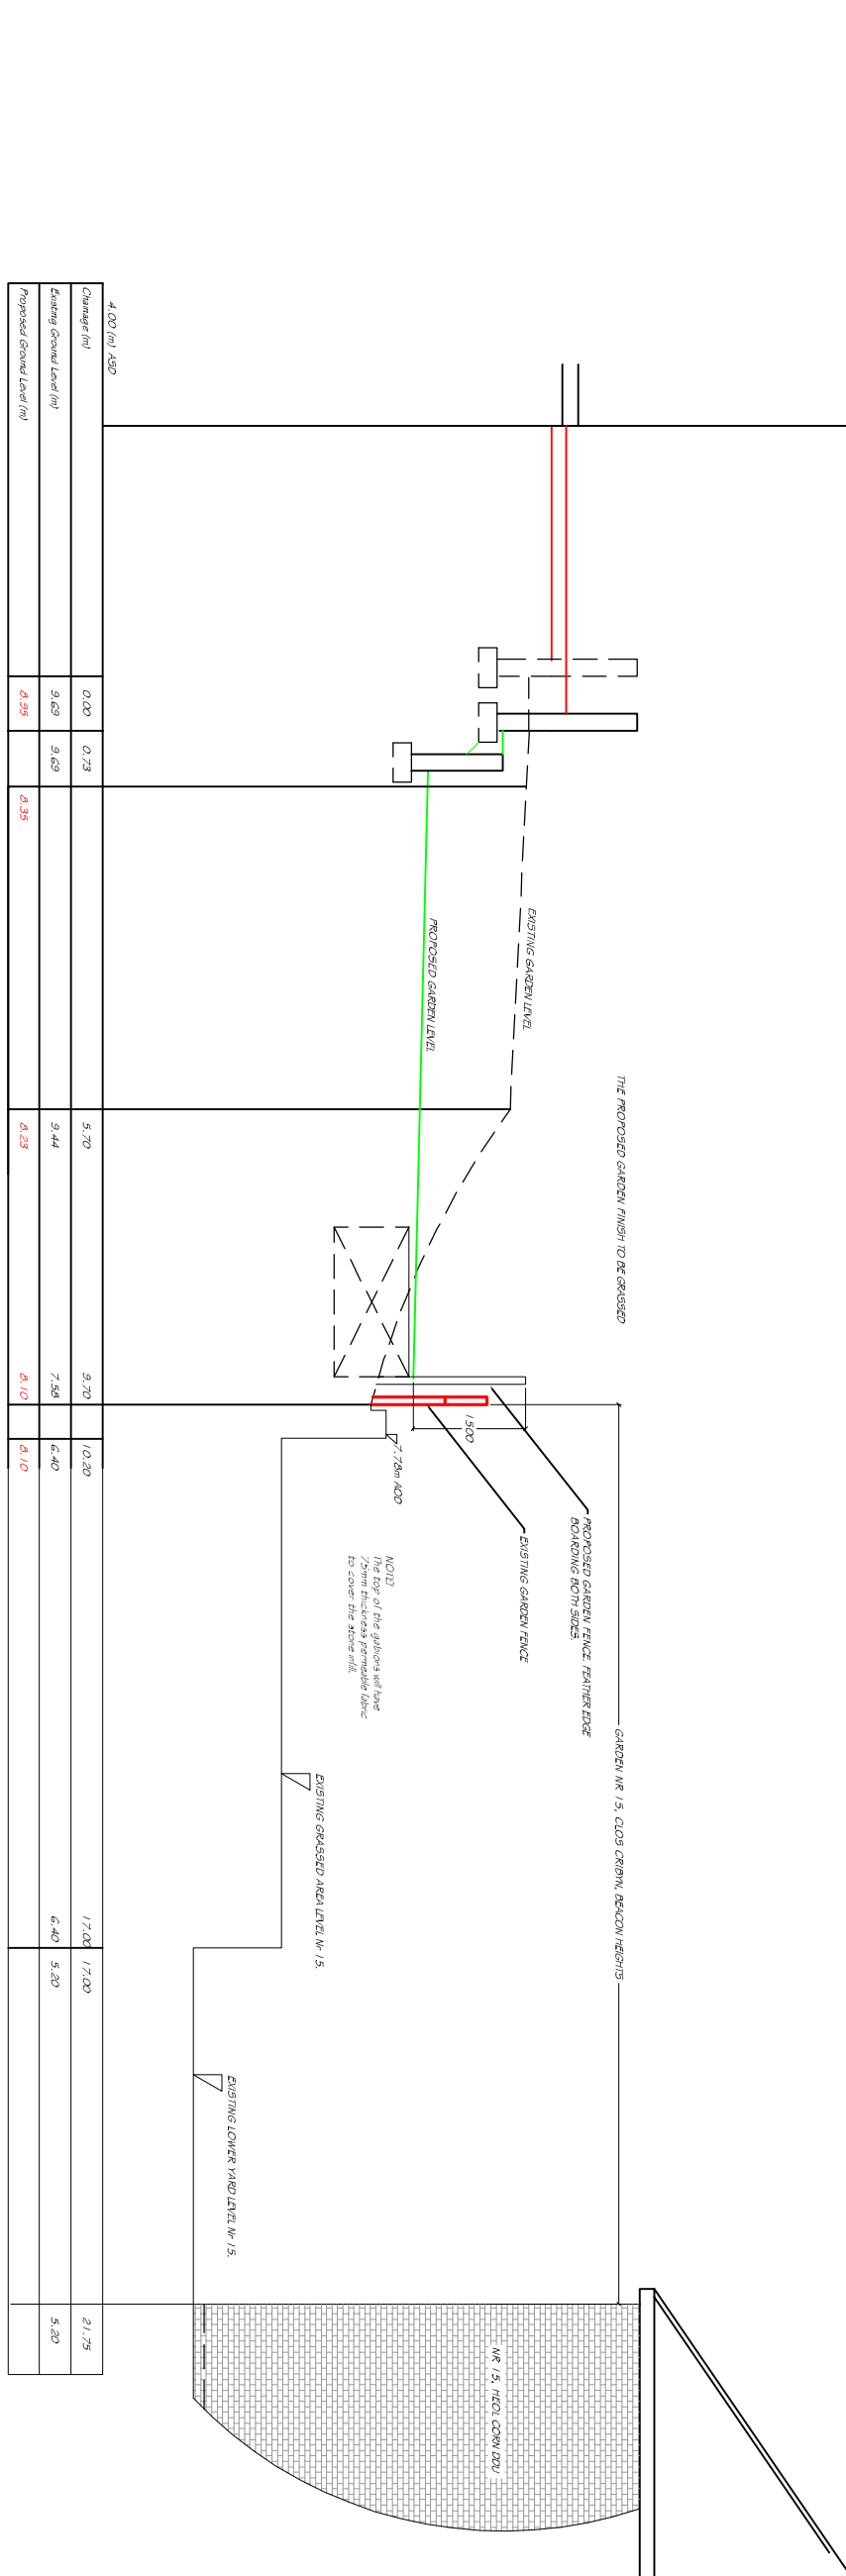


CROSS SECTION 3-3 (1:100)


NOTE
FOR SECTIONS 4-4 AND 5-5 THE BASE OF THE PROPOSED
GARDENS MUST BE AT THE SAME LEVEL AS THE DIGGING BASE OF
THE EXISTING RETAINING WALL AT THE REAR OF 1/5 CROSS SECTION.
ALL AS PER STRUCTURAL ENGINEER'S RECOMMENDATIONS.

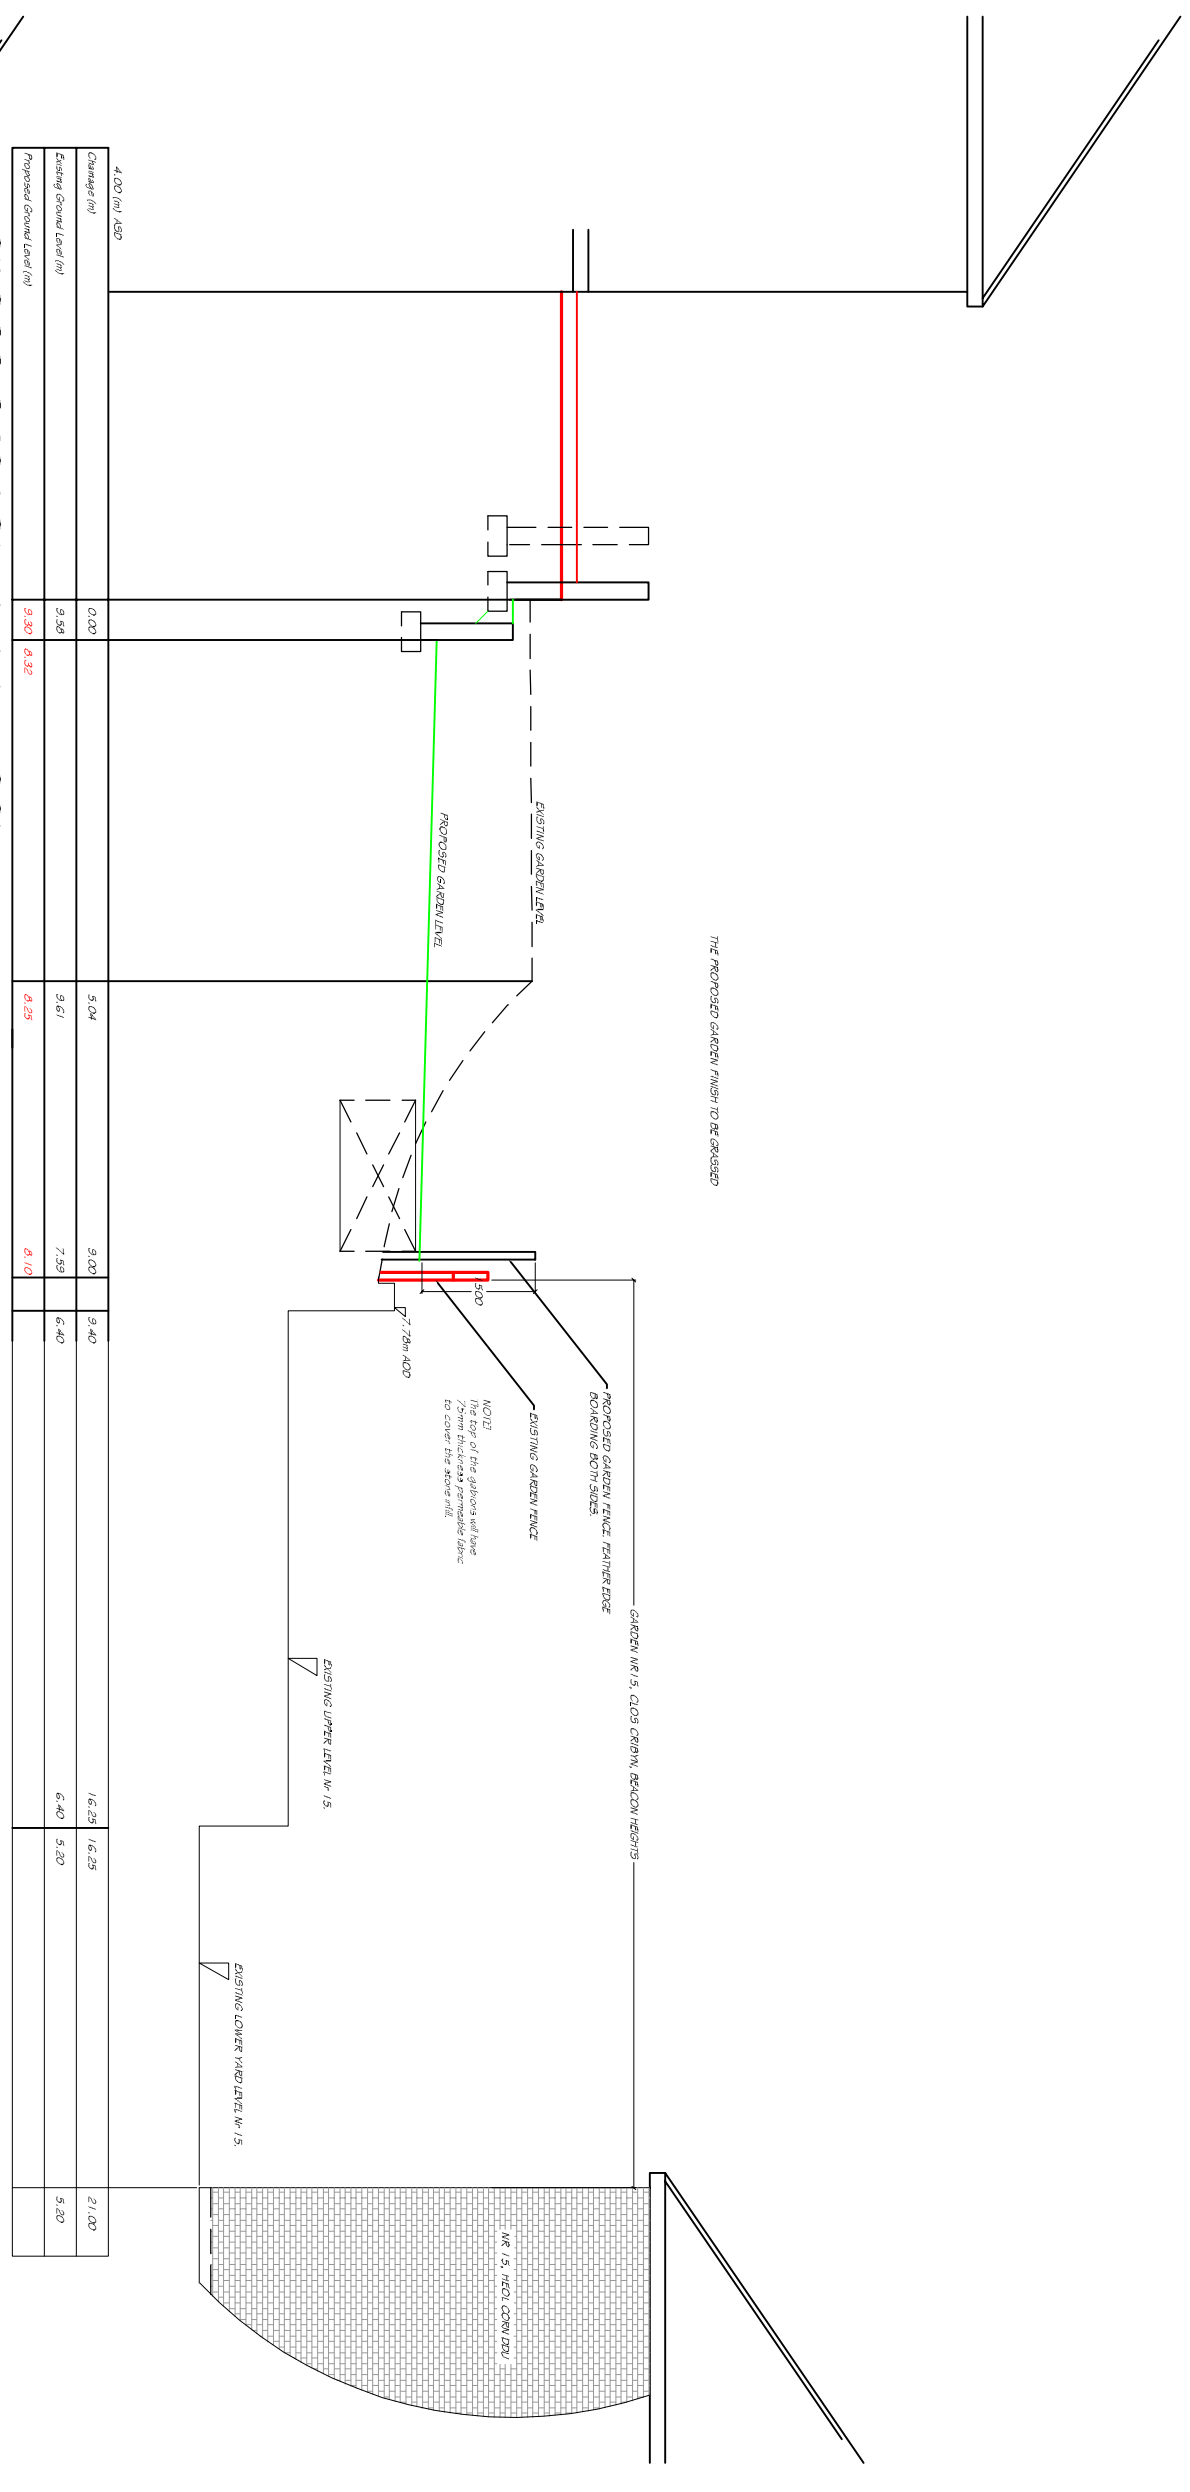

CROSS SECTION 4-4 (1:100)

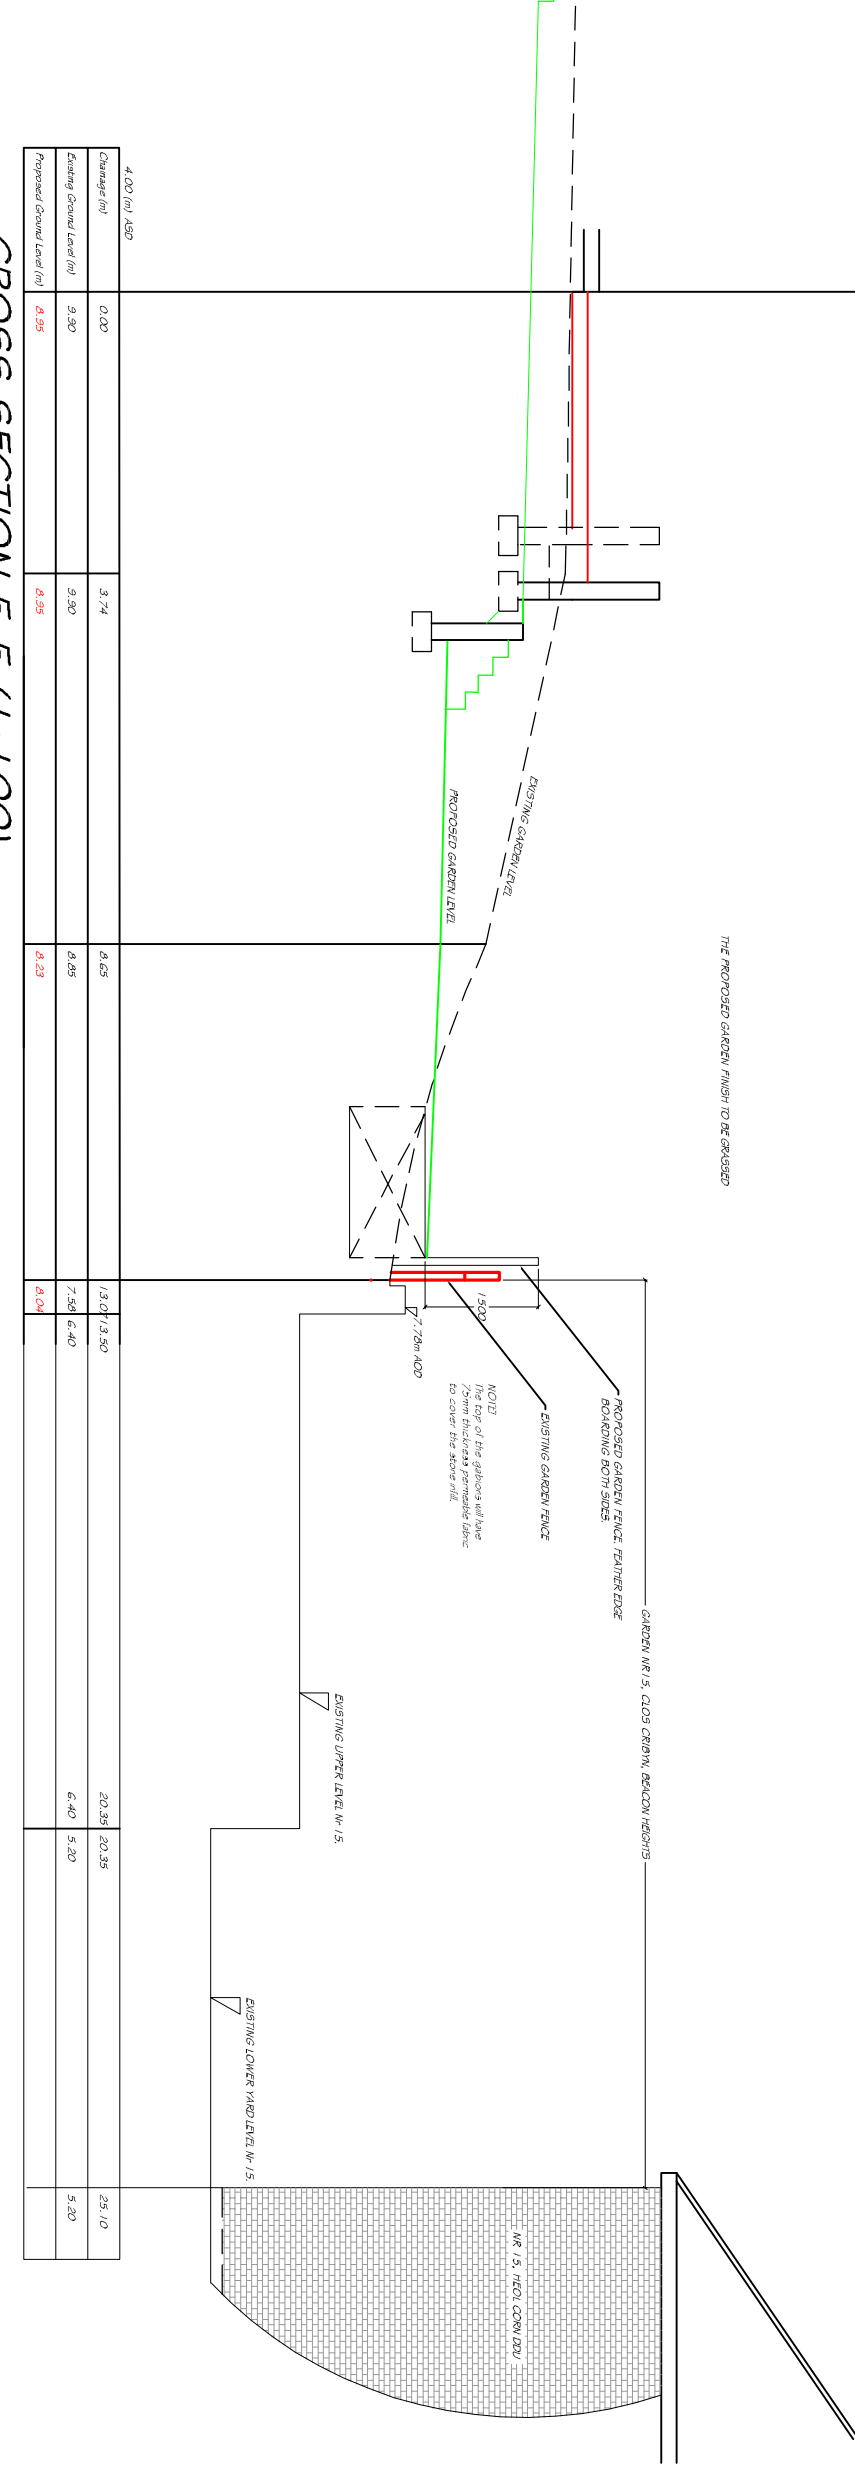

CROSS SECTION 5-5 (1:100)

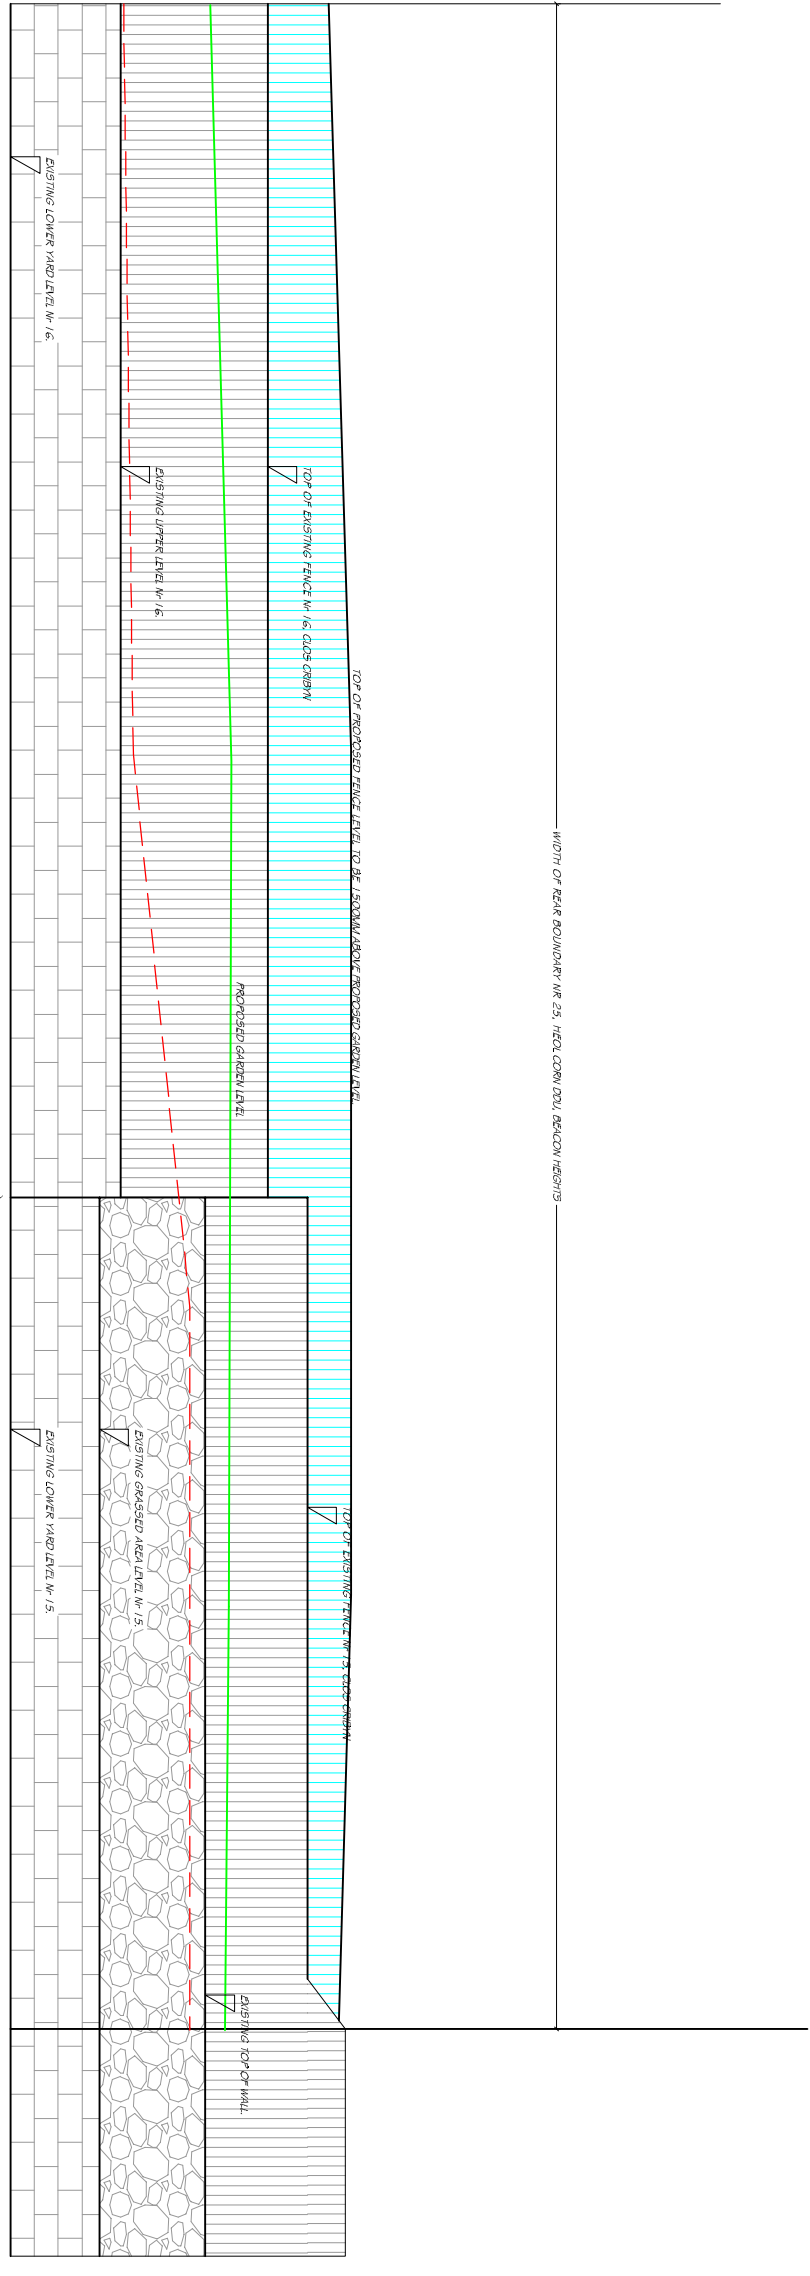

AMENDED JULY 2022

VISUAL ELEVATION ALONG REAR BOUNDARY (1:100) CROSS SECTIONAL PLANS OF REAR GARDEN
THIS FOR THE LENGTH OF THE REAR BOUNDARY OF AT:
NR 25, HEOL CORN DDU, BEACON HEIGHTS

25, HEOL CORN DDU,
BEACON HEIGHTS,
MERTHYR TYDFIL, CF48 1BW

30TH SEPTEMBER 2022
28TH NOVEMBER 2022
30TH MARCH 2023
3RD APRIL 2023
8TH DECEMBER 2023