


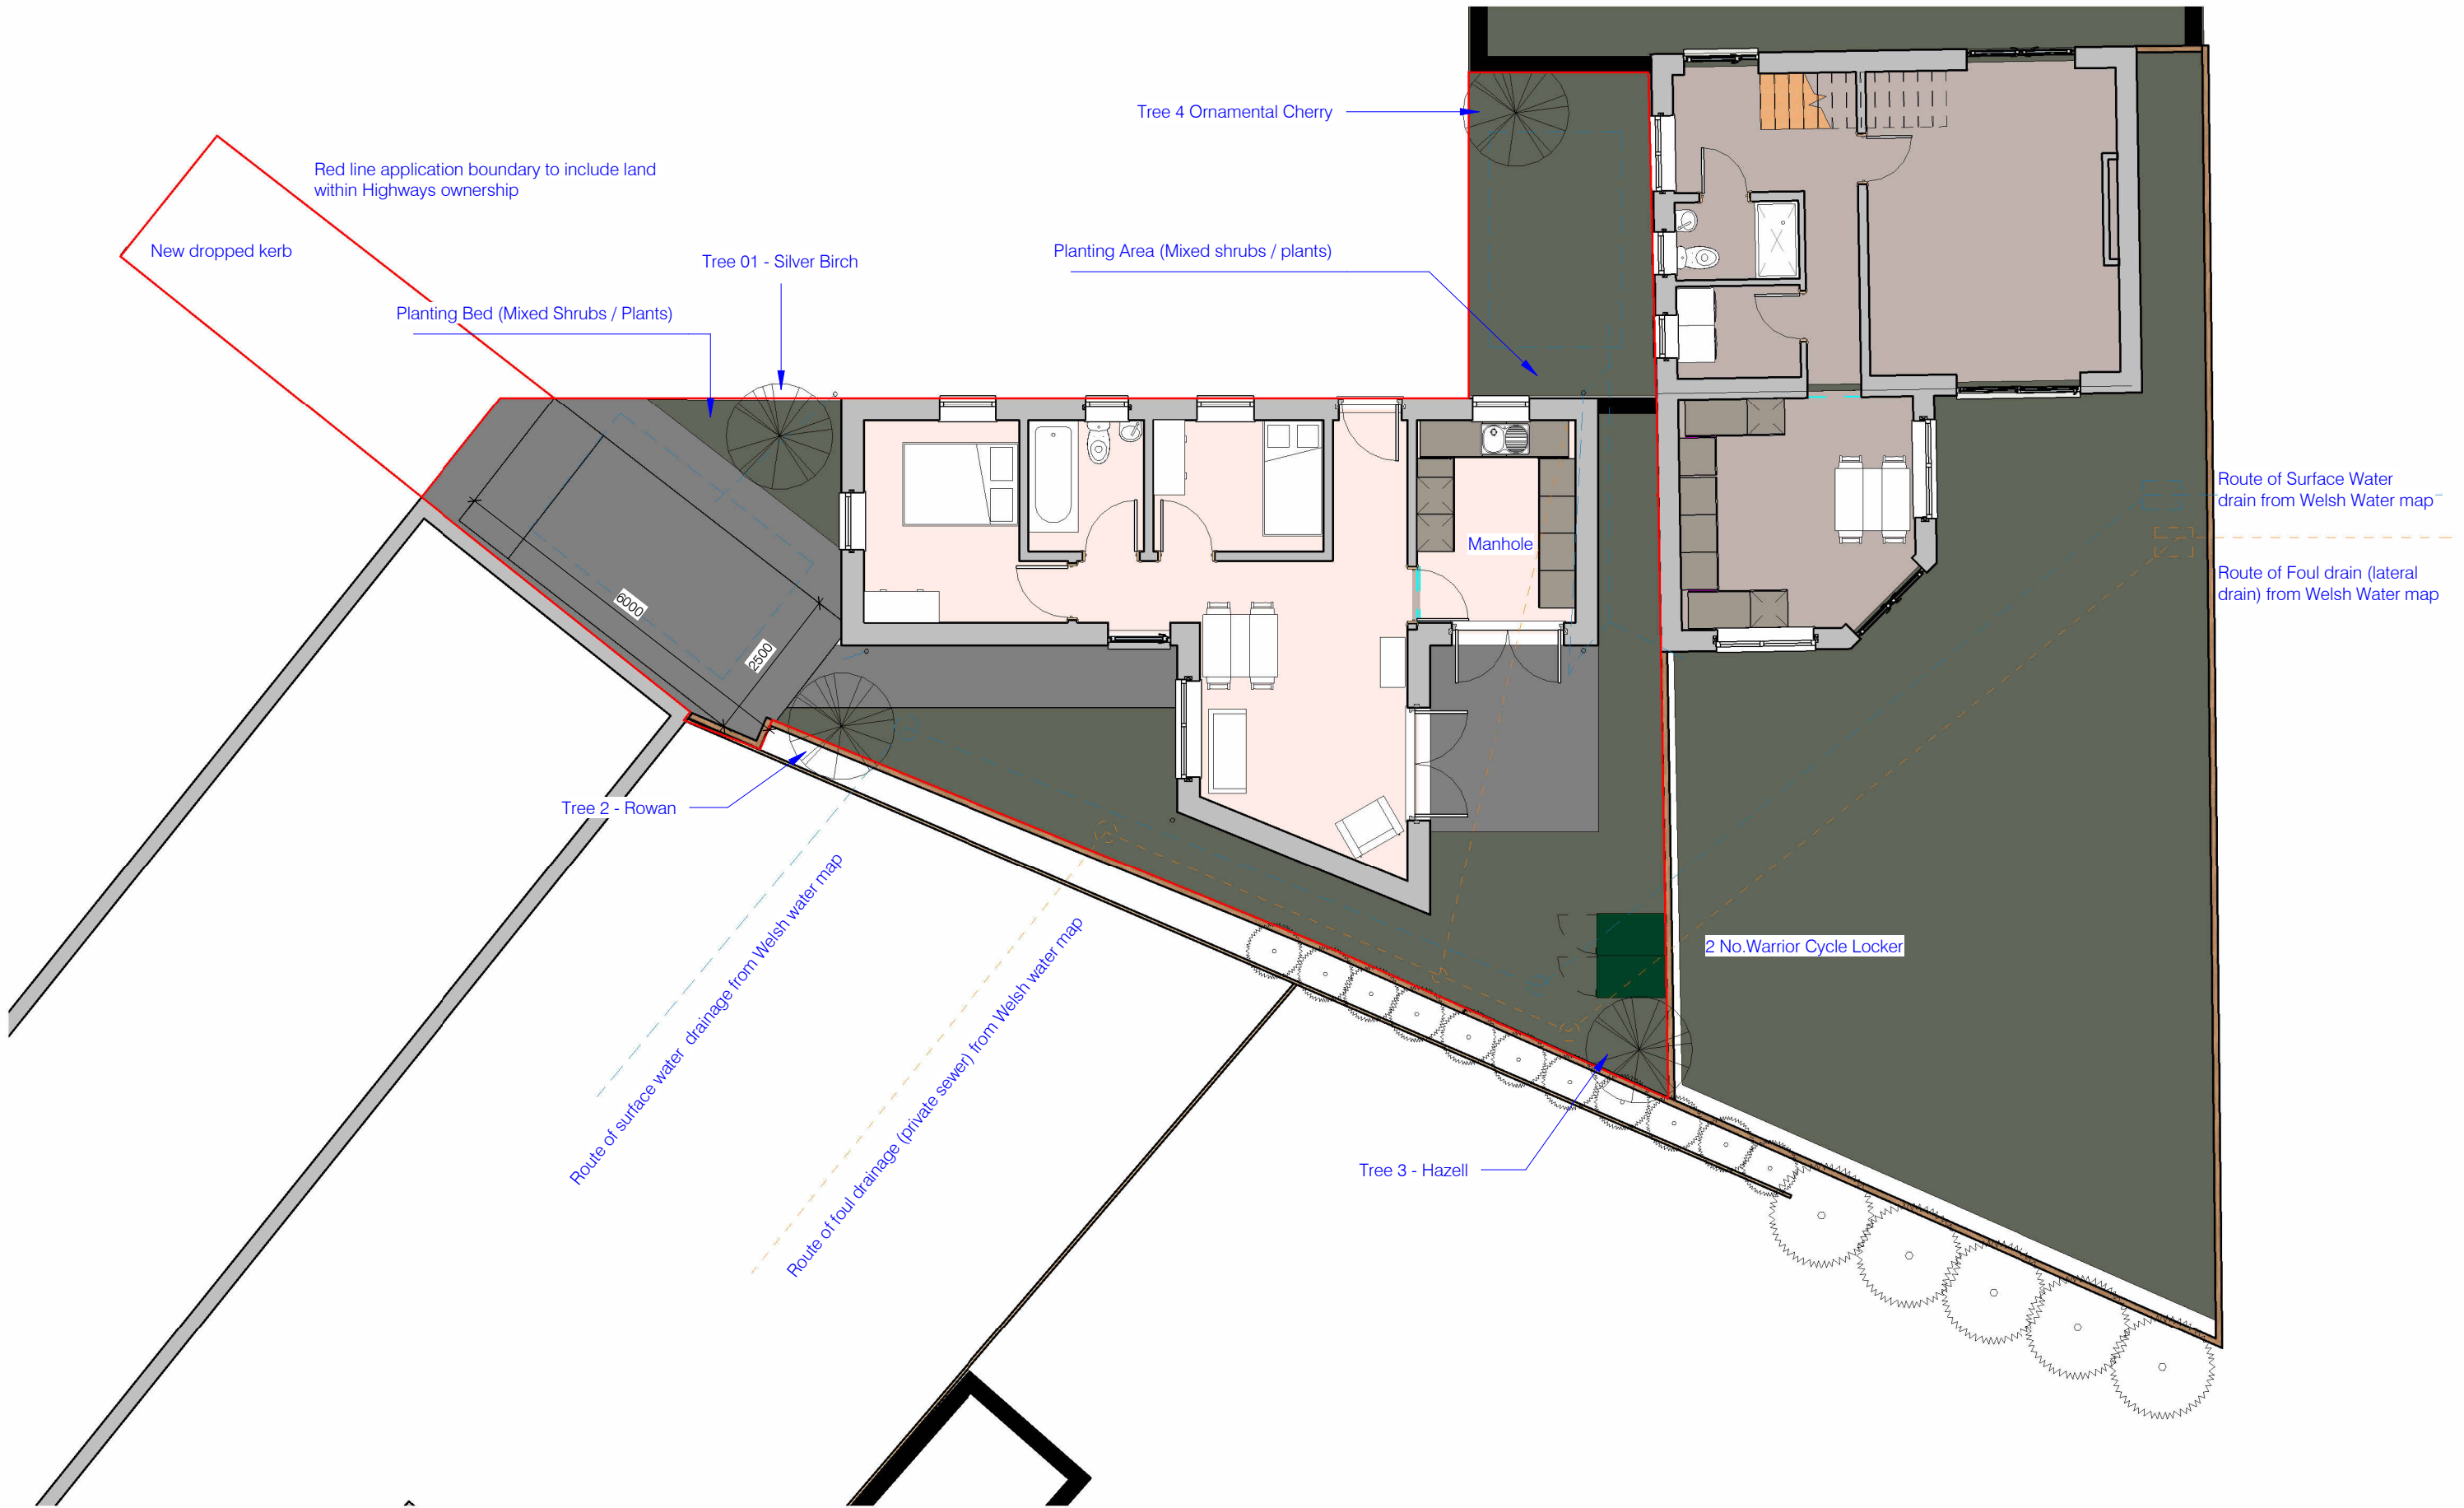

Revision	Date	Description	Issued
A	13.02.26	Trees repositioned, drainage routes updated to reflect approved W.Water layouts	

This drawing is covered by copyright which remains with DPH Architect Ltd. and must not be reproduced in any form without their express permission. This drawing should not be scaled for construction purposes, use figured dimensions only.

Client MATTHEW PHILIPS			
Project 63 BRECON RISE, PANT, MERTHYR TYDFIL, CF48 2EE			
Drawing LANDSCAPING PLAN			
Scale @ A3 1 : 100	Date 08.05.2025	Drawn DPH	Checked -
Job No. 140	Dwg No. PL 10	Revision A	Status PLANNING