
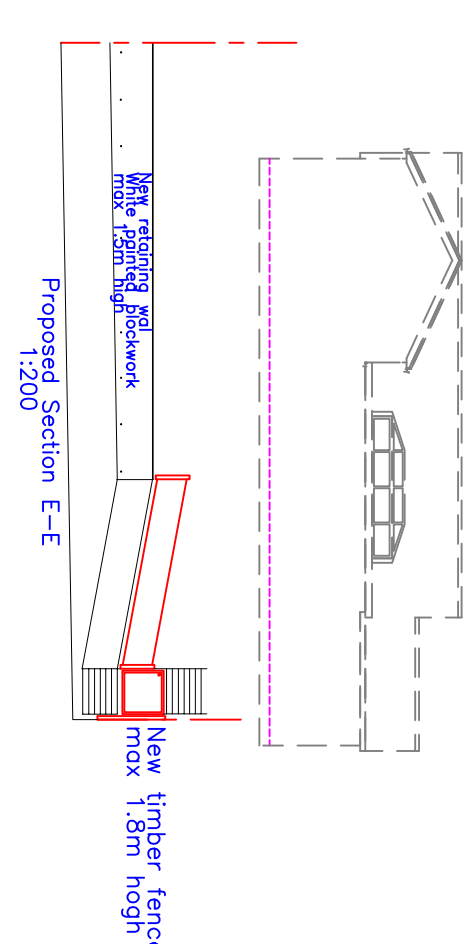
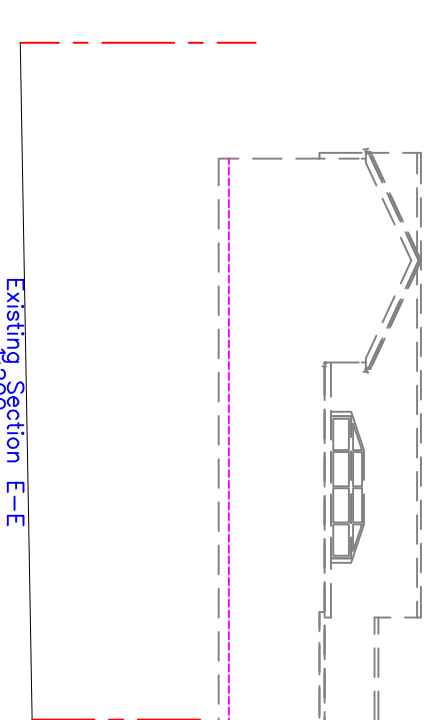
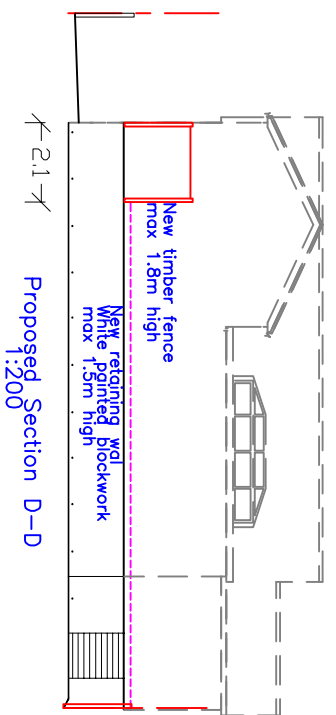
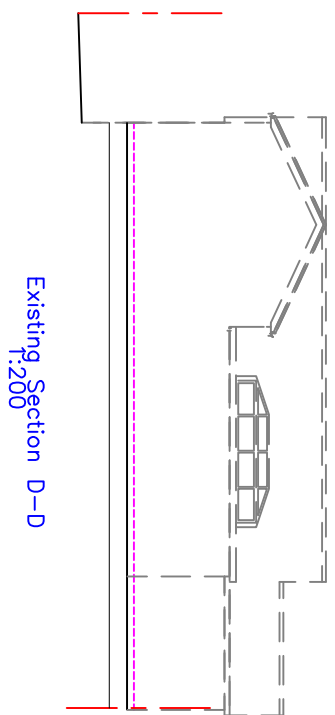
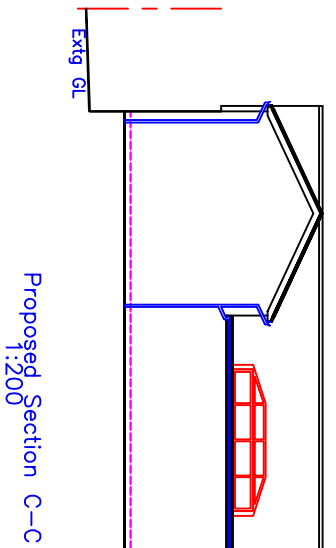
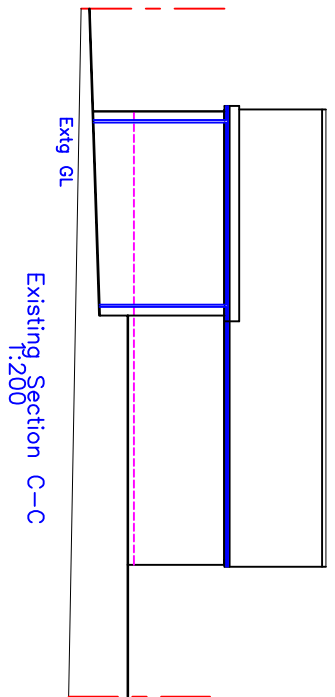
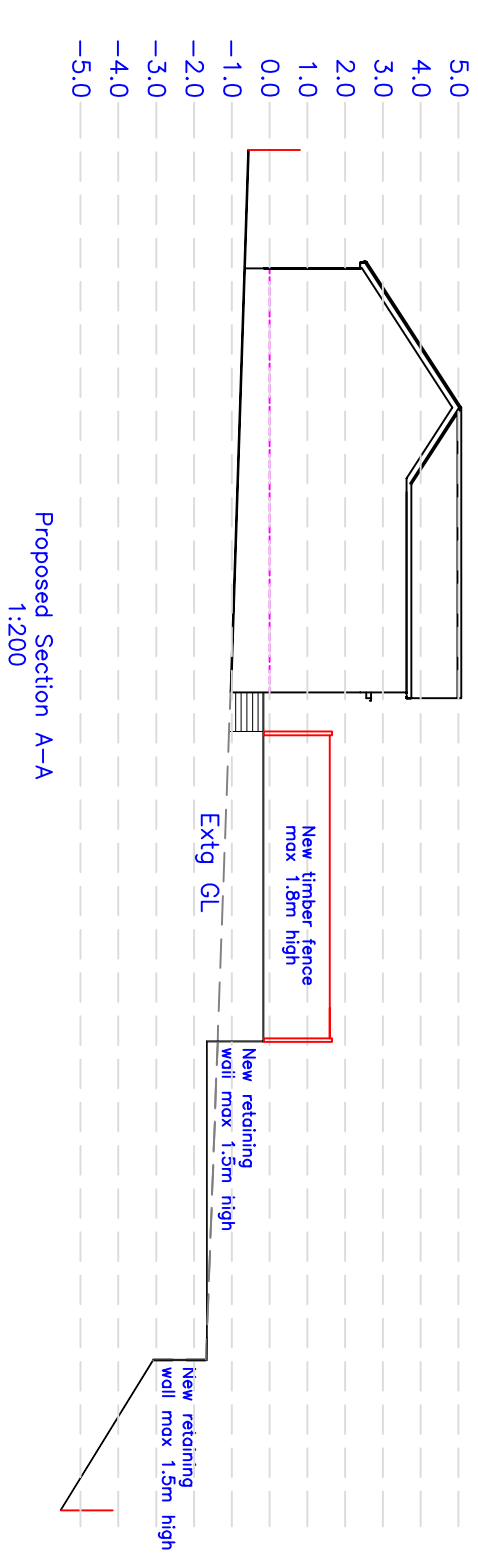
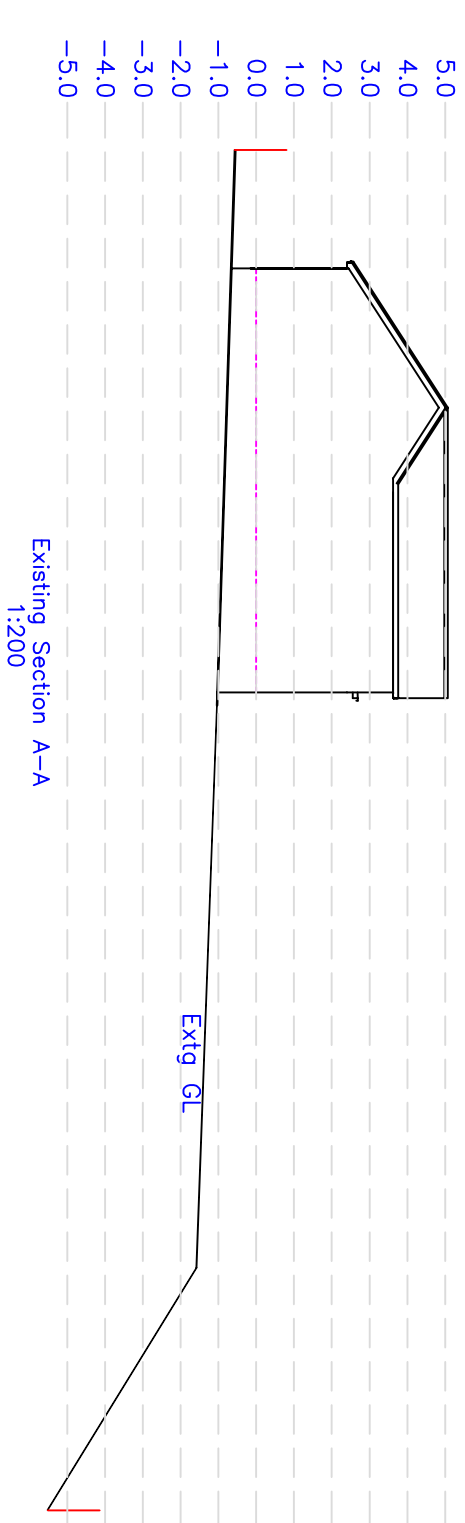
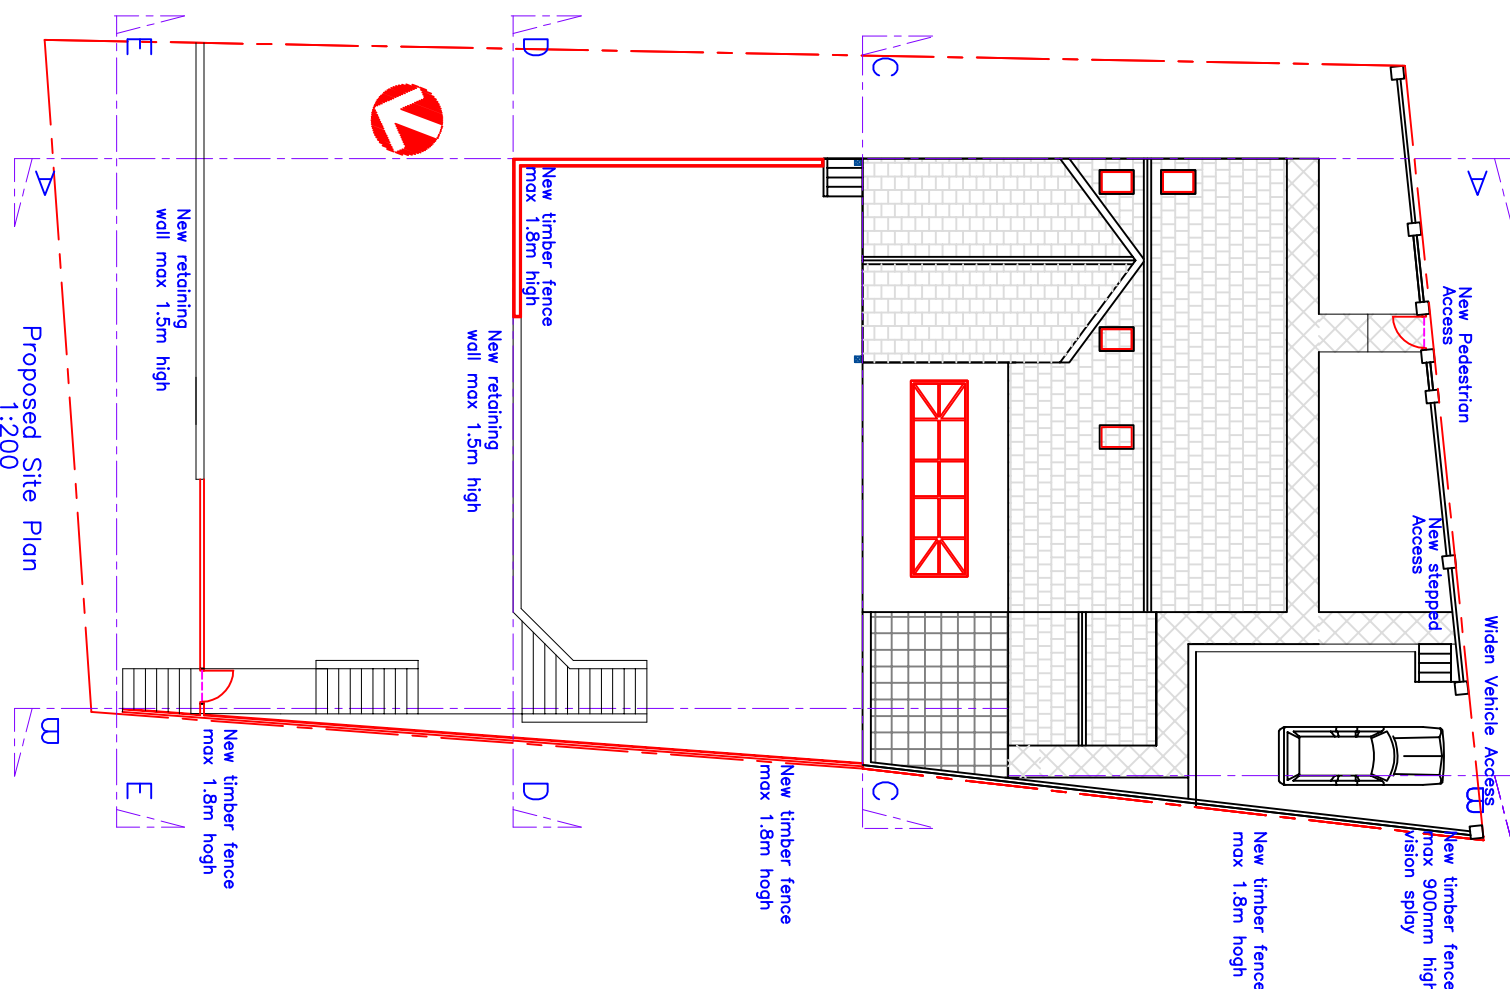
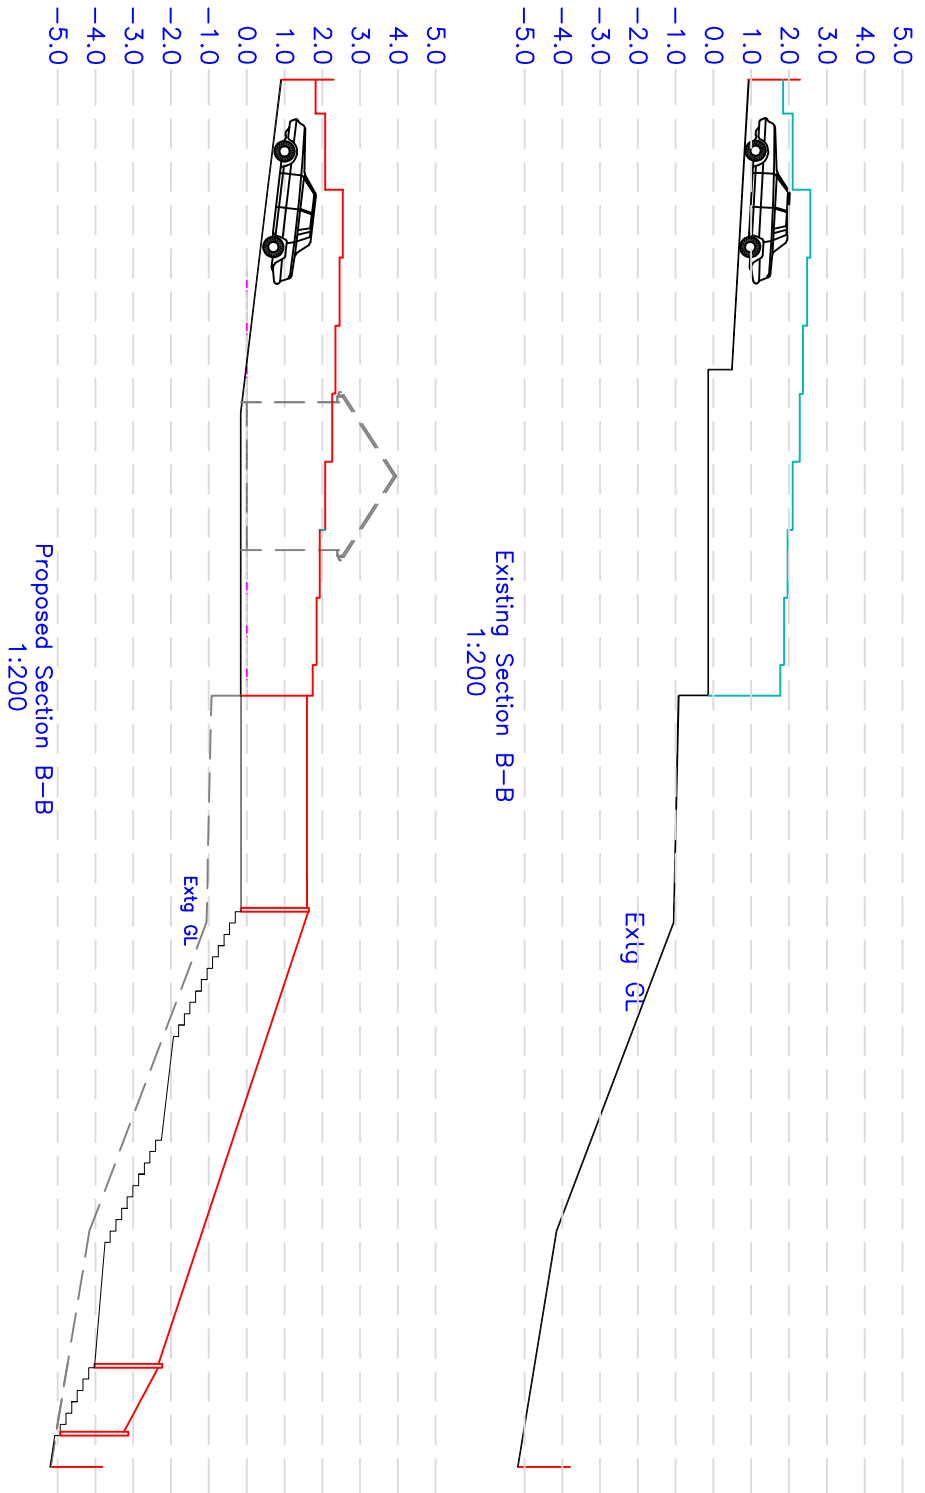
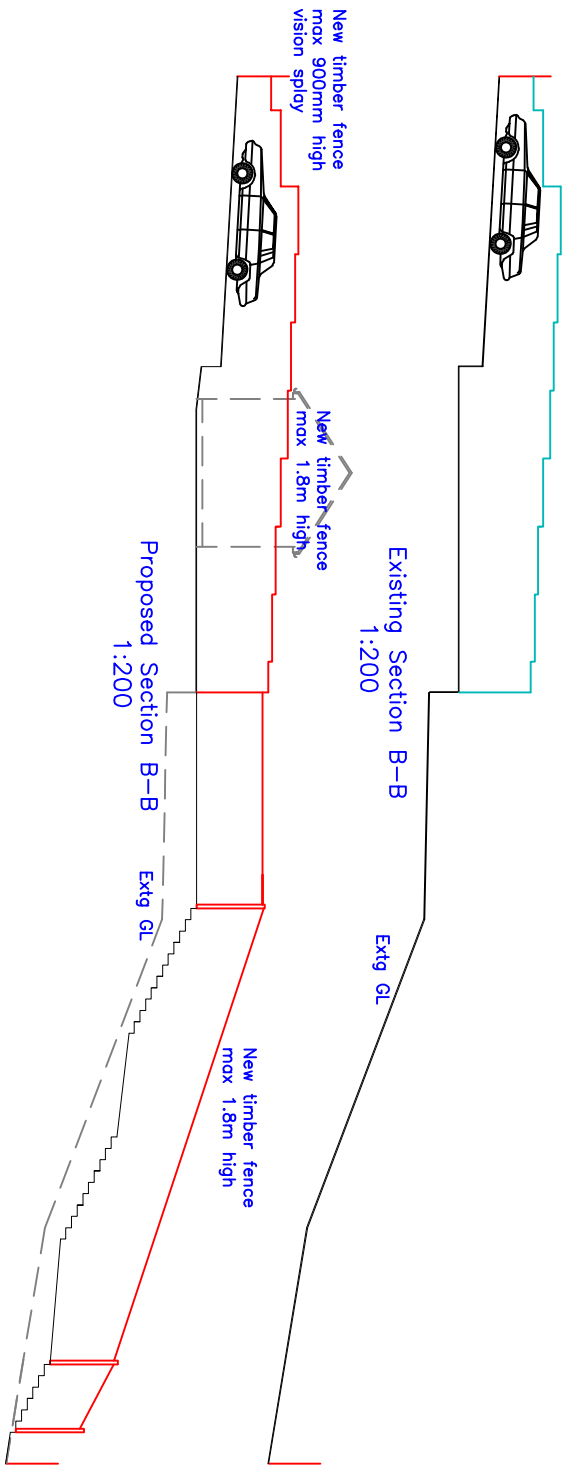


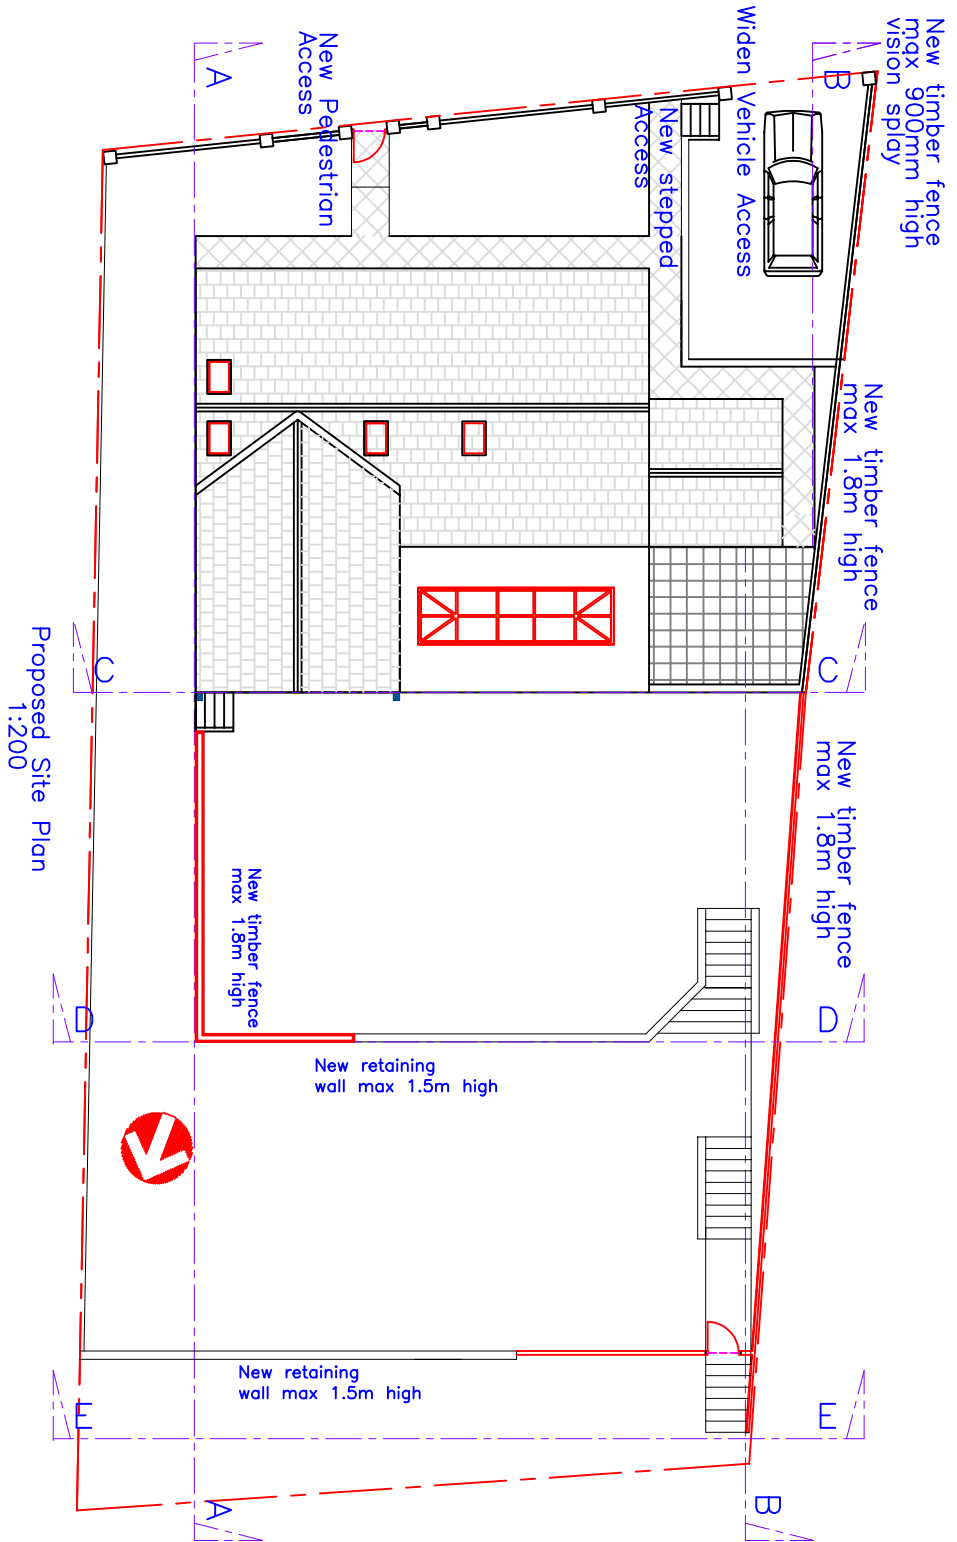

Revision, Dated 12.08.2020		Project	
Install 1.8m screening fence to raised level area		Proposed Single Storey	
		Side Extension, Rear Conservatory, Widened Vehicle Access, New Pedestrian Access, Loft Conversion and Reprofiling of Garden	
		Reprofiling of Garden	
Utopia Design Architectural Services		Drawn by	Date
Paul Thomas: BSc (Hons) Tel: 01685 559230. Mob: 07908 725065 Email: utopiodesign@hotmail.com Issued Only for Purpose Indicated		PT	25.06.2020
Drawing Status: FOR PLANNING/BUILDING REG PURPOSES ONLY		Title	Scale
		Proposed Plans & Sections	1:100, 1:200
		Dwg No	CLWPD.04#