M:\HIG\B2191100 - A465 Section 5&6 Technical Advisor\D5 Working File\9400 Lands\Pant Road Playground - Planning Application\Working Folder\CAD Folder\2191100-JAC-LSI-DR-HE-9400-1003 - Figure 1.dwg - 17/08/2020 14:04:35 - PA08 - RyandA

N

A465 HEADS OF THE VALLEYS

Works Access

PANT ROAD

PA01

327.71
327.30
326.99
327.16
327.09
326.68
327.11
327.80
327.57
327.29
326.90
326.64
PROPOSED COMPOUND
327.36
327.08
327.77
327.63
326.56
326.93
326.47
327.18
326.38
326.32
326.58
326.27
326.19

MERTHYR MOTOR AUCTIONS

IFOR PARK

HARP FUNERAL SERVICES

PROPOSAL PLAN

Legend

- Car space 4.8m x 2.4m (36No.)
- Lorry space 3m x 11.5m (14No.)
- Temporary compound fencing (2.4m high PVC chain link)
- Highway fencing
- 6m wide x 2.4m high double leaf steel palisade gate
- Proposed lighting column
- Drainage bund to be graded into existing levels to provide access

0 10 20 m

SCALE 1 : 500

ISSUE FOR PLANNING

Rev	Rev. Date	Purpose of revision	Drawn	Checkd	Rev'd	Apprv'd
P0	Aug 2020	First Issue	WE	HD	HD	RT

Jacobs
Churchill House, Churchill Way, Cardiff CF10 2HH
Tel:+44(0)29 2035 3200
www.jacobs.com

Client: Llywodraeth Cymru Welsh Government

Project: A465 SECTIONS 5 & 6

Drawing title: PA08 - PROPOSAL PLAN


Drawing status: FOR PLANNING

Scale	1:500 @ A3	DO NOT SCALE
Jacobs No.	2191100	Rev P0
Client no.		

Drawing number: Figure 1.

This drawing includes map data licensed from ordnance survey
(C) Crown copyright and database rights 2020
OS 0100031673 Welsh Government

© Copyright 2020 Jacobs U.K. Limited. The concepts and information contained in this document are the property of Jacobs. Use or copying of this document in whole or in part without the written permission of Jacobs constitutes an infringement of copyright. Limitation: This drawing has been prepared on behalf of, and for the exclusive use of Jacobs' Client, and is subject to, and issued in accordance with, the provisions of the contract between Jacobs and the Client. Jacobs accepts no liability or responsibility whatsoever for, or in respect of, any use of, or reliance upon, this drawing by any third party.

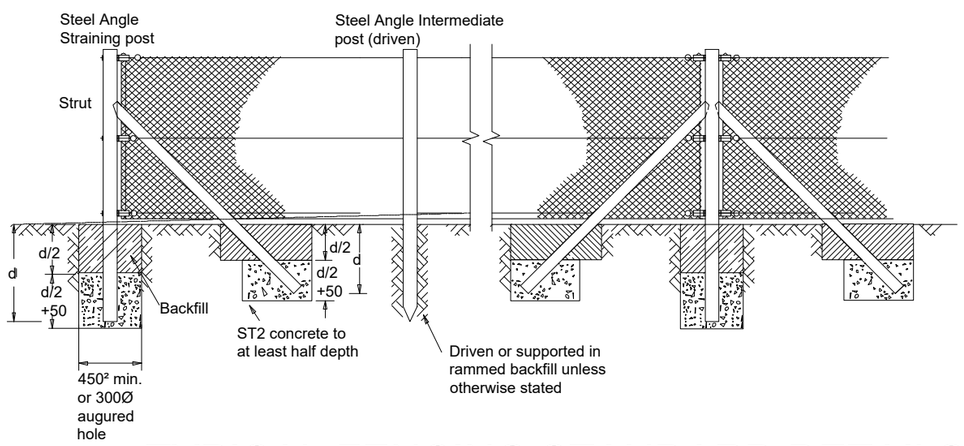

TYPICAL FENCING STANDARD DETAILS