

Mrs. P. Williams, 5 Westwood Drive, Quakers Yard, Treharris


Scale 1:50 DO NOT SCALE OFF DRAWING

Existing Side elevation

This drawing is to be read in conjunction with the attached specification to meet the current Planning approvals and Building Regulations. (Where applicable)

Legend - Existing building finishes

- A. Pitched roof - Concrete tiles
- B. Windows & doors - Upvc double glazed in white
- C. Walling - Spar dash render
- D. Flat roof - GRP in grey
- E. Rainwater goods - Upvc in white

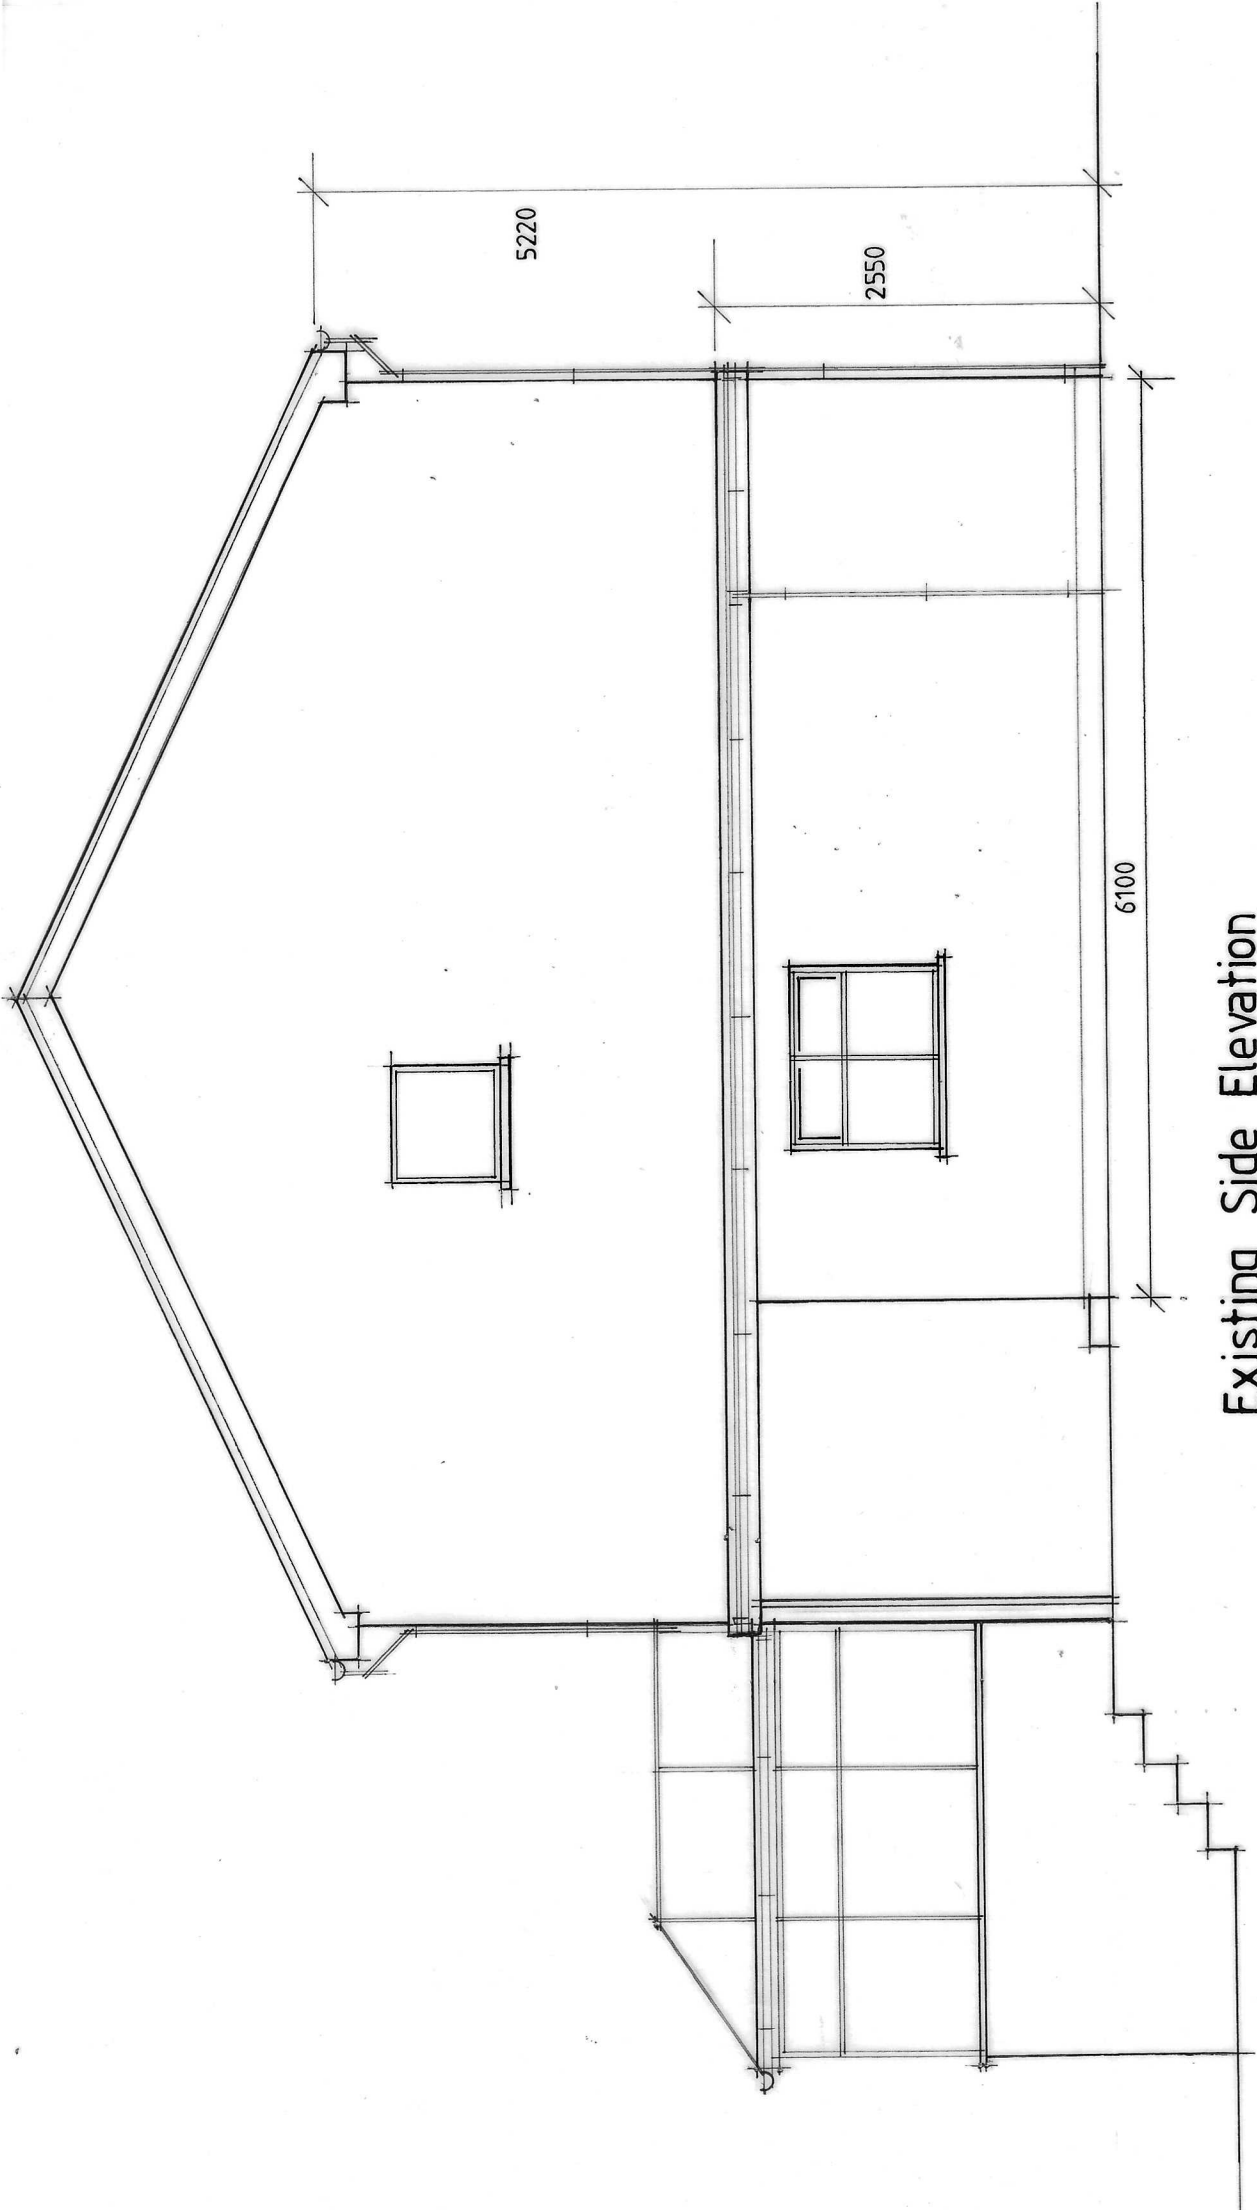

Existing Side Elevation