




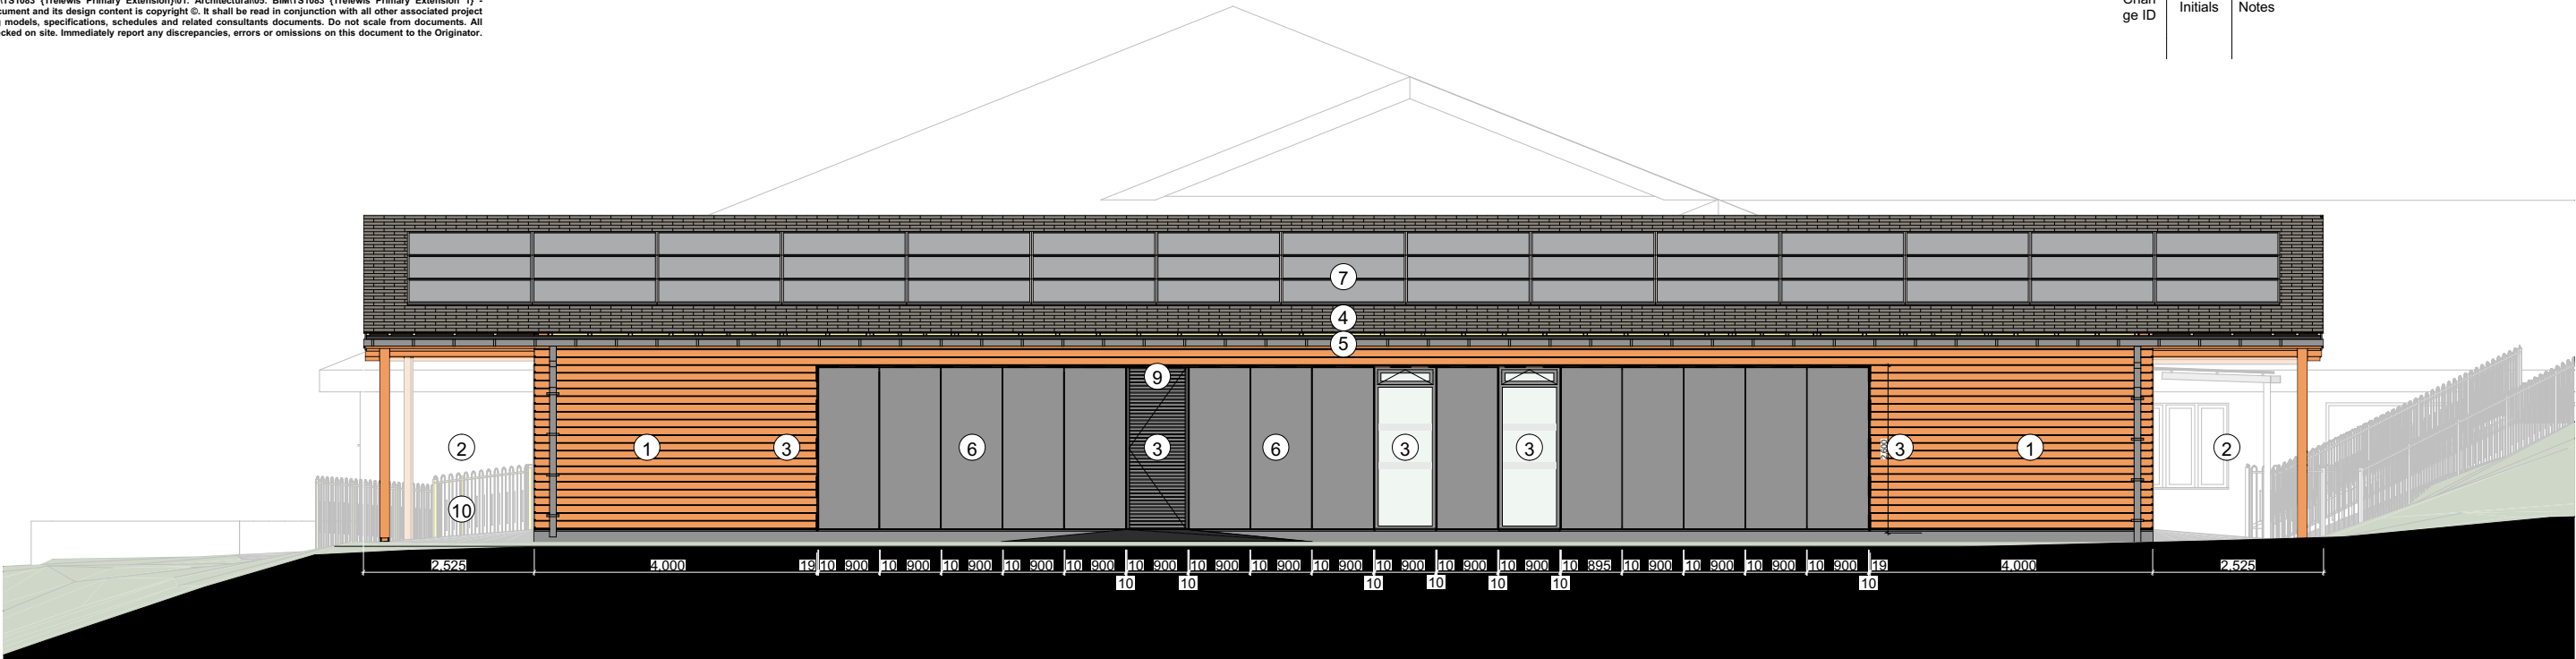


Elevation 1

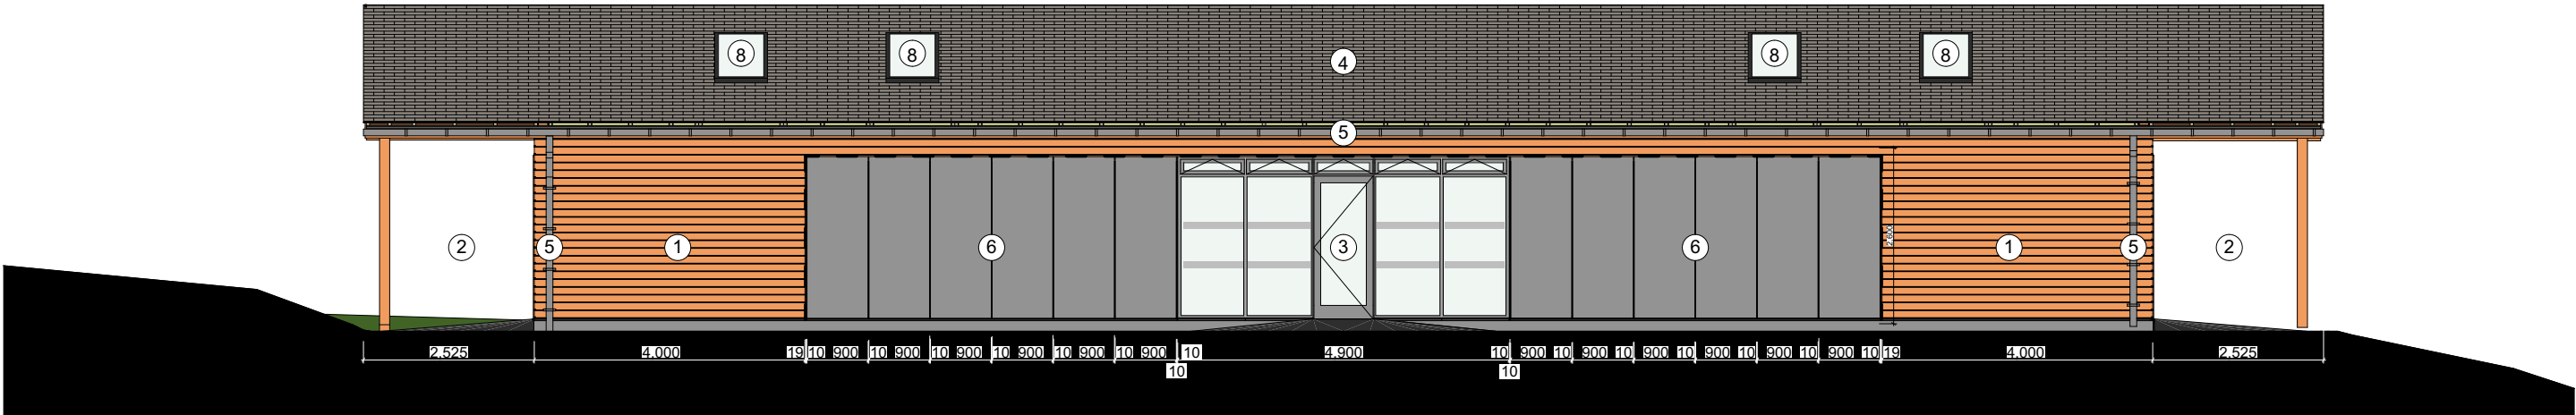

Elevation 3

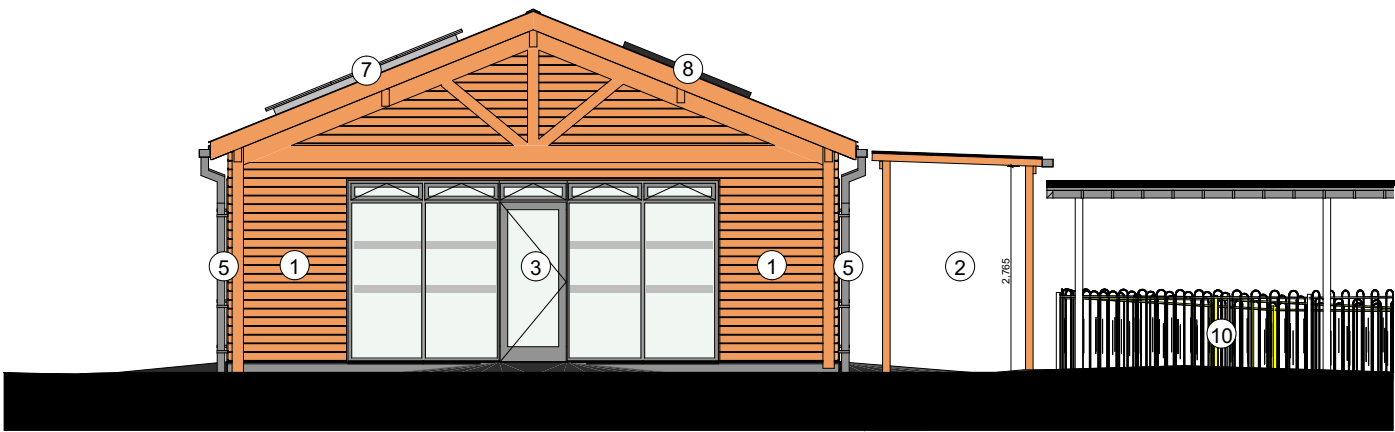

Elevation 2

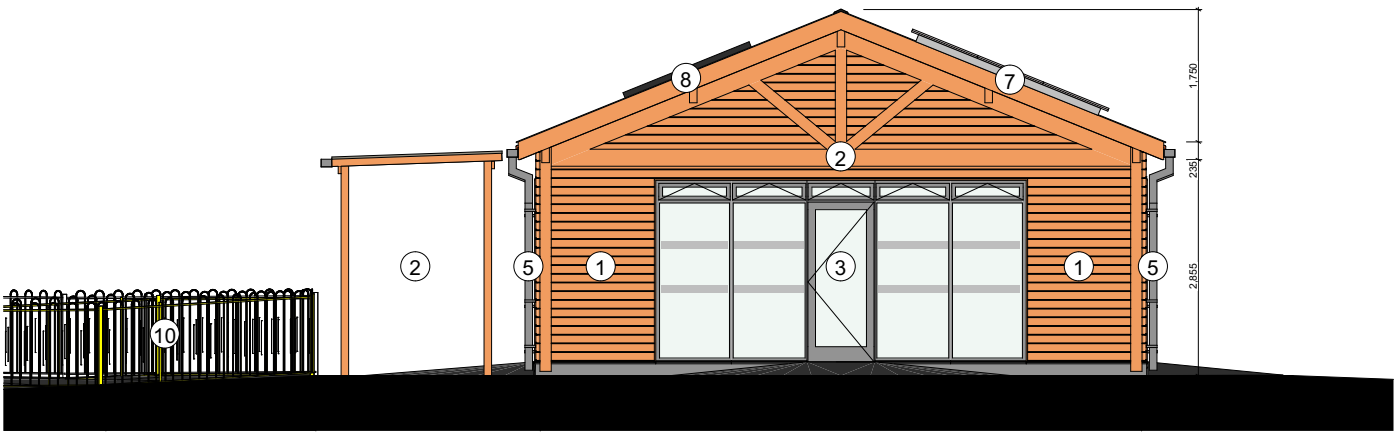

Elevation 4

Legend			
①	Horizontal untreated timber cladding	⑥	Anthracite grey Trespa panels
②	Sheltered timber canopy	⑦	Solar Panels
③	Aluminium PPC windows& doors	⑧	Rooflights
④	Fibre Cement Roof Tiles	⑨	PPC Metal Louvres
⑤	PPC Aluminum downpipes and rain water goods	⑩	Metal Railings to match