



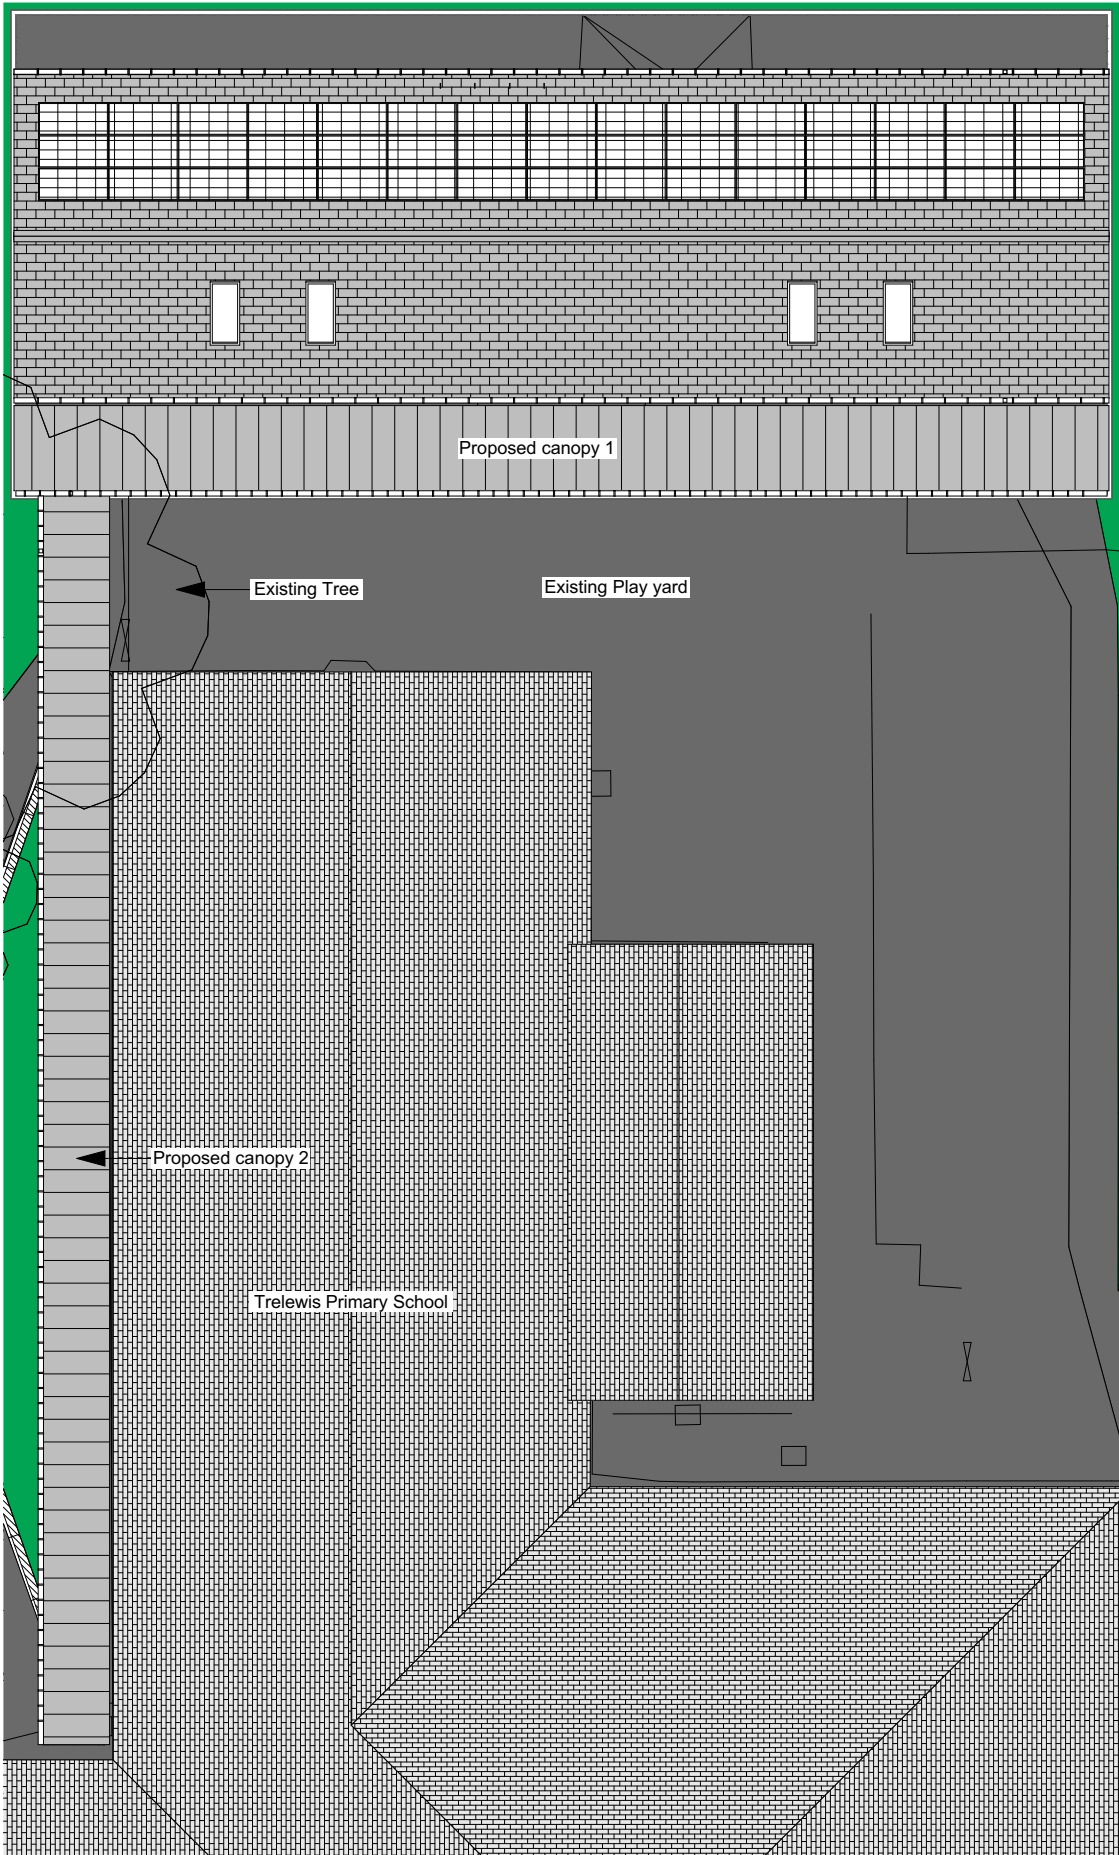


3D View 1 - Proposed Canopy 1 (Timber)



3D View 2 - Proposed Canopy intersection

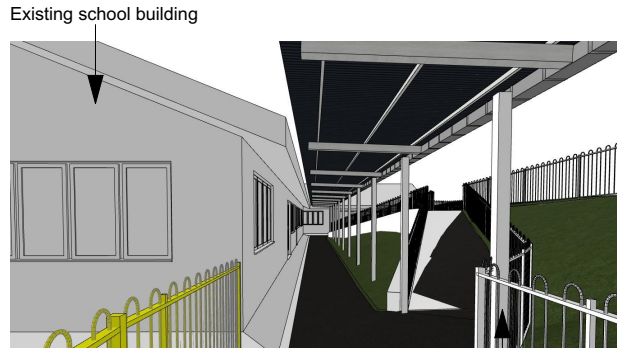

3D View 3 - Canopy 2 (Galvanised steel)

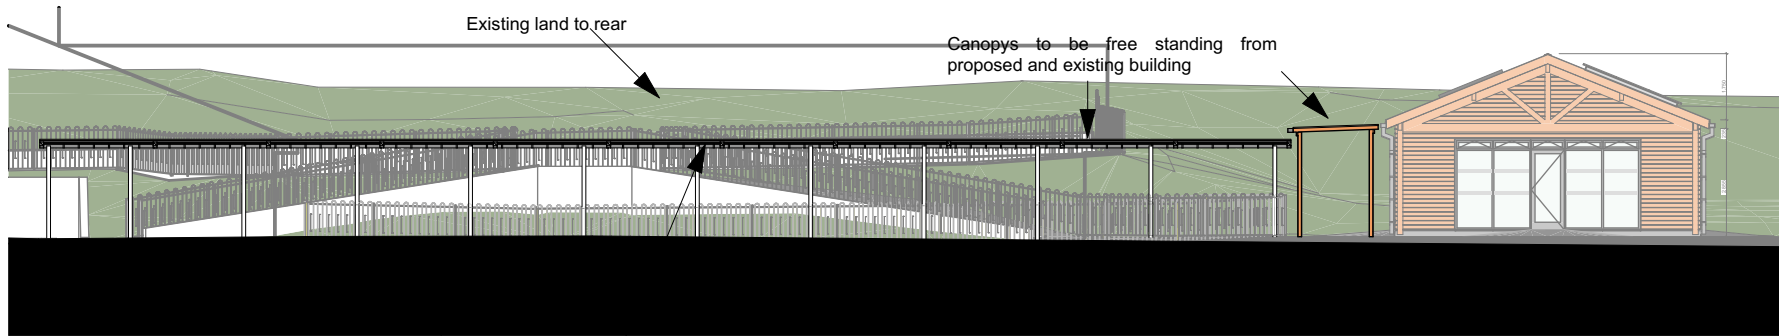

Canopy Elevation 1