


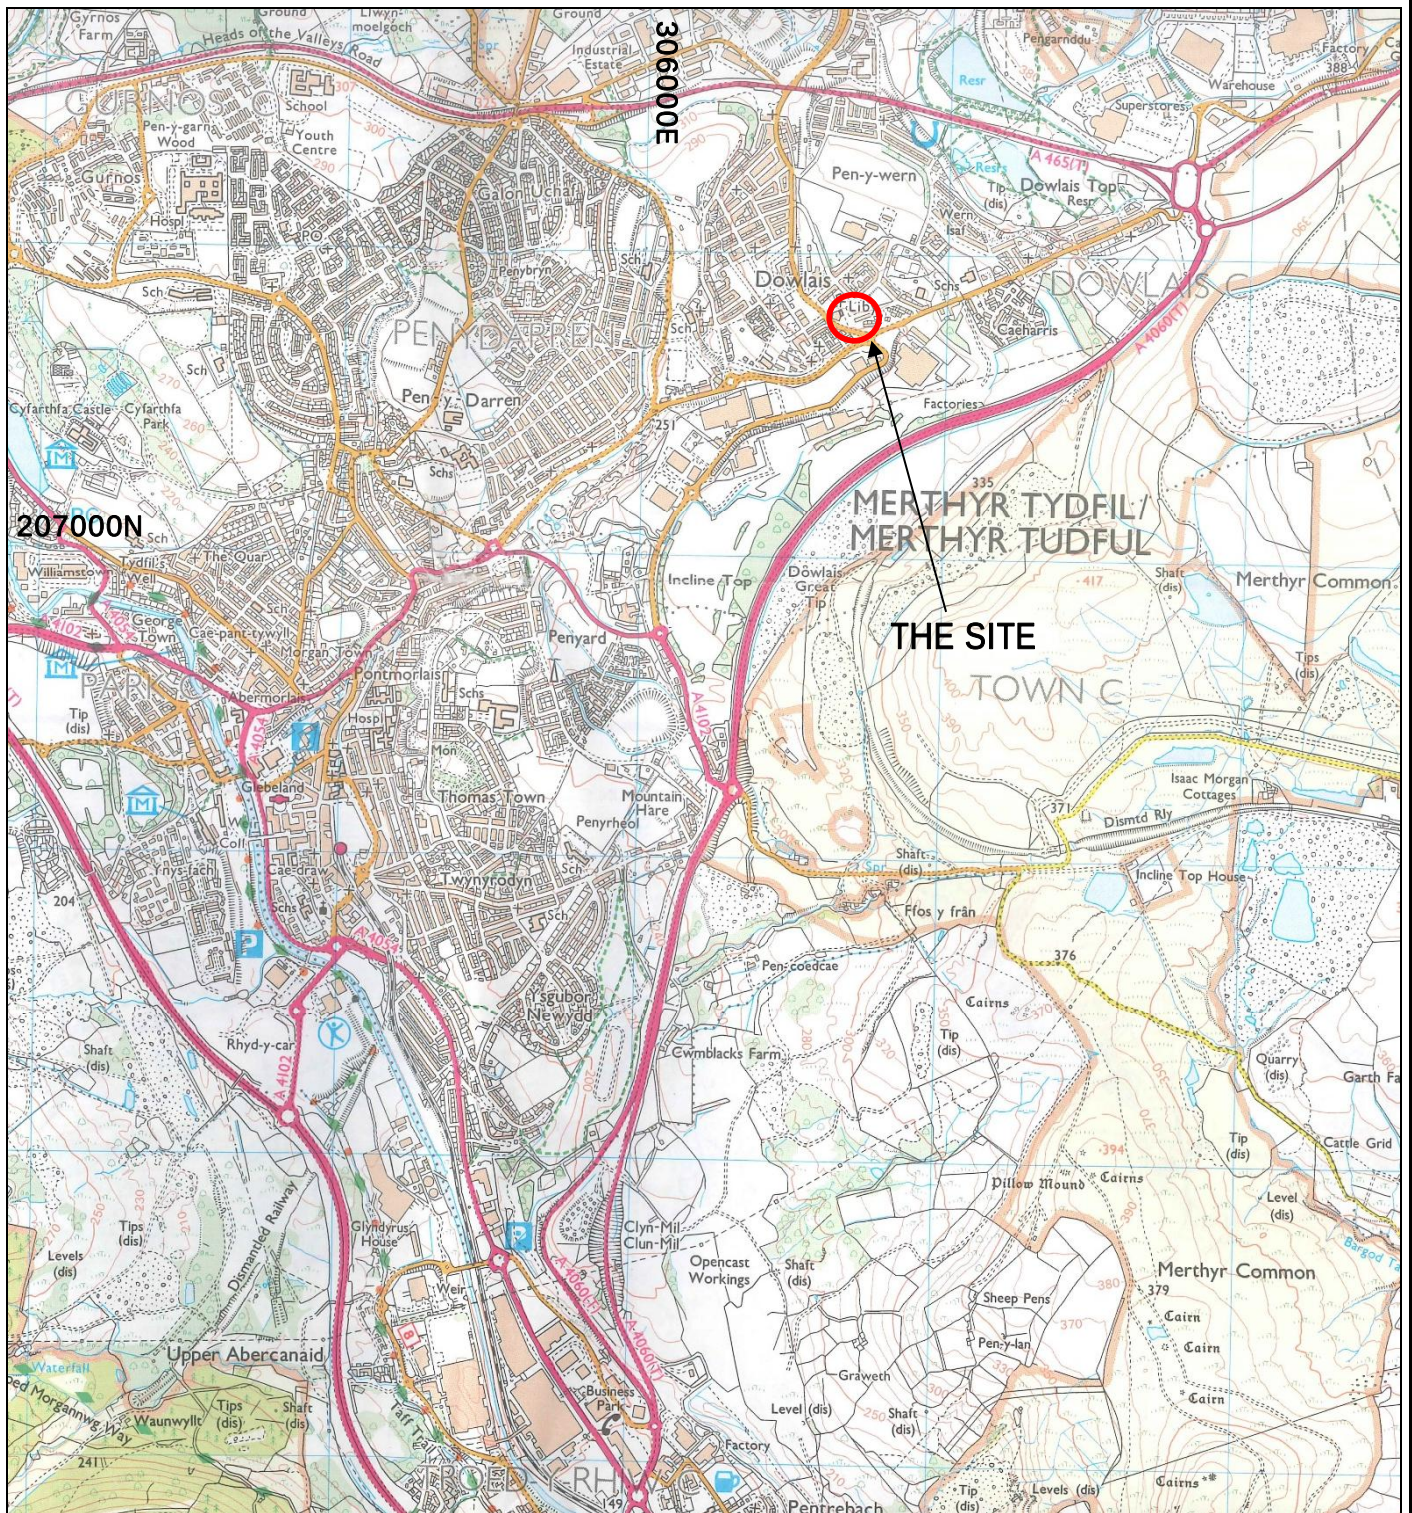

Reproduction from this Ordnance Survey map with the permission of Ordnance Survey on behalf of The Controller of Her Majesty's Stationary Office, © Crown Copyright.

**PROJECT: PROPOSED RESIDENTIAL DEVELOPMENT
EAST STREET, DOWLAIS**

SCALE: 1: 25,000 (at A4)

FIGURE 1: SITE LOCATION PLAN



EARTH SCIENCE PARTNERSHIP

33 Cardiff Road, Taffs Well, Cardiff CF15 7RB

Tel: 029 2081 3385 enquiries@earthsciencepartnership.com