


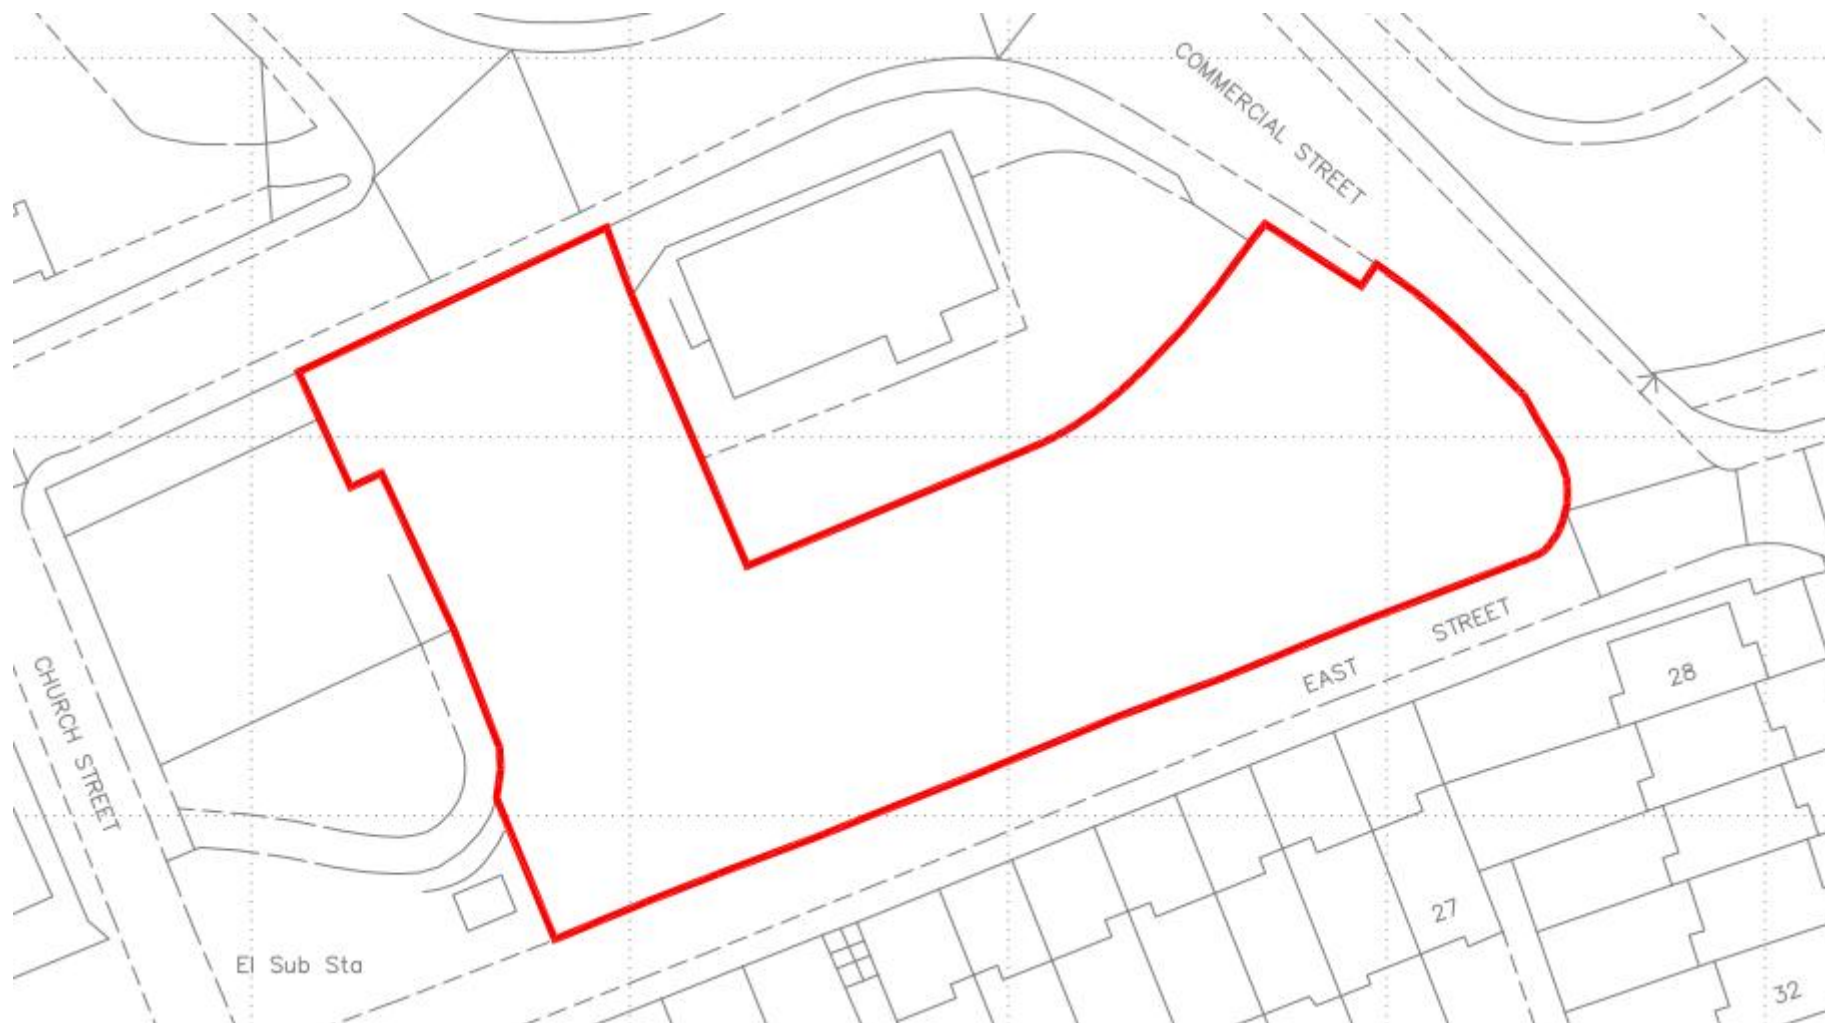

PROJECT: PROPOSED RESIDENTIAL DEVELOPMENT
EAST STREET, DOWLAIS

SCALE: 1:1000 (approx. at A4)

FIGURE 2: SITE LAYOUT PLAN



EARTH SCIENCE PARTNERSHIP
33 Cardiff Road, Taff's Well, Cardiff CF15 7RB
Tel: 029 2081 3385 enquiries@earthsciencepartnership.com