



OAK ROAD

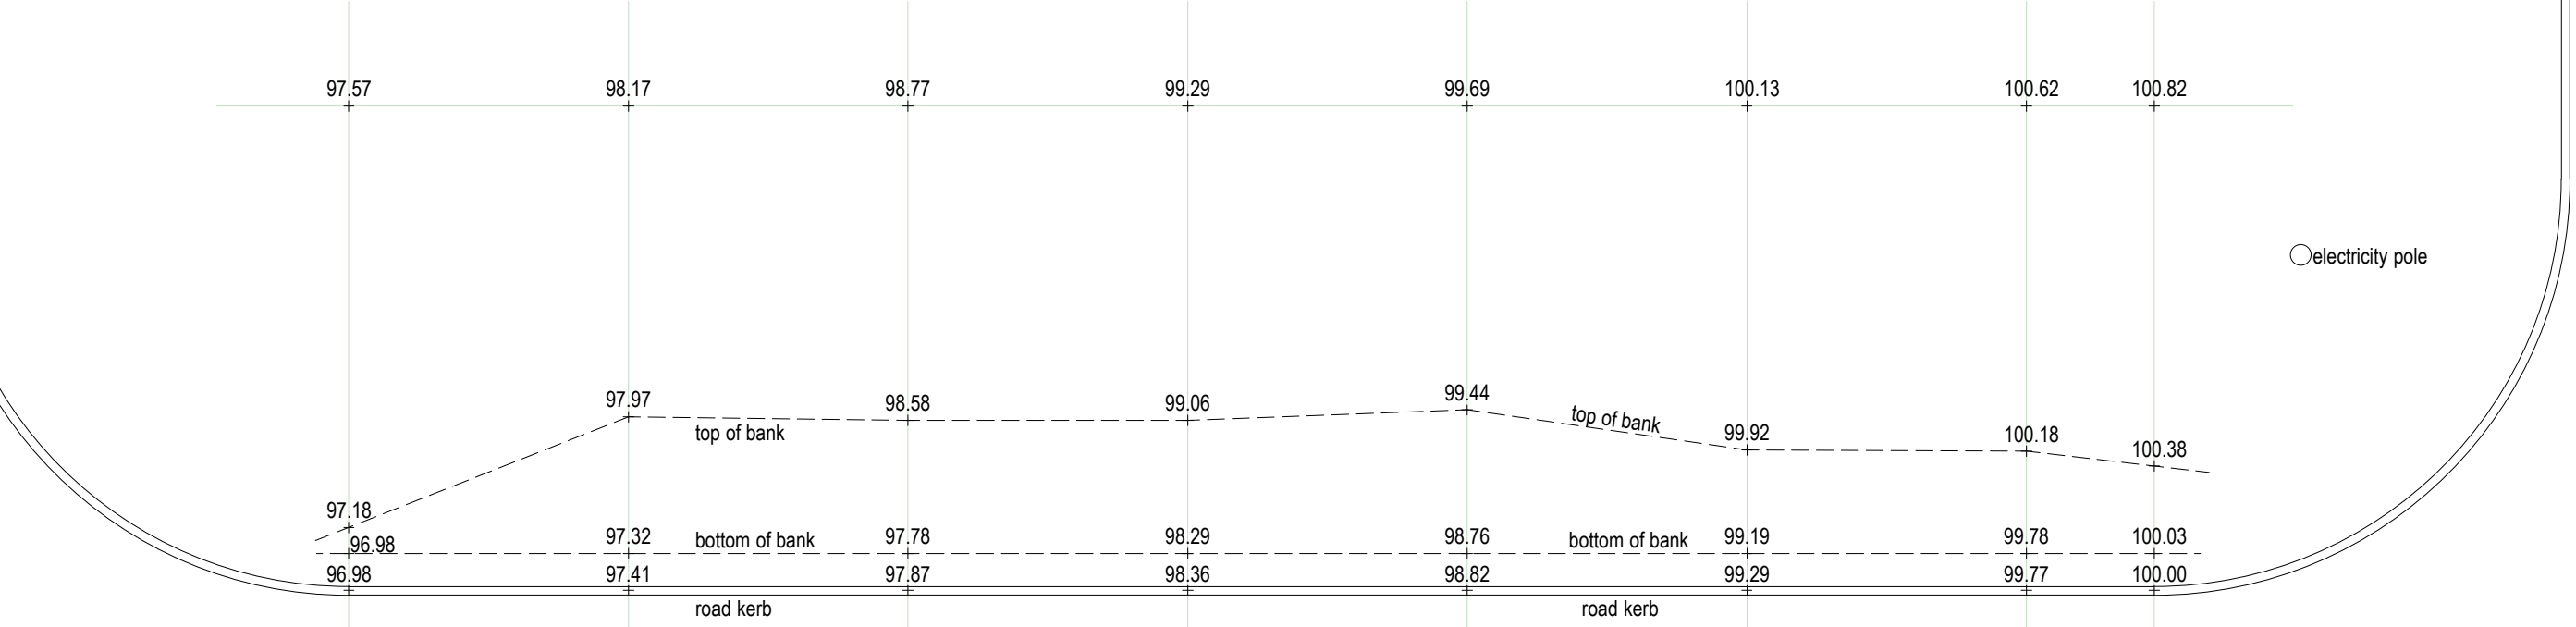

ELM GROVE

PLAN AS EXISTING (scale 1:100)

OAK ROAD

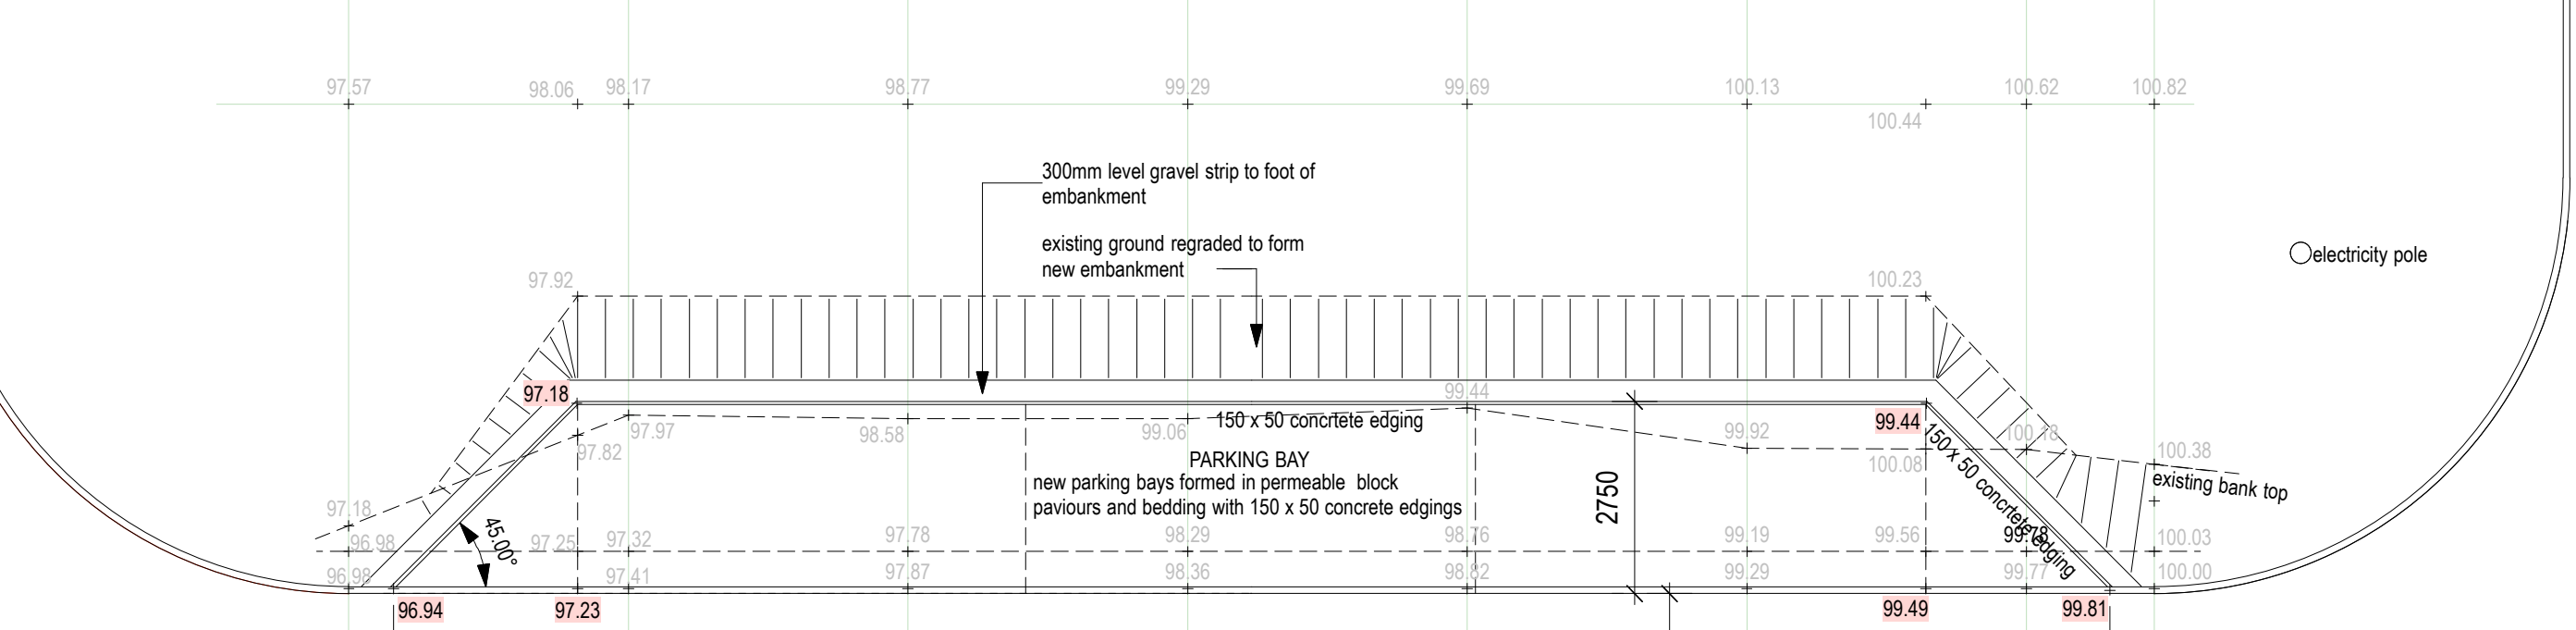



ELM GROVE

PLAN AS PROPOSED (scale 1:100)

100.128 - proposed level
100.00 - existing level

ELM GROVE

ELM GROVE

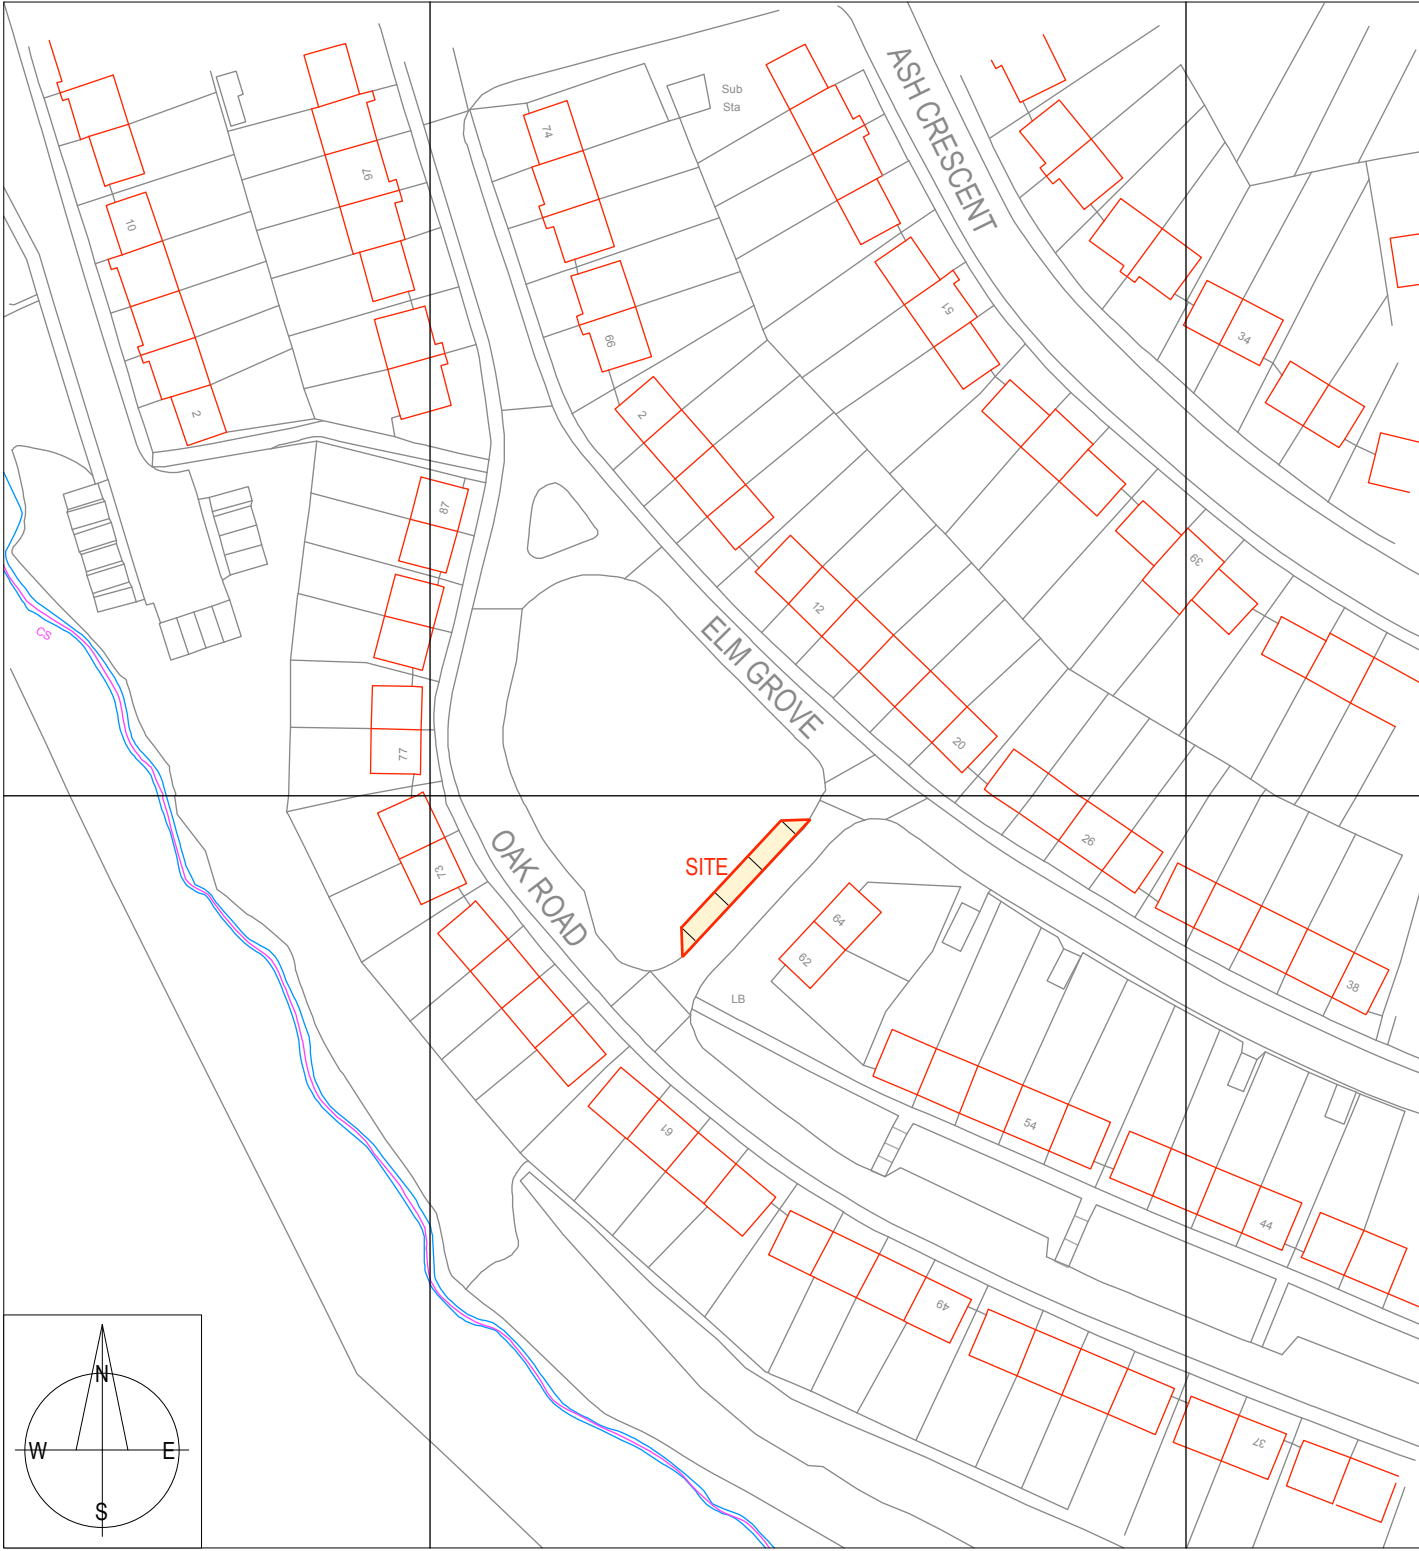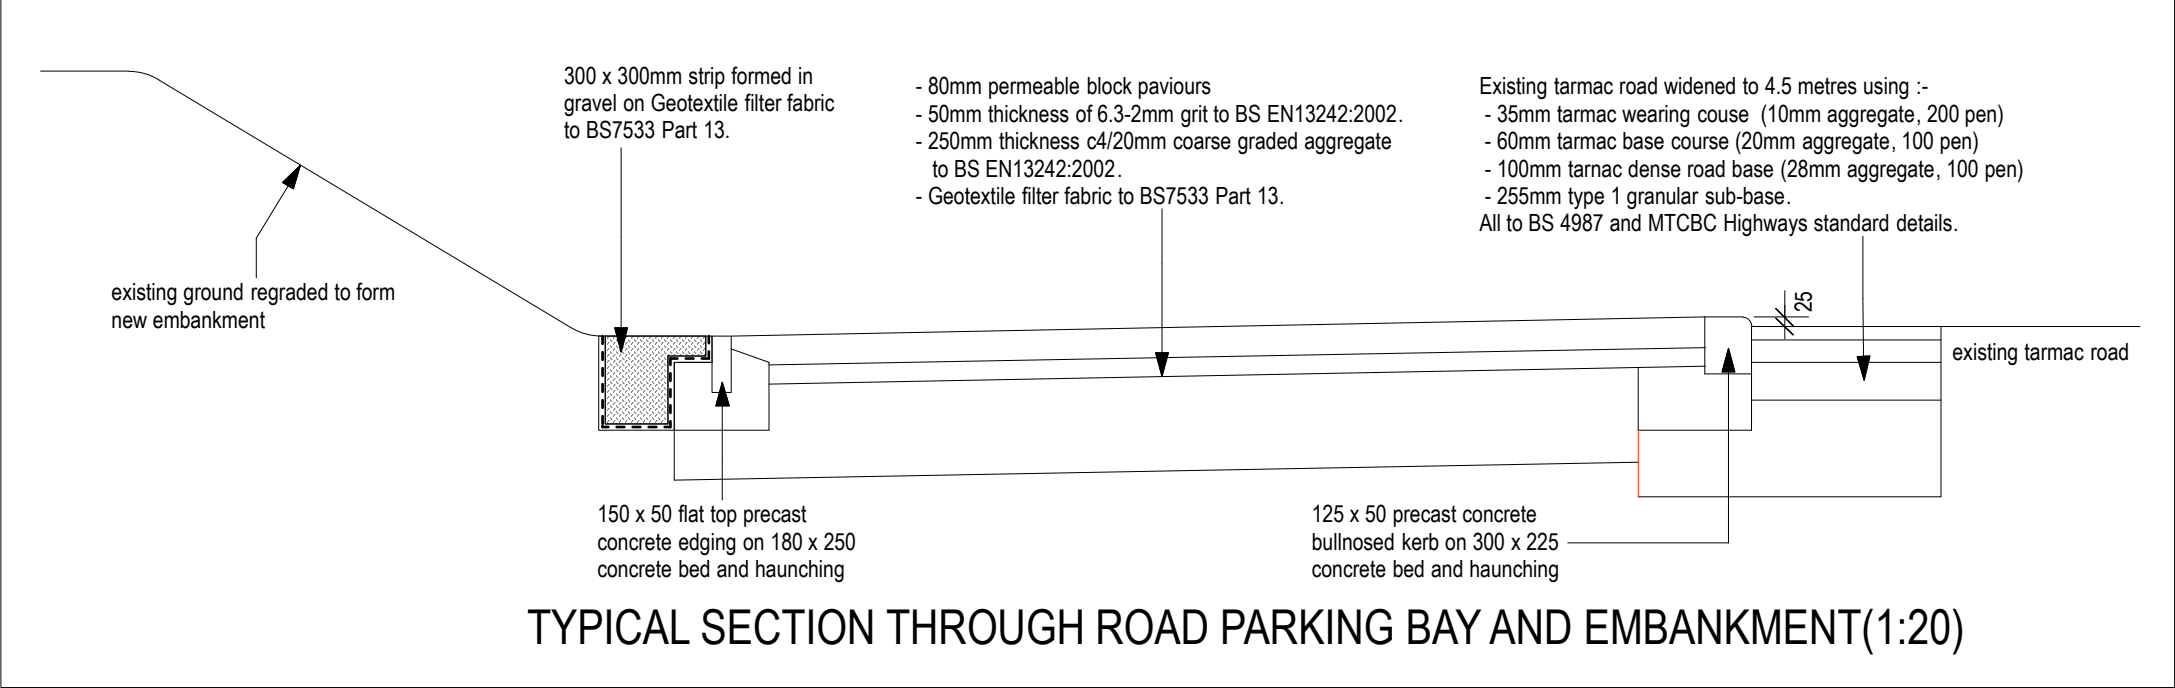

LOCATION PLAN scale 1:1000

This drawing, the works and concepts depicted are the copyright of Paul Overton Architects and may not be reproduced or made use of, either directly or indirectly, without express written consent. Do not scale off this drawing. All heights, levels, sizes and dimensions to be checked on site before any work is undertaken.		
PAUL OVERTON ARCHITECTS 97A HIGH STREET MERTHYR TYDFIL CF47 8UD TEL: 01685 371194 MOB: 07709 606 362 pau@pro-architects.co.uk		
Client MERTHYR VALLEYS HOMES		
Project ADDITIONAL PARKING AREAS at ELM GROVE, GURNOS, MERTHYR TYDFIL		
Drawing Title SURVEY AND PROPOSALS		
CAD ref	Drawn PRO	
Date June 2021	Scale 1:100, 1:20 @ A1	
Project No. 9068	Drawing No. 04	Revision B