



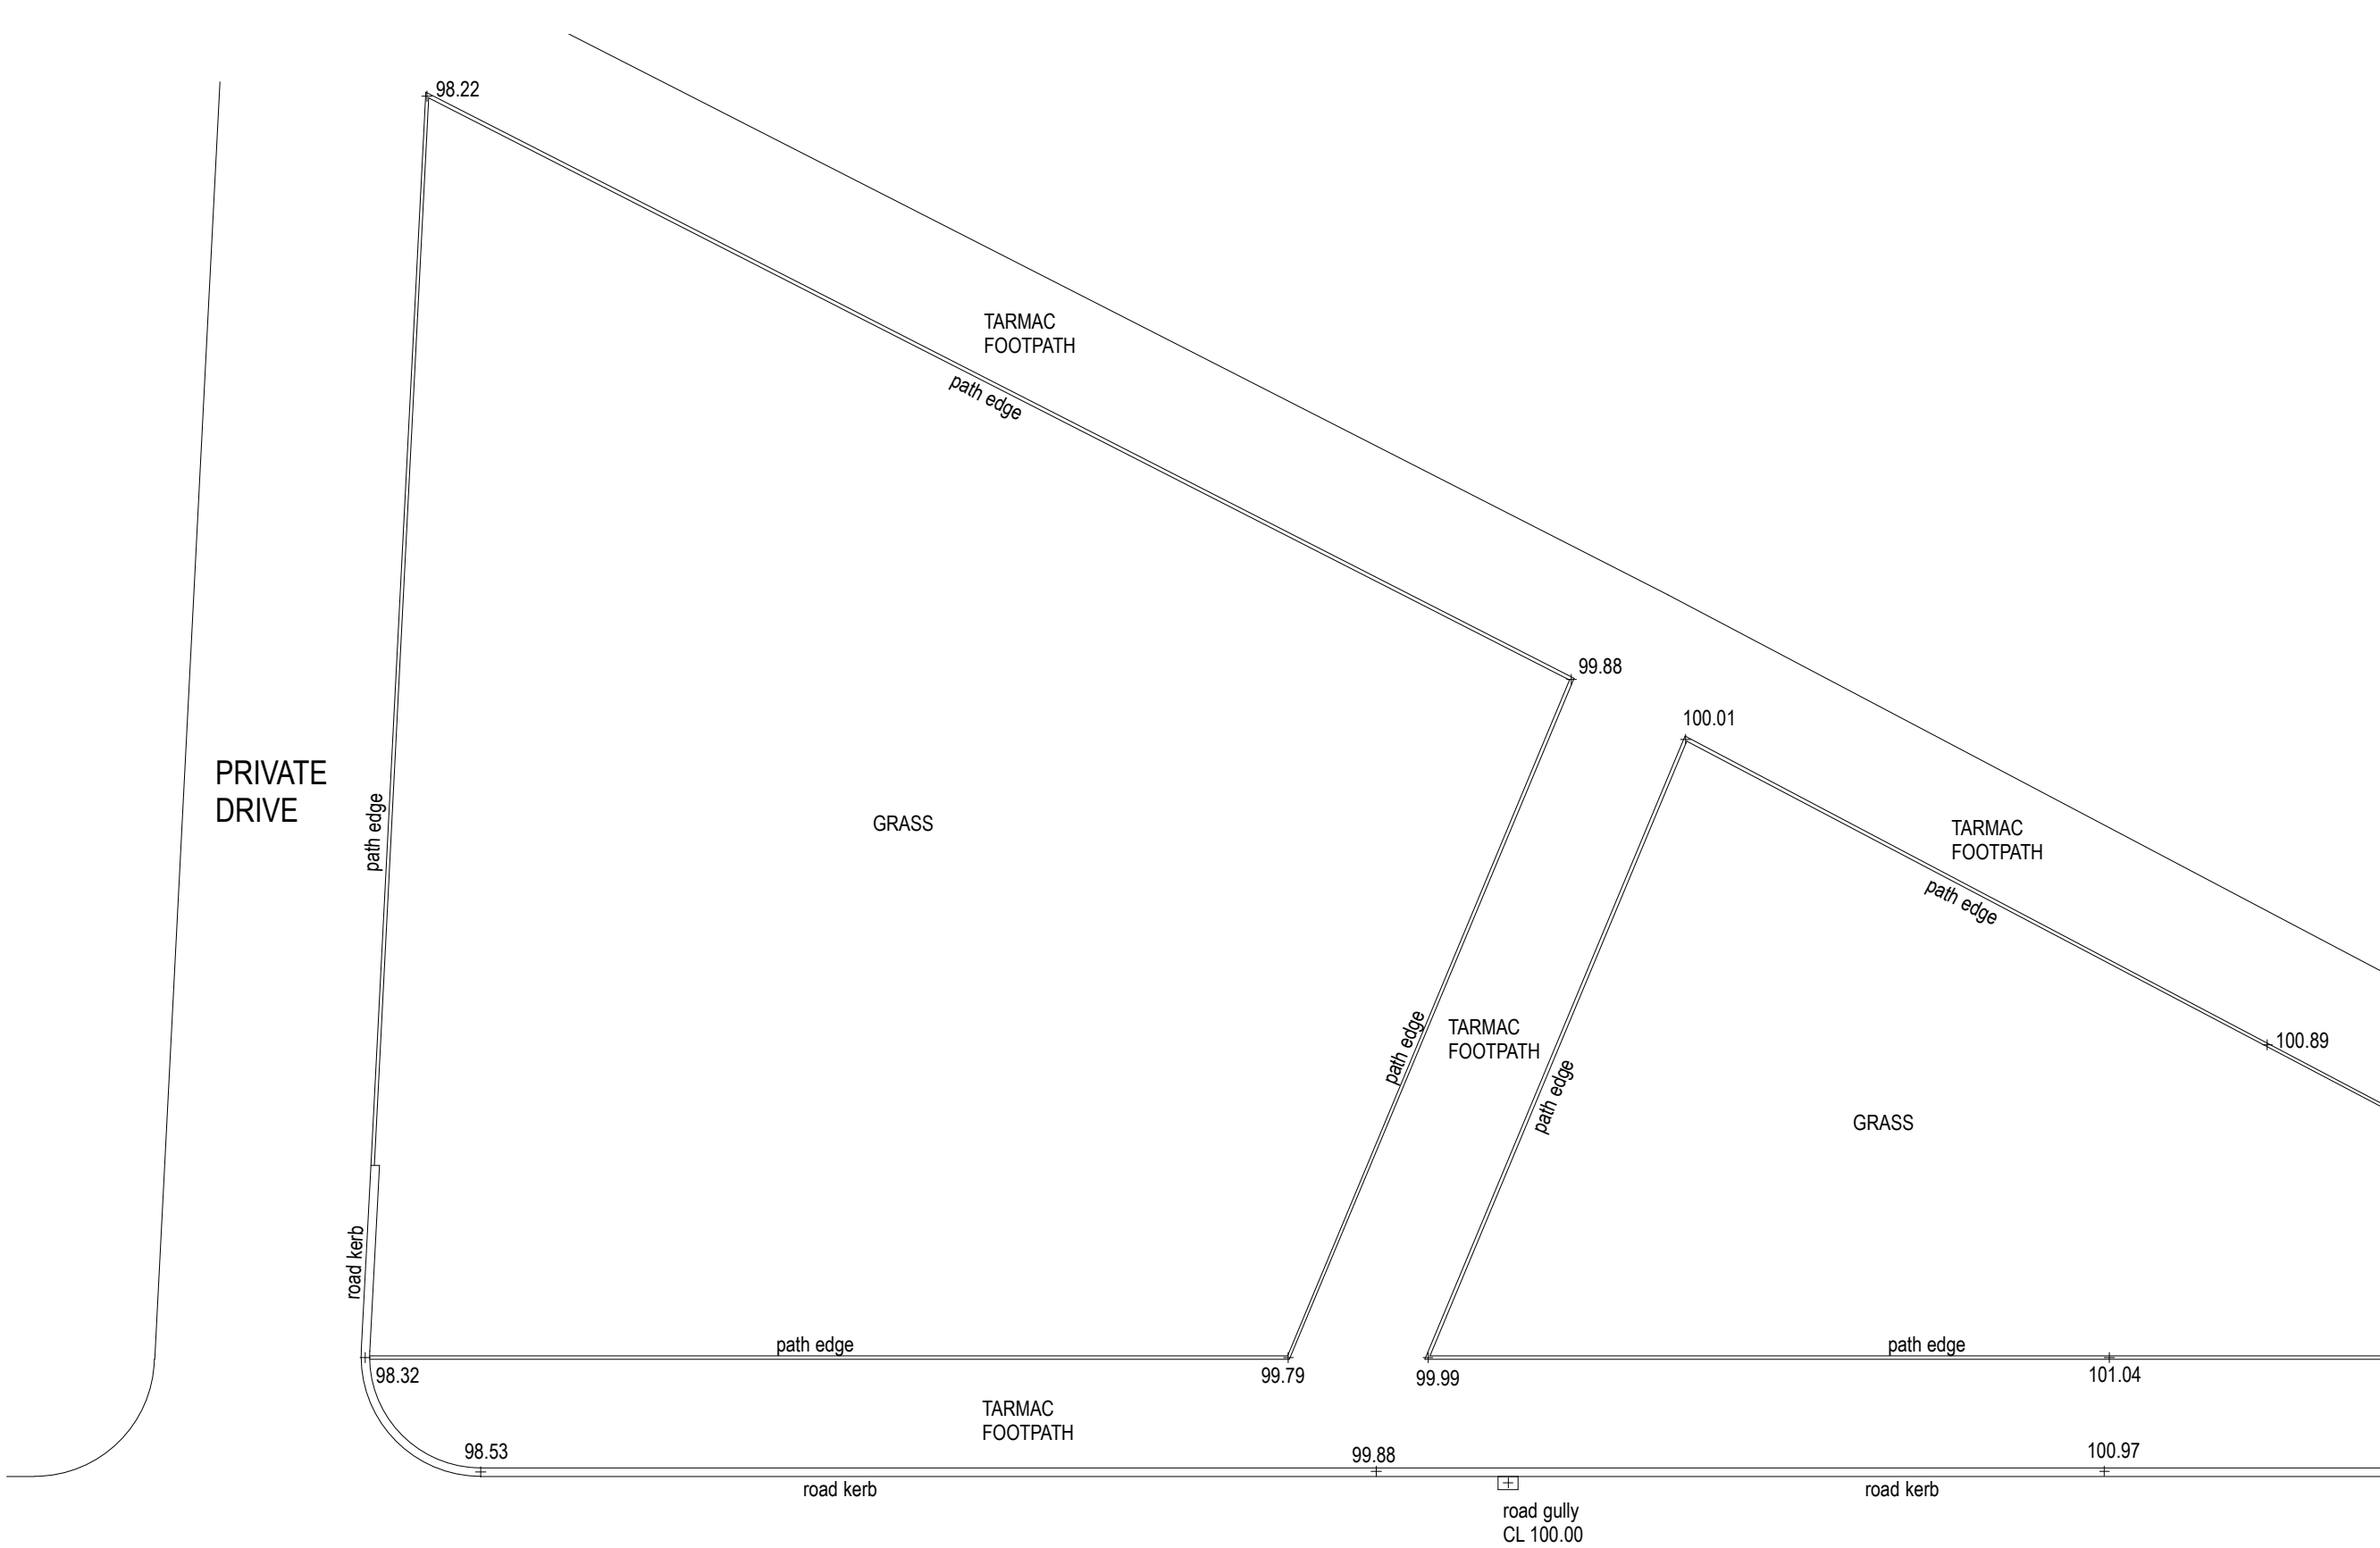

ABERFAN FAWR


PLAN AS EXISTING (scale 1:100)

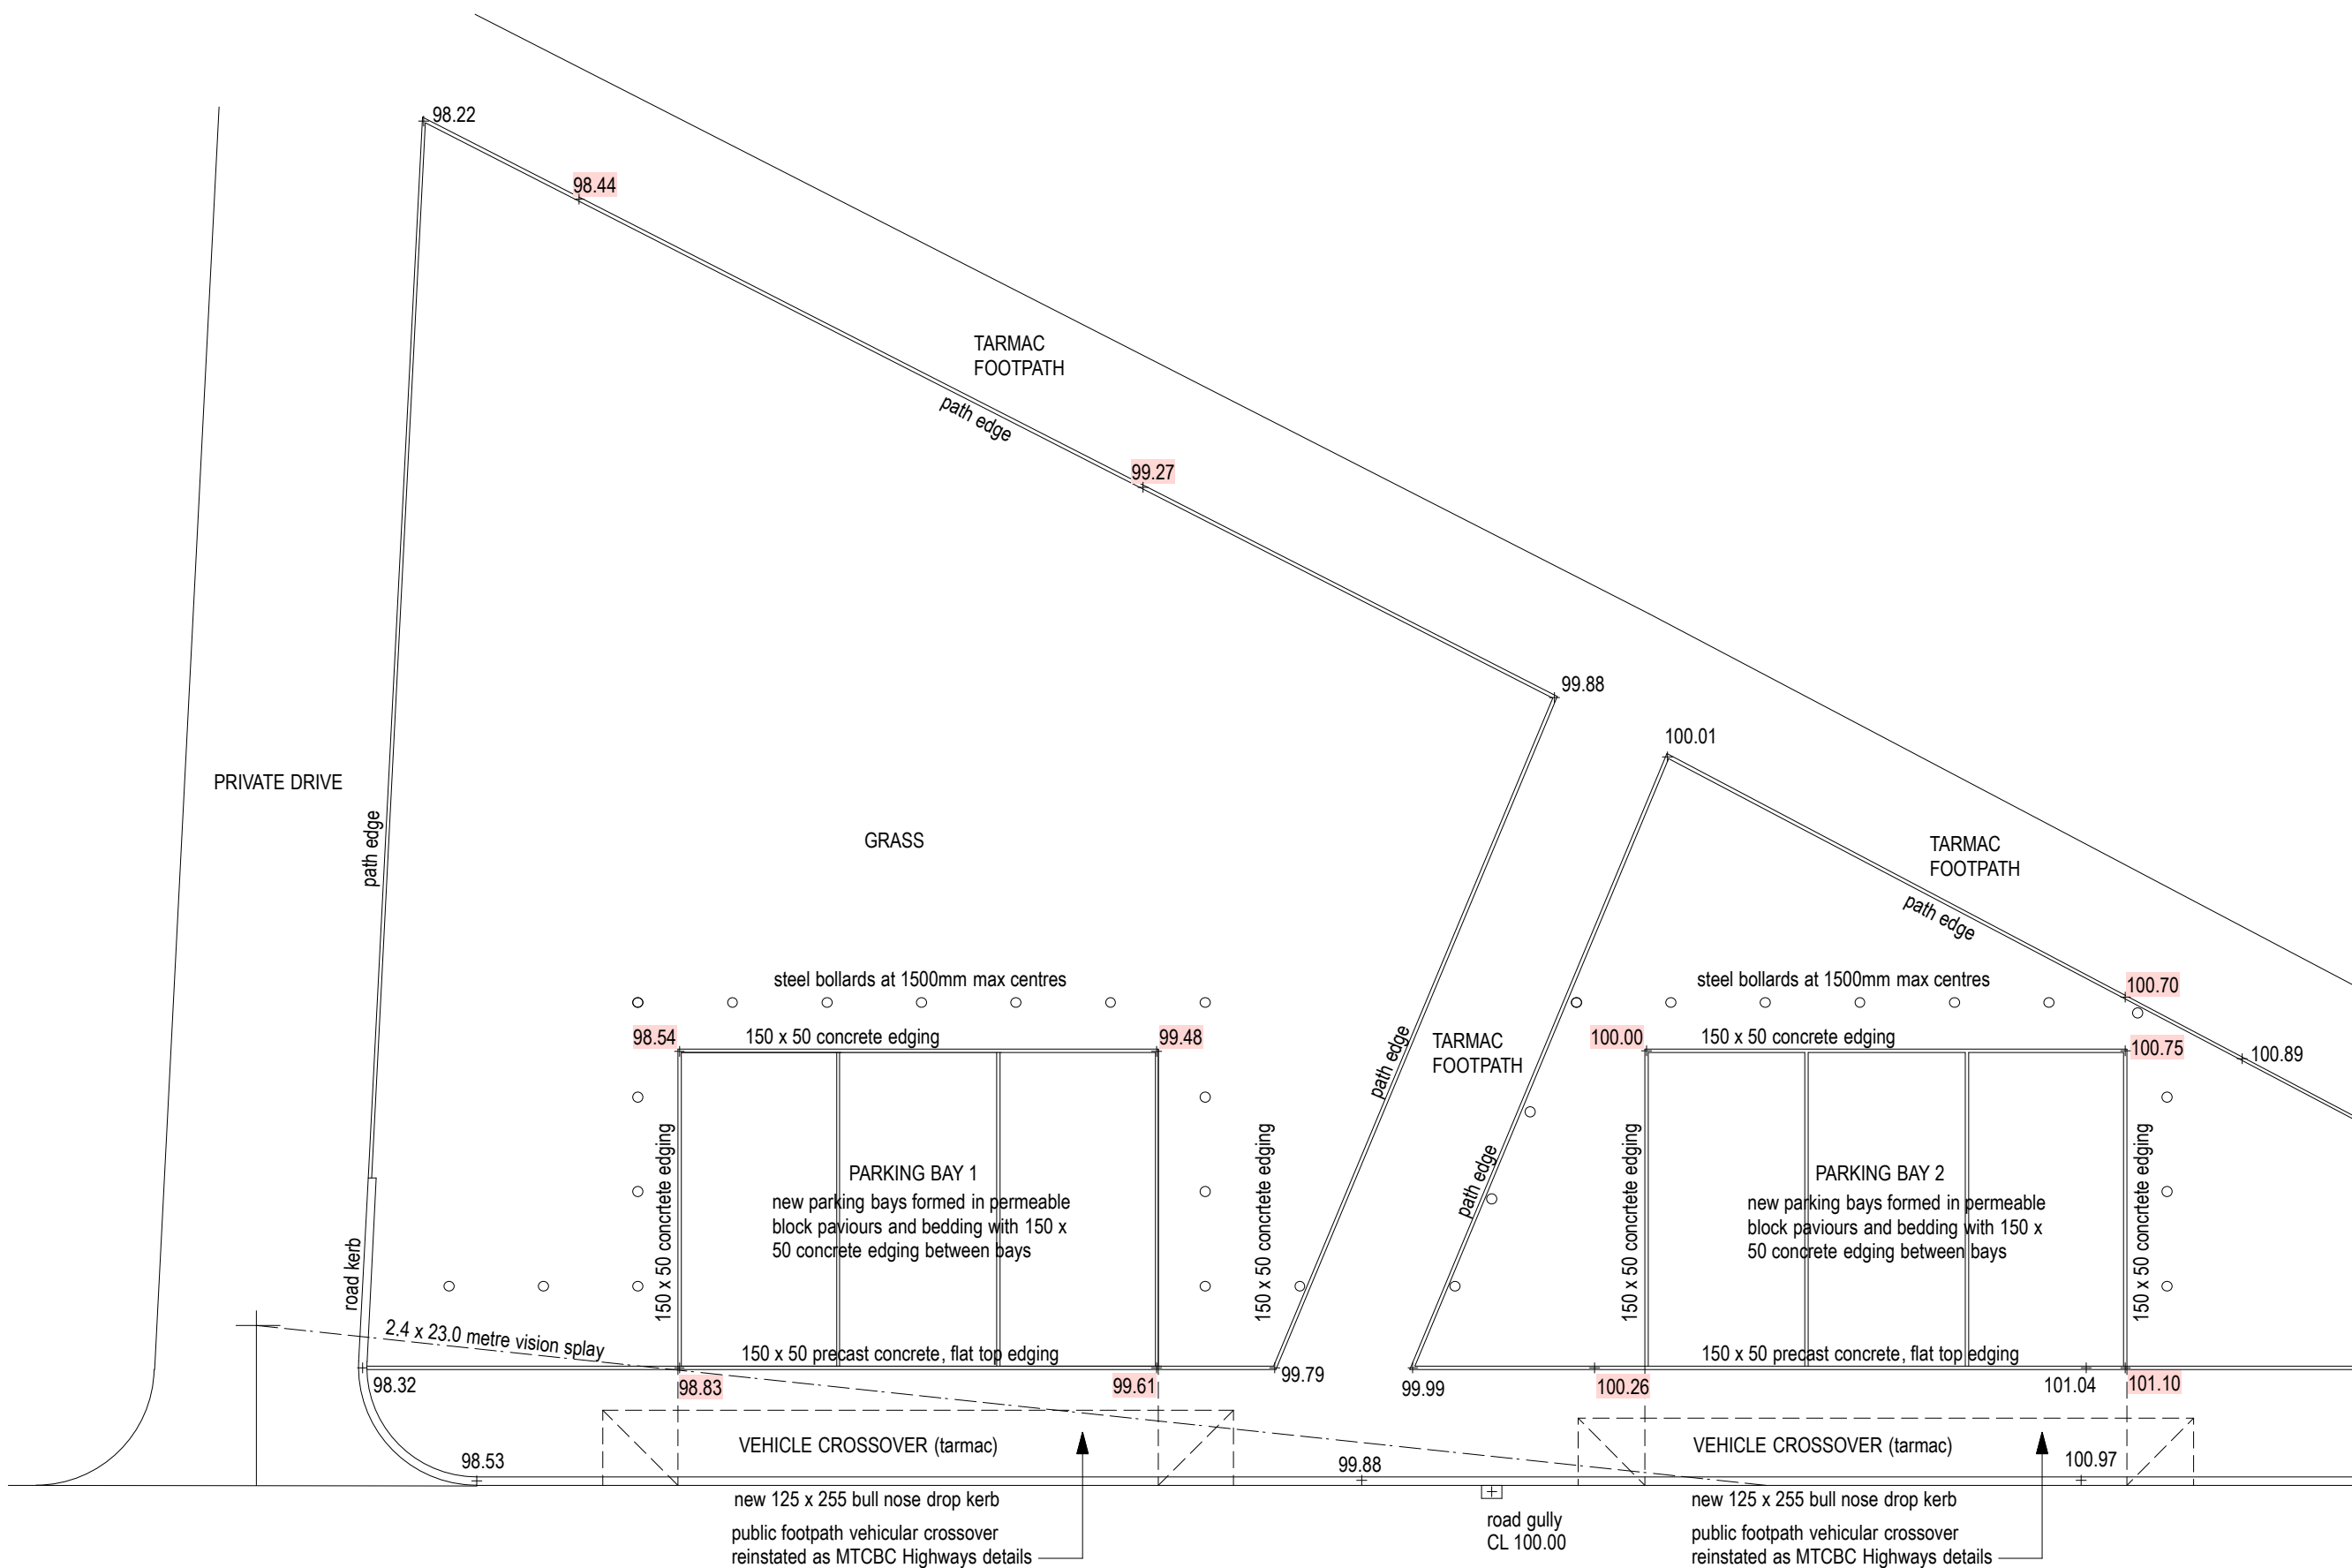

ABERFAN FAWR

PLAN AS PROPOSED (scale 1:100)

100.128 - proposed level
100.00 - existing level

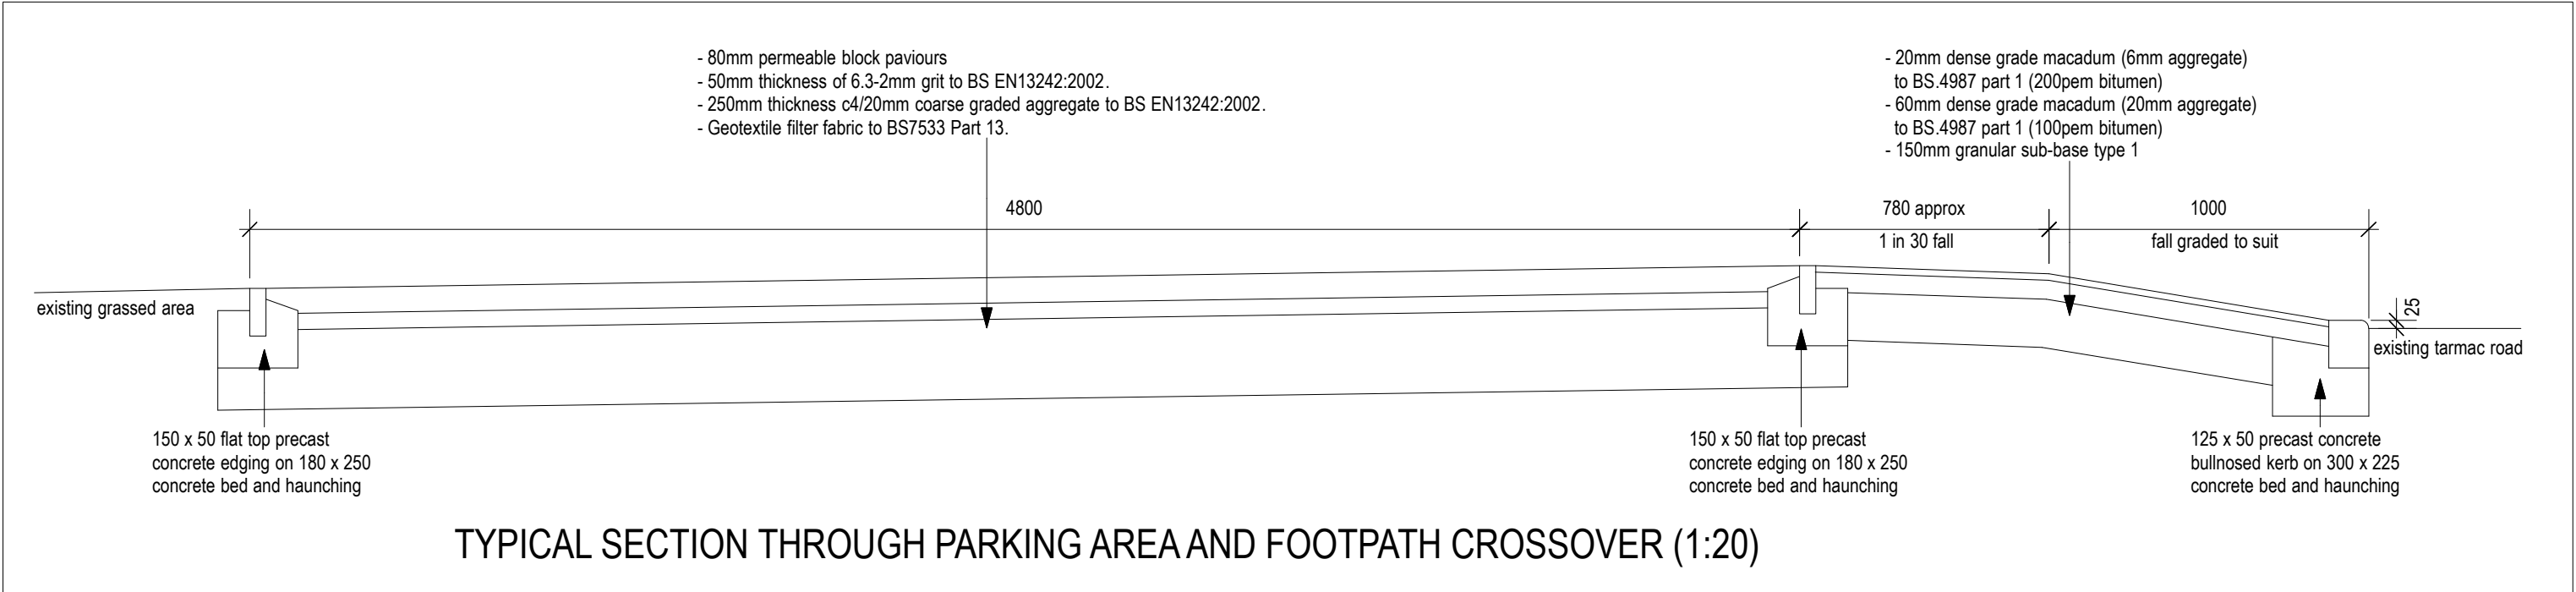

TYPICAL SECTION THROUGH PARKING AREA AND FOOTPATH CROSSOVER (1:20)



LOCATION PLAN scale 1:1000

Revision A - 25/6/21 - Disabled space to LH bay made standard parking space, vision splay to access road shown, bollards added

This drawing, the works and concepts depicted are the copyright of Paul Overton Architects and may not be reproduced or made use of, either directly or indirectly, without express written consent.

Do not scale off this drawing.

All heights, levels, sizes and dimensions to be checked on site before any work is undertaken.

PAUL OVERTON ARCHITECTS
97A HIGH STREET
MERTHYR TYDFIL
CF47 8UD
TEL: 01685 371194
MOB: 07829 659 282
paul@pao-architects.co.uk

Client
MERTHYR VALLEYS HOMES

Project
ADDITIONAL PARKING AREAS
at ABERFAN FAWR, ABERFAN, MERTHYR TYDFIL

Drawing Title
SURVEY AND PROPOSALS

CAD ref	Drawn
	PRO

Date	Scale
June 2021	1:100, 1:20 @ A1

Project No.	Drawing No.	Revision
9068	02	A