
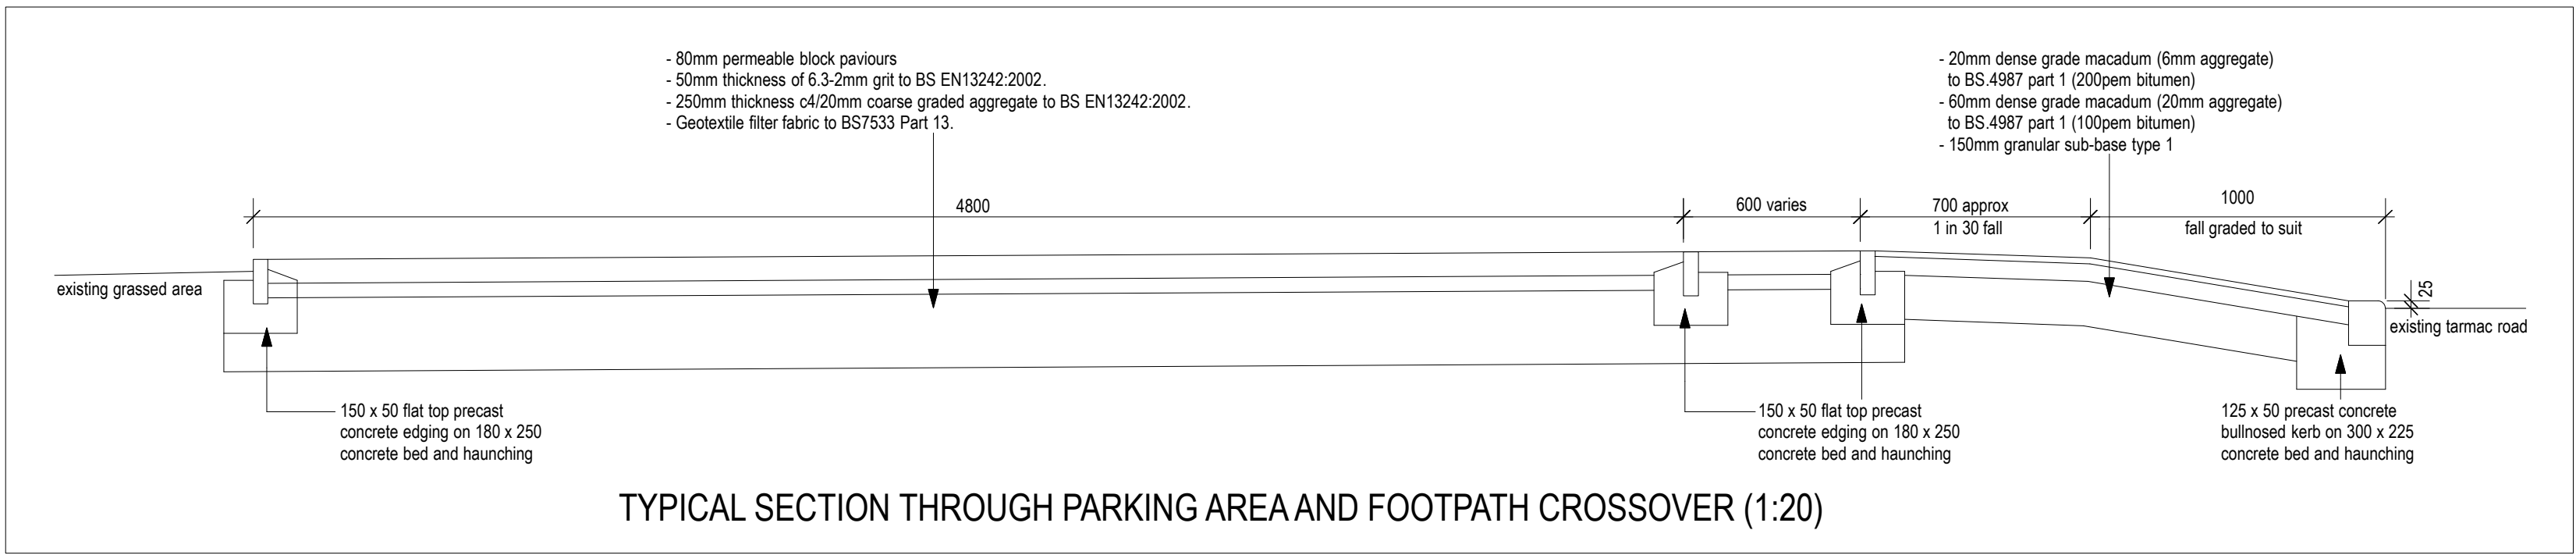
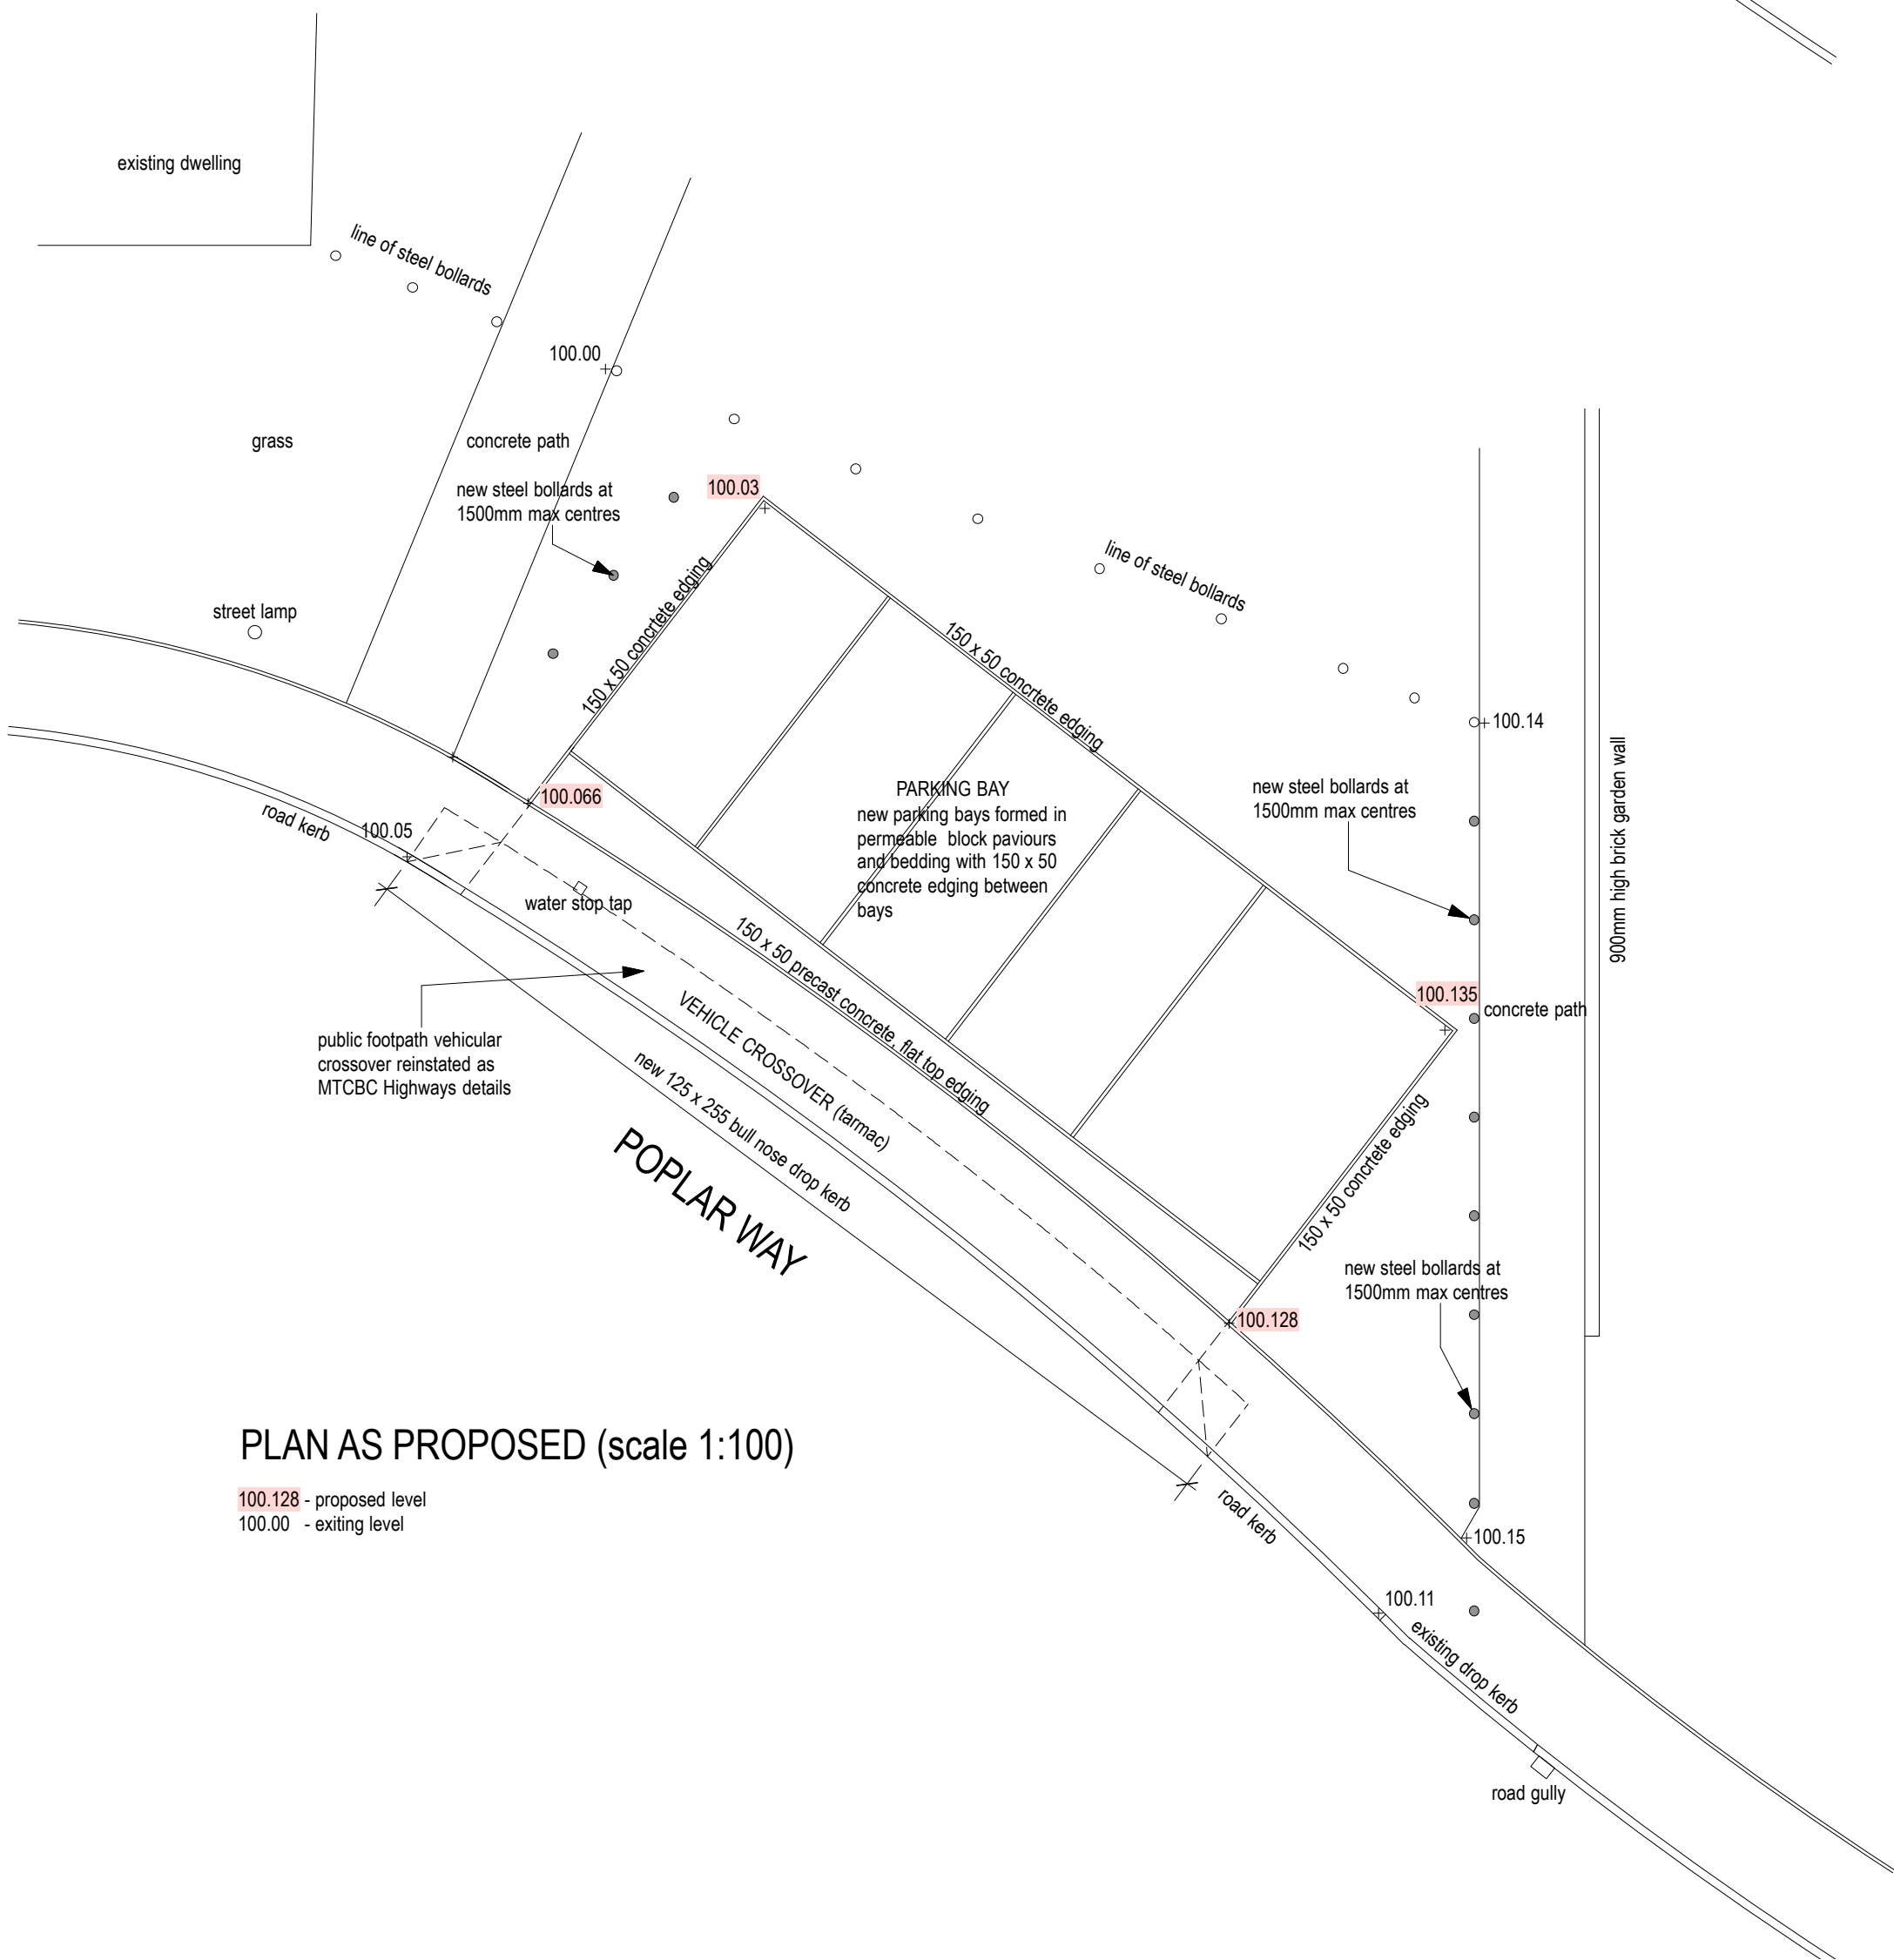


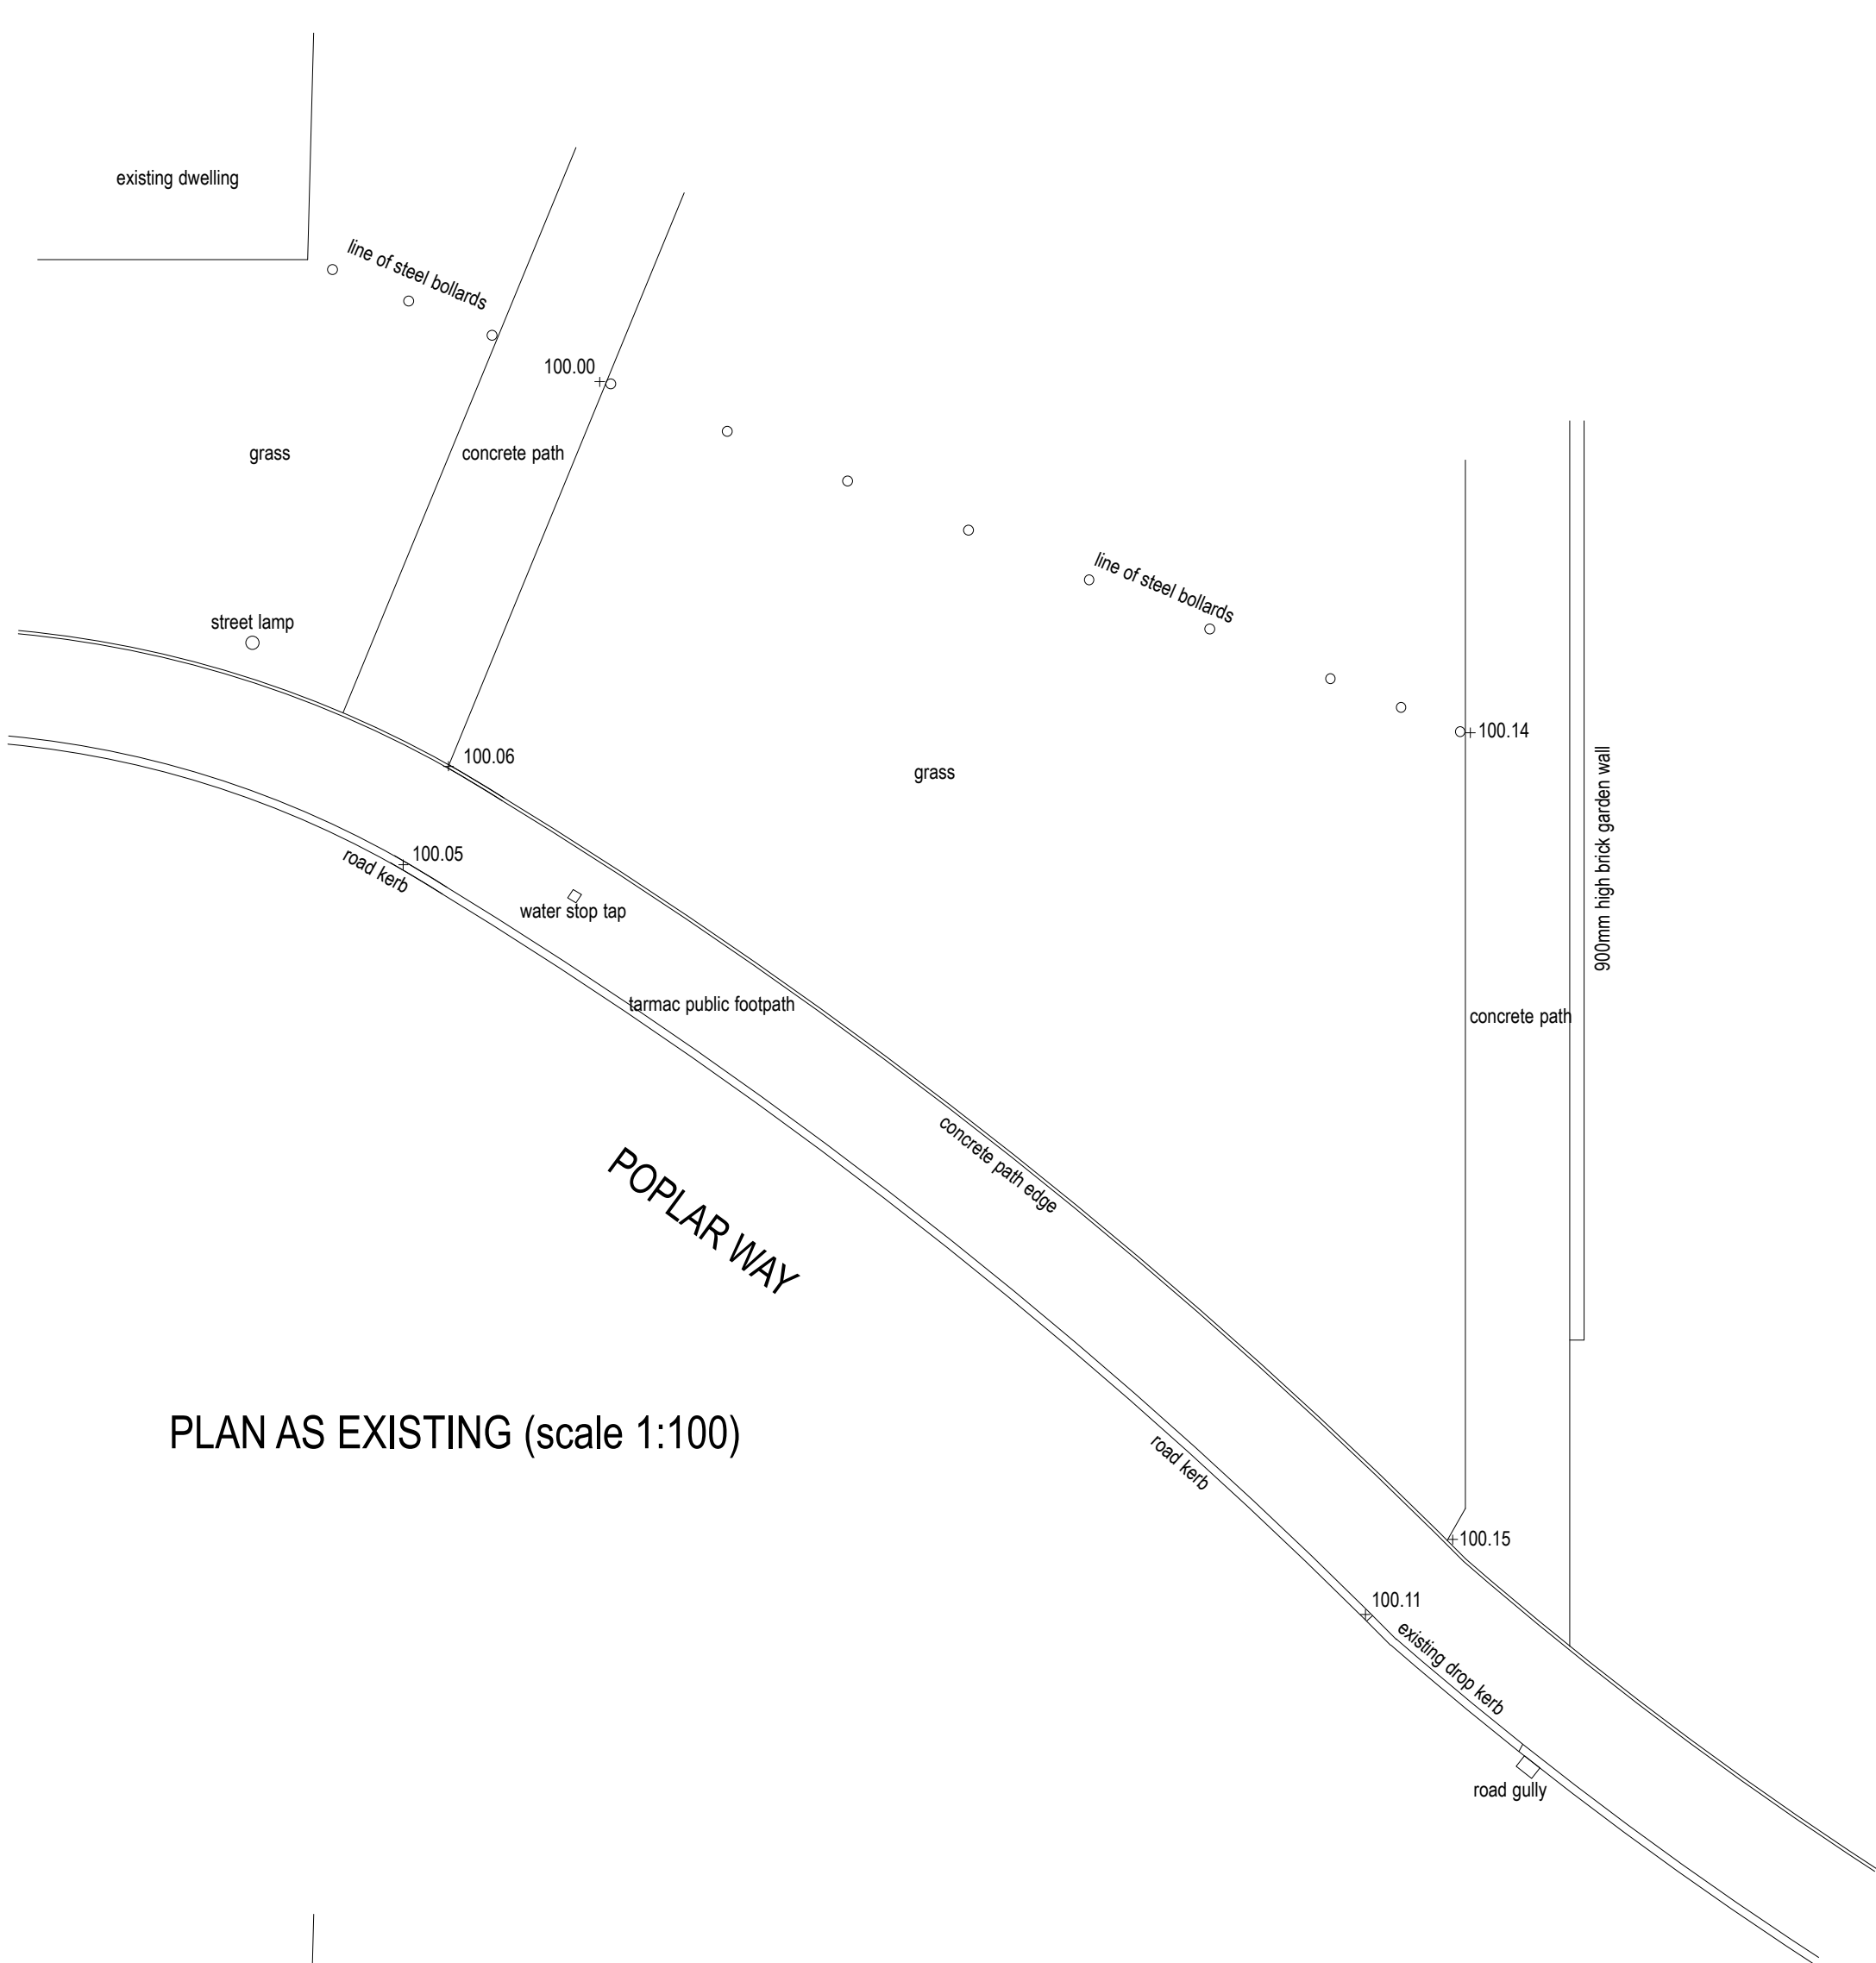

Revision A - 25/6/21 - Bollards added, hatching to disabled parking space removed		
---	--	--

This drawing, the works and concepts depicted are the copyright of Paul Overton Architects and may not be reproduced or made use of, either directly or indirectly, without express written consent. Do not scale off this drawing. All heights, levels, sizes and dimensions to be checked on site before any work is undertaken.		
PAUL OVERTON ARCHITECTS 87A HIGH STREET MERTHYR TYDFIL CF47 8UD TEL: 01685 371184 MCR: 07520 659 252 paul@pro-architects.co.uk		
Client MERTHYR VALLEYS HOMES		
Project ADDITIONAL PARKING AREAS at POPLAR WAY, GURNOS, MERTHYR TYDFIL		
Drawing Title SURVEY AND PROPOSALS		
CAD ref	Drawn PRO	
Date June 2021	Scale 1:100, 1:20 @ A1	
Project No. 9068	Drawing No. 03	Revision A