


200290

PLANNING
24 NOV 2020
RECEIVED

Accepted for planning
20/11/2020



Existing Ground Floor

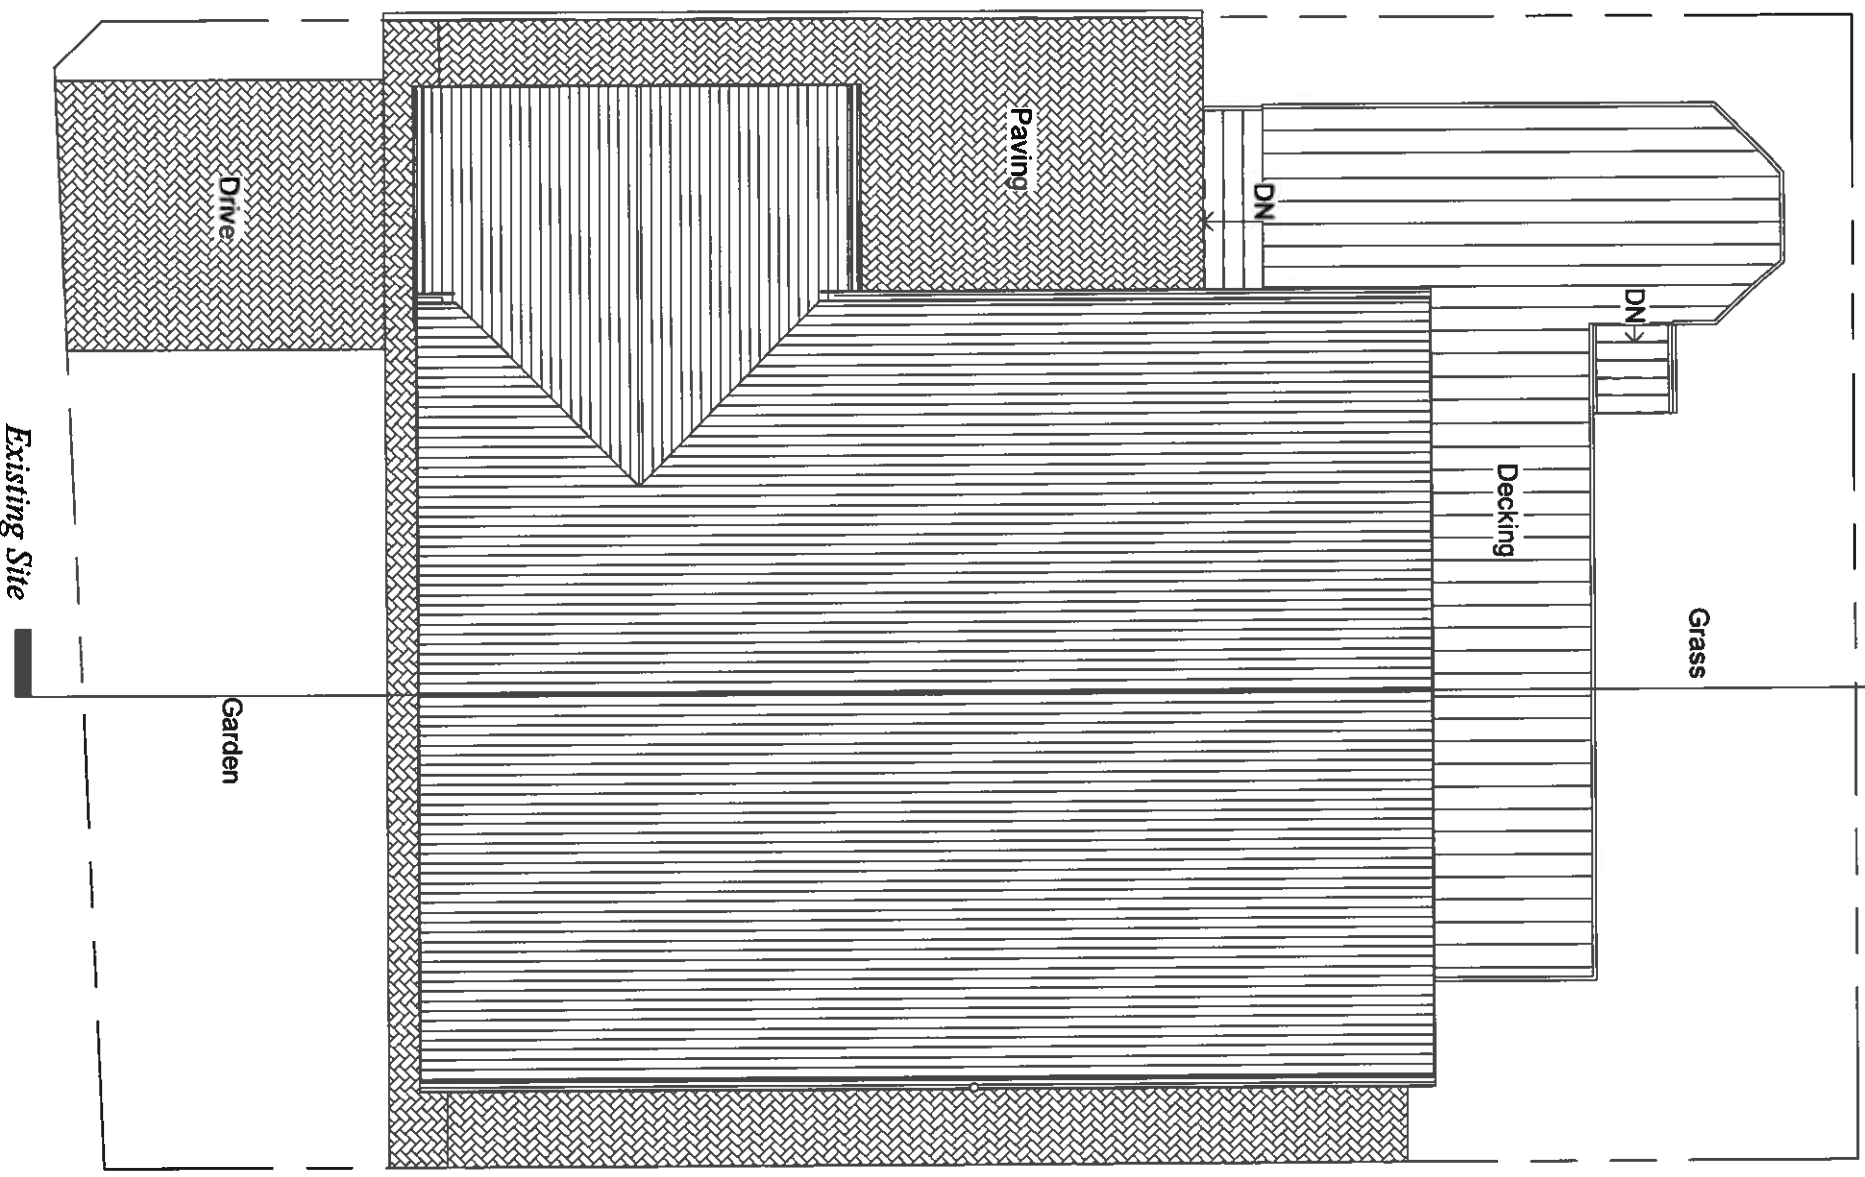

Existing Site

INDIGO DESIGN (Part of 3dcardwales Ltd) 5 Astlea Drive, Merthyr Tydfil CF47 0NY Tele 01685 385746 Mob - 07940913216 Email: enquiries@indigo-3d-design.co.uk			
This Drawing is Copyright, Dimensions to be checked on site and not scaled from this drawing			
PURPOSE OF ISSUE		DRAWING NUMBER	
Planning Approval		02028002-01	
PROJECT		Attic Conversion	
SHEET			
Existing Plans and Elevations			
Address 38 Lakeside Gardens, Merthyr Tydfil CF48 1EN			
Checked by	Drawn by	Scale (@ A3)	
JH	PH	1 : 100	
Rev/No	Description	Date	
A	Issue	20/11/2020	