


200290

PLANNING DEPARTMENT
24 NOV 2020
RECEIVED

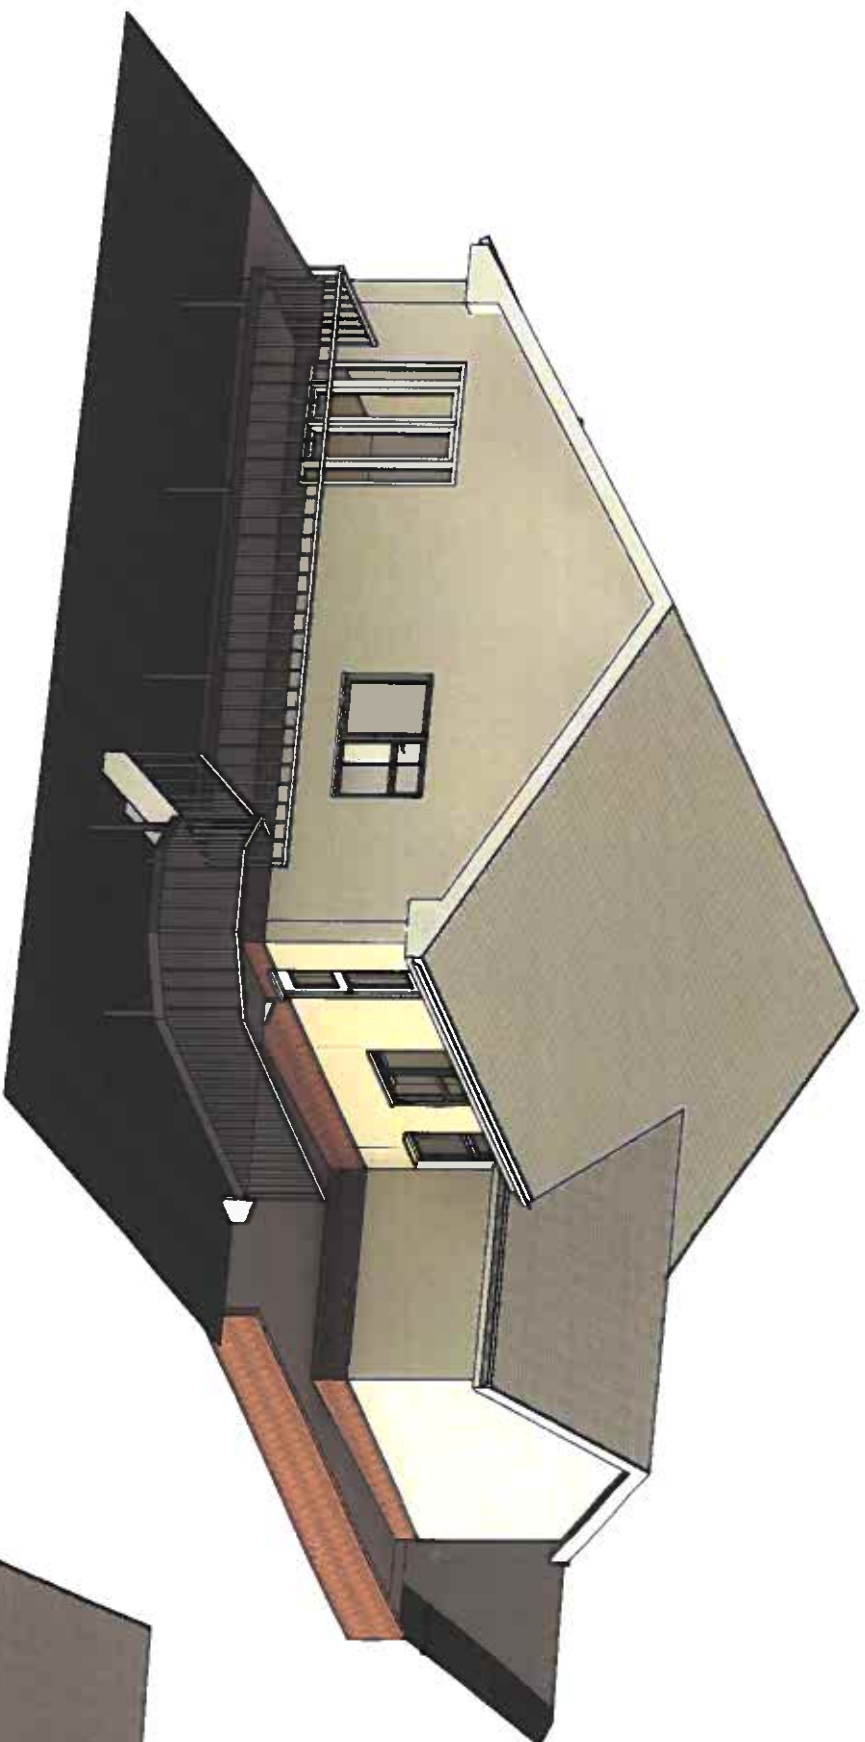

Existing
Illustration Rear



Proposed
Illustration Front



Proposed
Illustration Rear

INDIGO DESIGN (Part of 3dcewates Ltd) 5 Ashtea Drive,
Merthyr Tydfil, CF47 0NY Tele 01685 385746 Mob -
07940913216 Email: enquiries@indigo-3d-design.co.uk



This Drawing is Copyright,
Dimensions to be checked
on site and not scaled from
this drawing

PURPOSE OF ISSUE
Planning Approval
DRAWING NUMBER
02028002-07

PROJECT
Attic Conversion

SHEET
Illustrations

Address
38 Lakeside Gardens, Merthyr Tydfil
CF48 1EN

Checked by
JH
Drawn by
PH
Scale (@ A3)

Rev No
A
Issue
Description
Date
20/11/2020