


200290

PLANNING DEPARTMENT
24 NOV 2020
RECEIVED

PLANNING DEPARTMENT
24 NOV 2020
RECEIVED

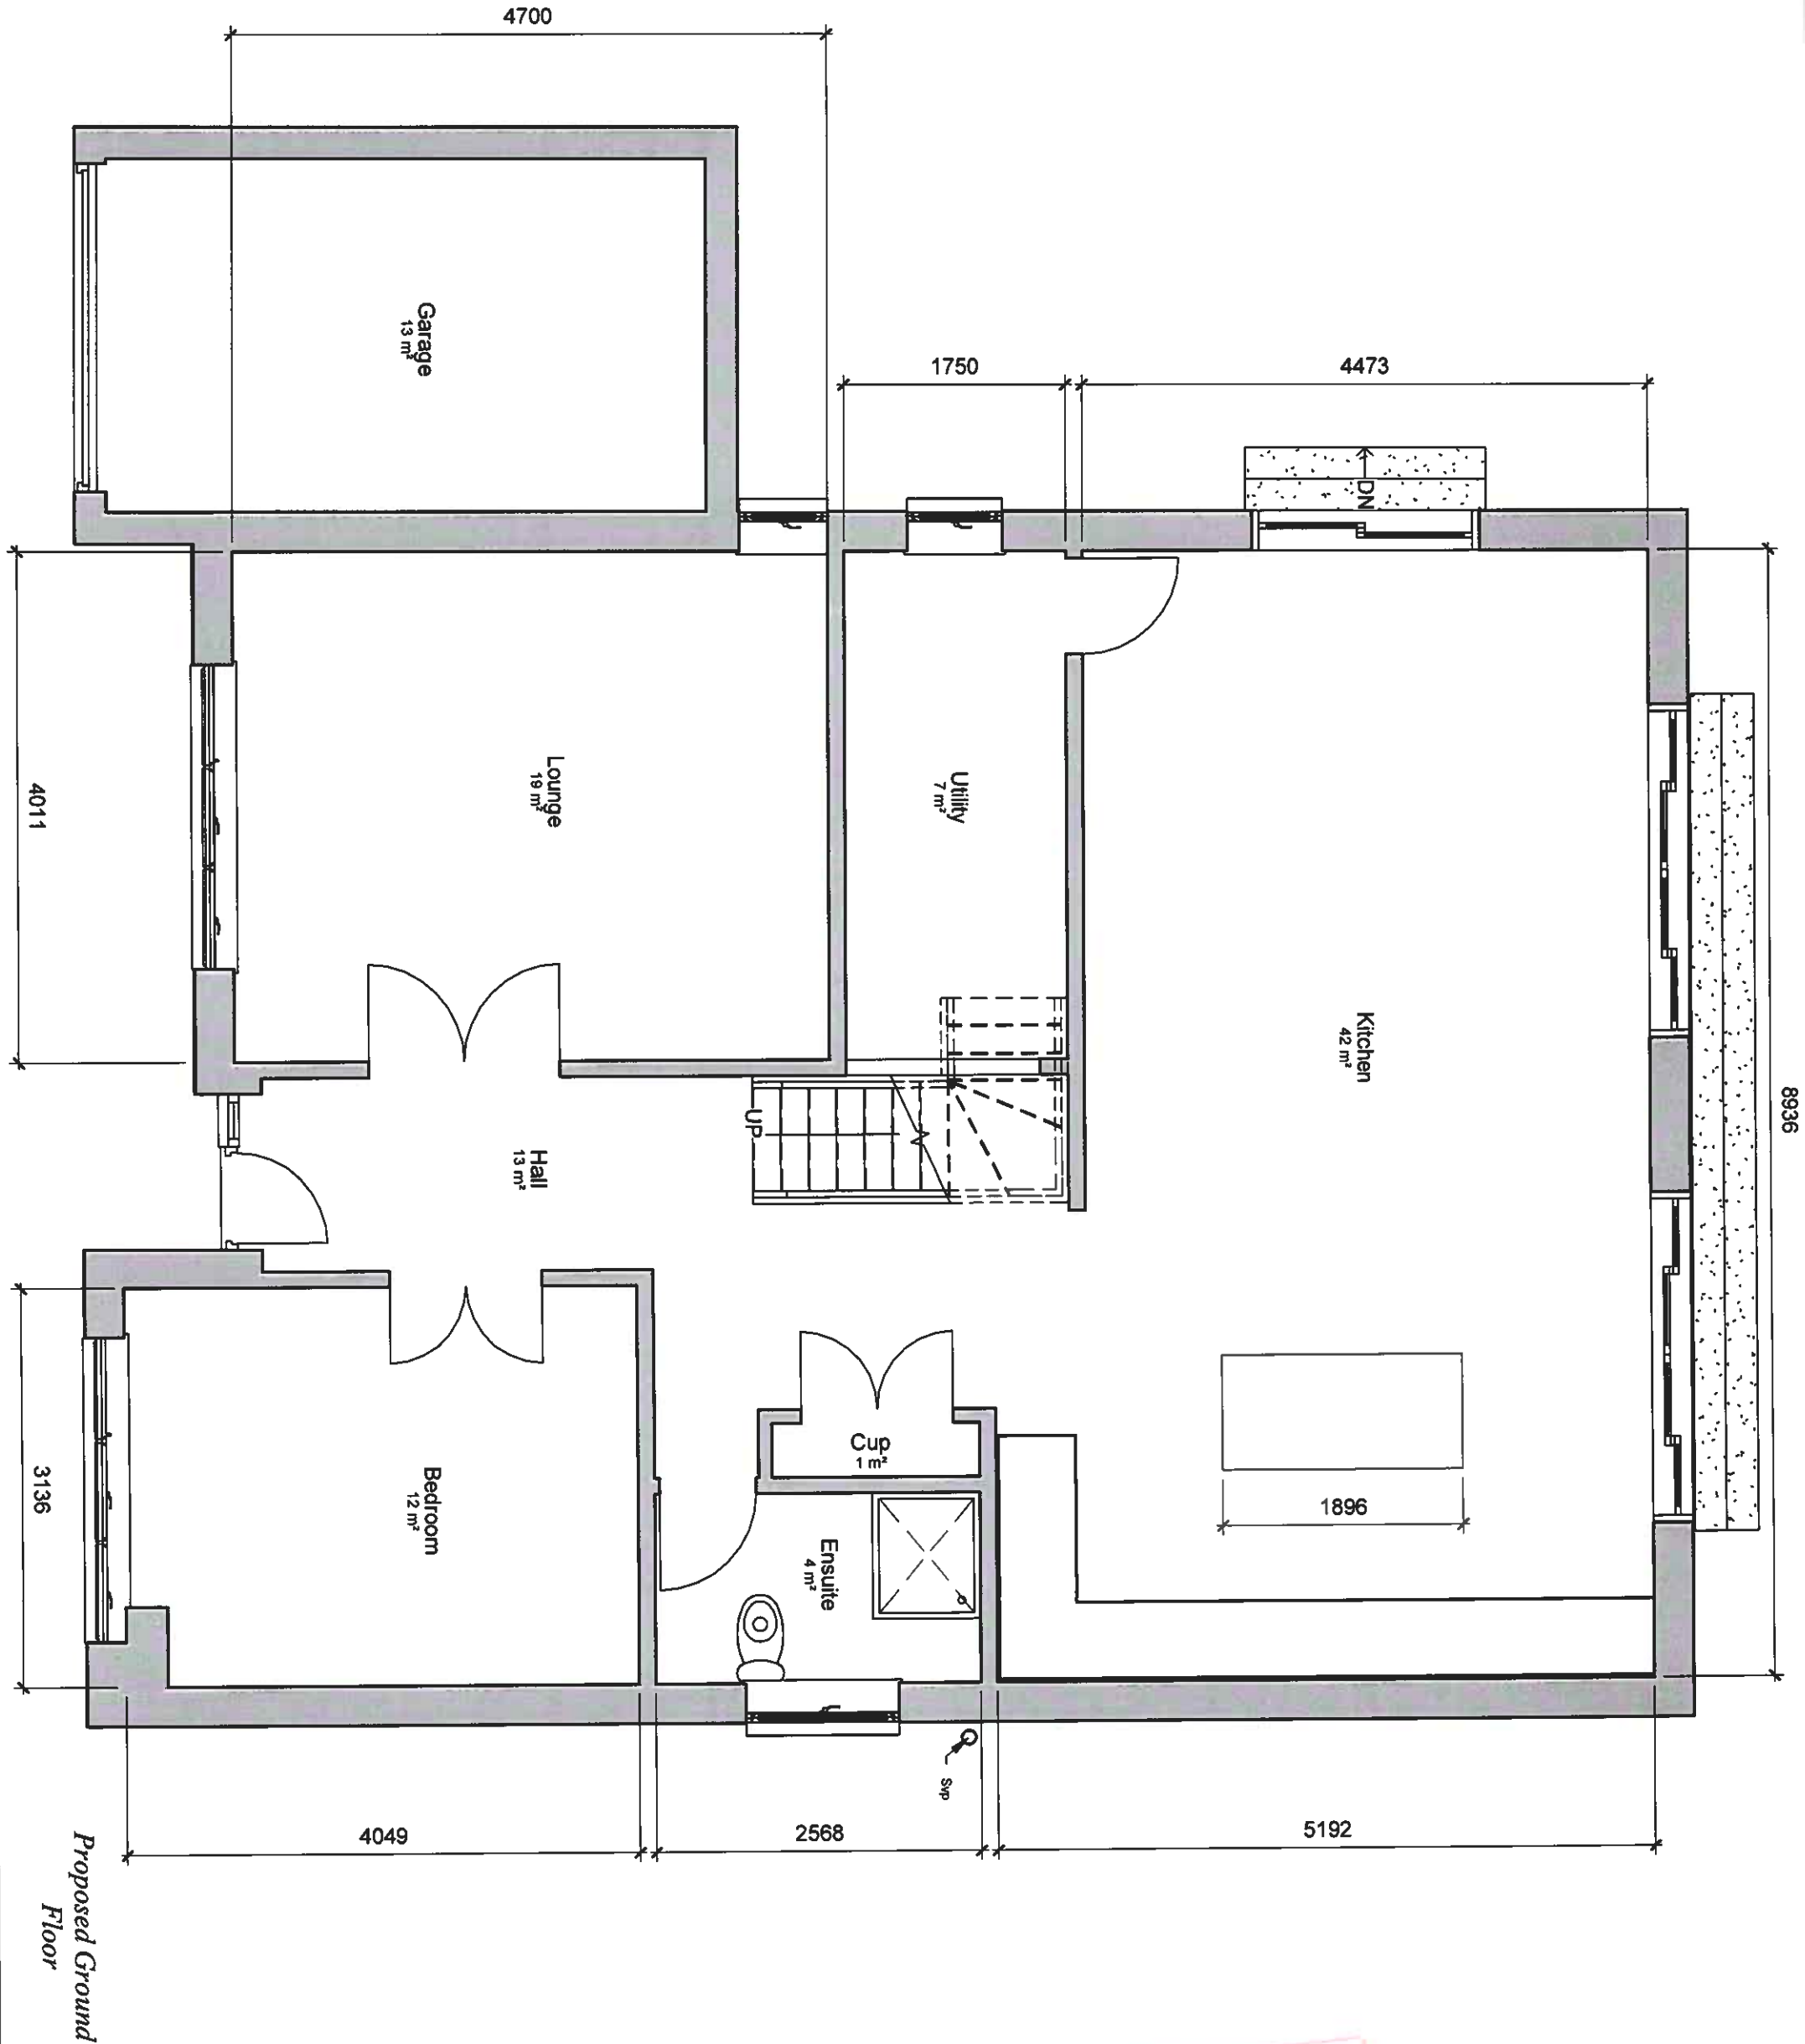

INDIGO DESIGN (Part of 3dCADwales Ltd) 5 Ashtea Drive, Merthyr Tydfil, CF47 0NY. Tel: 01685 385746 Mob - 07940913218 Email: enquiries@indigo-3d-design.co.uk			
This Drawing is Copyright, Dimensions to be checked on site and not scaled from this drawing			
PURPOSE OF ISSUE		DRAWING NUMBER	
Planning Approval		02028002-03	
PROJECT			
Attic Conversion			
SHEET			
Proposed Ground Floor			
Address			
38 Lakeside Gardens, Merthyr Tydfil CF48 1EN			
Checked by		Drawn by	
JH		PH	
		Scale (@ A3)	
		1 : 50	
Rev No	Description		Date
A	Issue		20/11/2020