

200290

RECEIVED
24 NOV 2020
PLANNING DEPARTMENT


INDIGO TYDILL
COUNTRY OF WELSH
COUNCIL

INDIGO DESIGN (Part of 3dcanvases Ltd) 5 Ashtea Drive,
Merthyr Tydfil, CF47 0NY Tele 01685 385746 Mob -
07940913216 Email enquiries@indigo-3d-design.co.uk

This Drawing is Copyright
Dimensions to be checked
on site and not scaled from
this drawing

 Indigo 3d Design

PURPOSE OF ISSUE		DRAWING NUMBER	
Planning Approval		02028002-06	
PROJECT		Attic Conversion	
SHEET		Proposed First Floor	
Address		38 Lakeside Gardens, Merthyr Tydfil CF48 1EN	
Checked by JH	Drawn by PH	Scale (@ A3) 1 : 50	
Rev No	Description	Date	
A	Issue	20/11/2020	

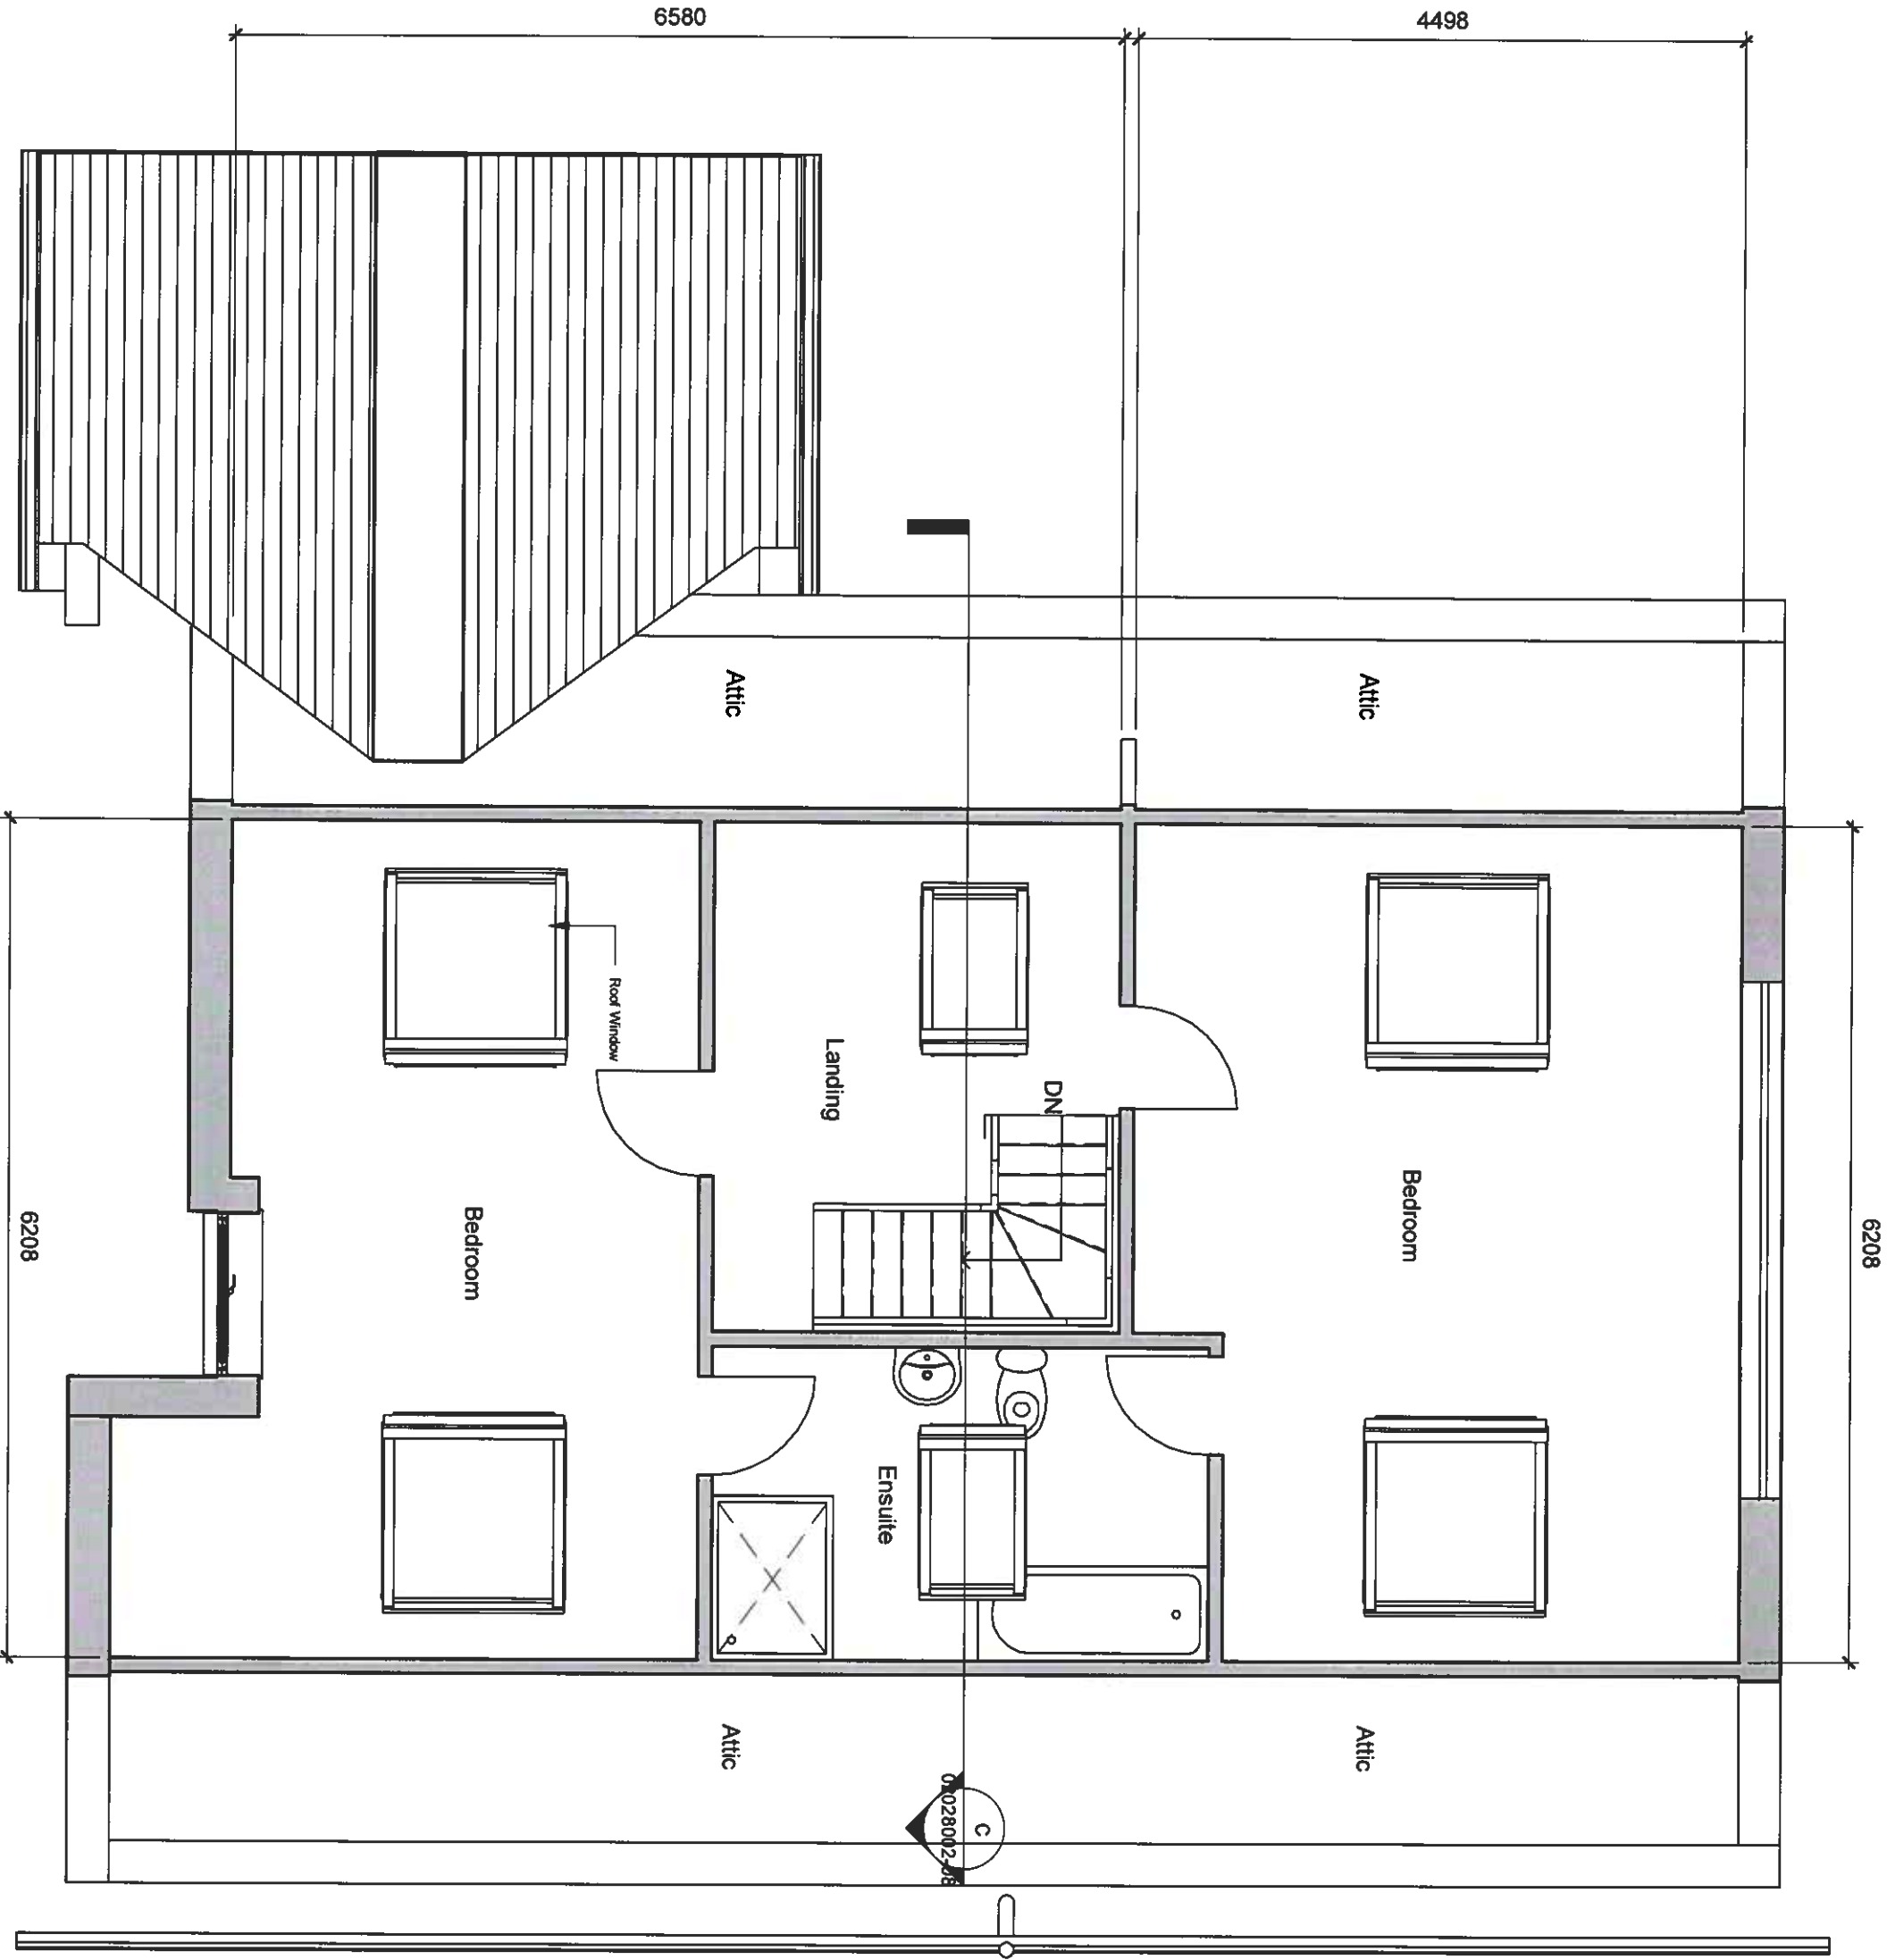

Proposed First Floor