



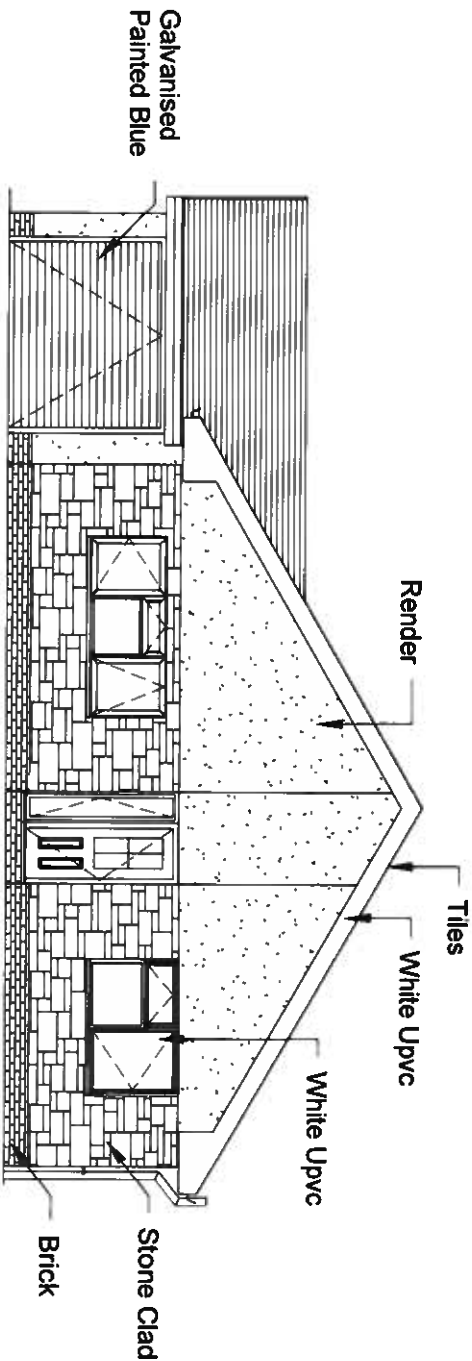


Existing Front
Elevation

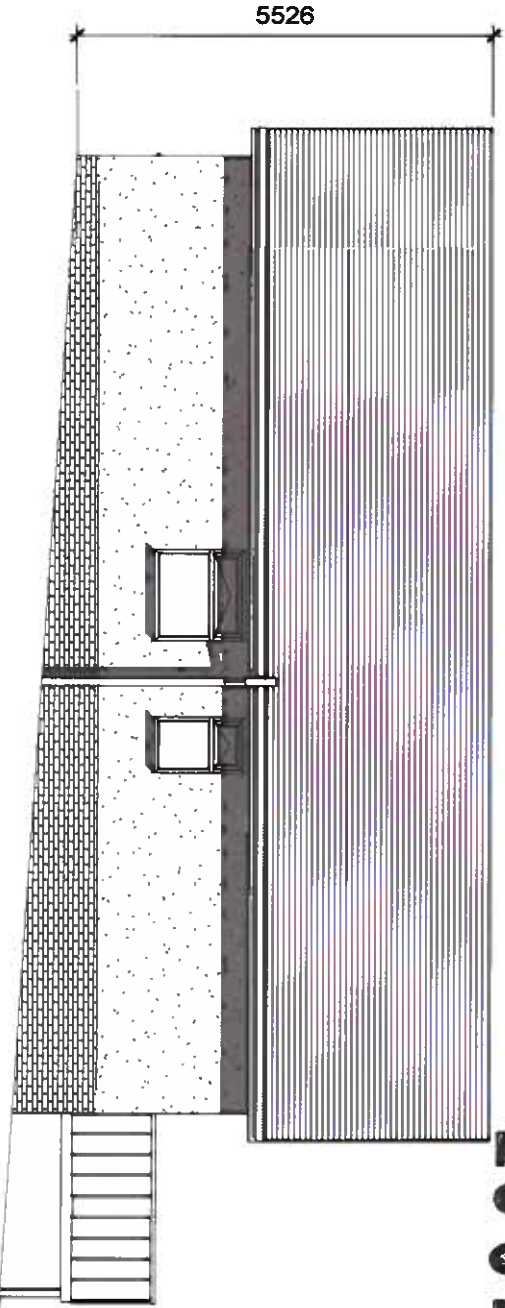


Existing Side 2
Elevation

MTCBC
PLANNING DEPART
24 NOV 2020
RECEIVED

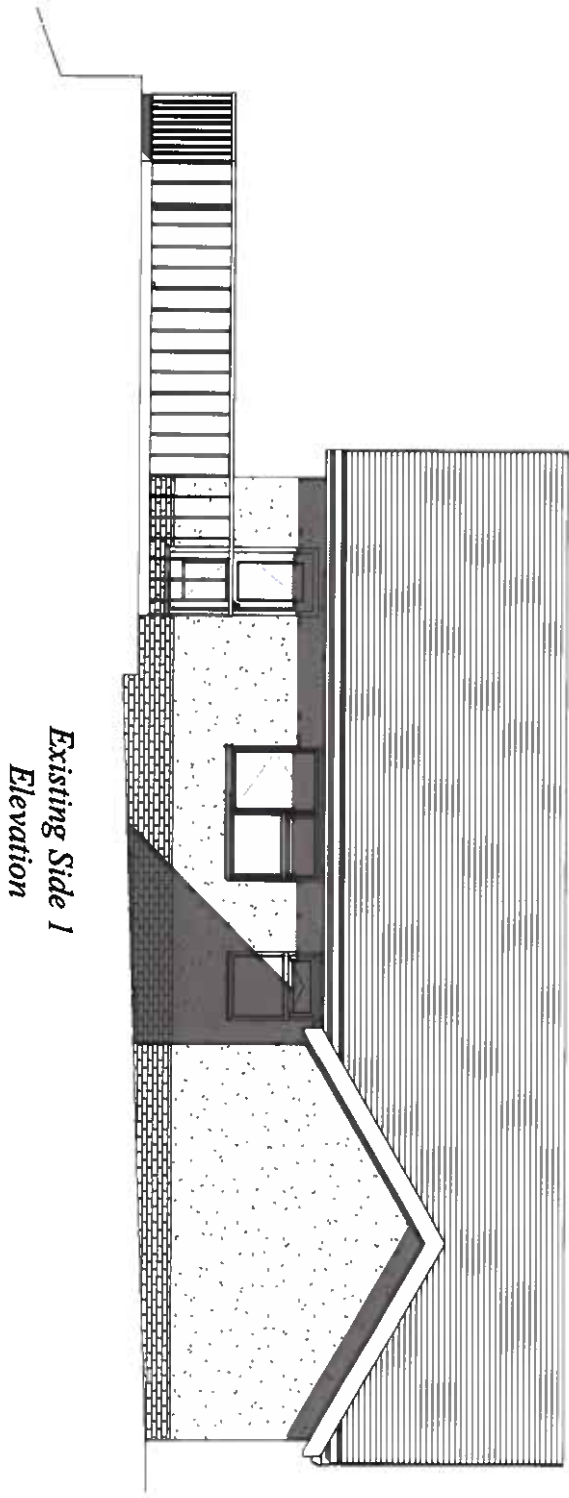

Existing Side 1
Elevation

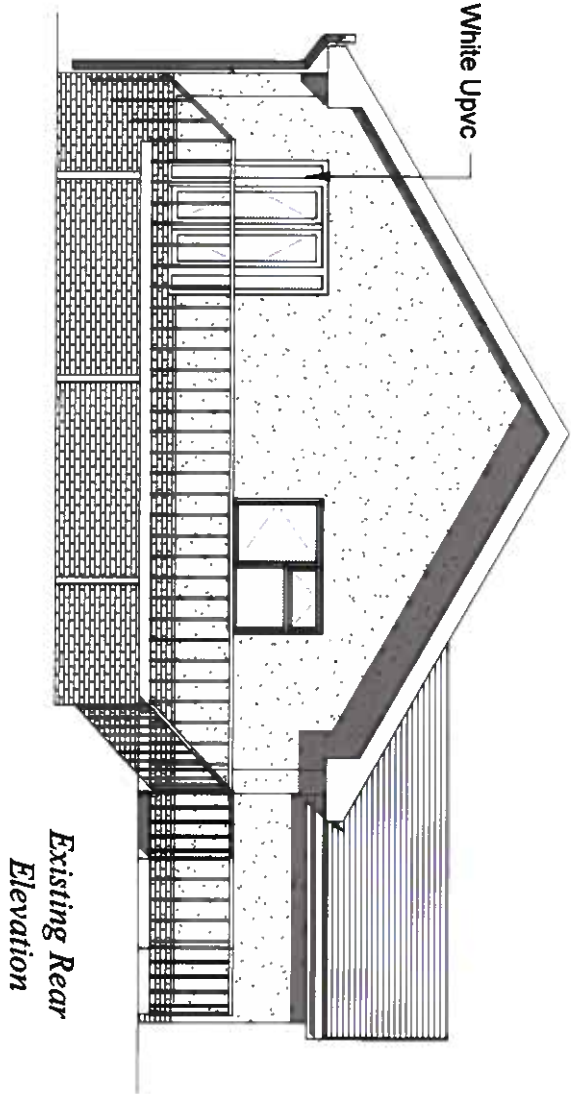

Existing Rear
Elevation

PROJECT		SHEET	
Attic Conversion		Existing Elevations	
INDIGO DESIGN (Part of 3dcardwishes Ltd) 5 Ashlea Drive, Merthyr Tydfil, CF47 0NY Tel: 01685 385746 Mob: 07940913216 Email: enquiries@indigo-3d-design.co.uk		Address 38 Lakeside Gardens, Merthyr Tydfil CF48 1EN	
This Drawing is Copyright, Dimensions to be checked on site and not scaled from this drawing		Checked by JH	Drawn by PH
PURPOSE OF ISSUE Planning Approval		Scale (@ A3) 1 : 100	
DRAWING NUMBER 02028002-02		Rev No A	Date 20/11/2020
Indigo 3d Design		Description	
		Issue	