




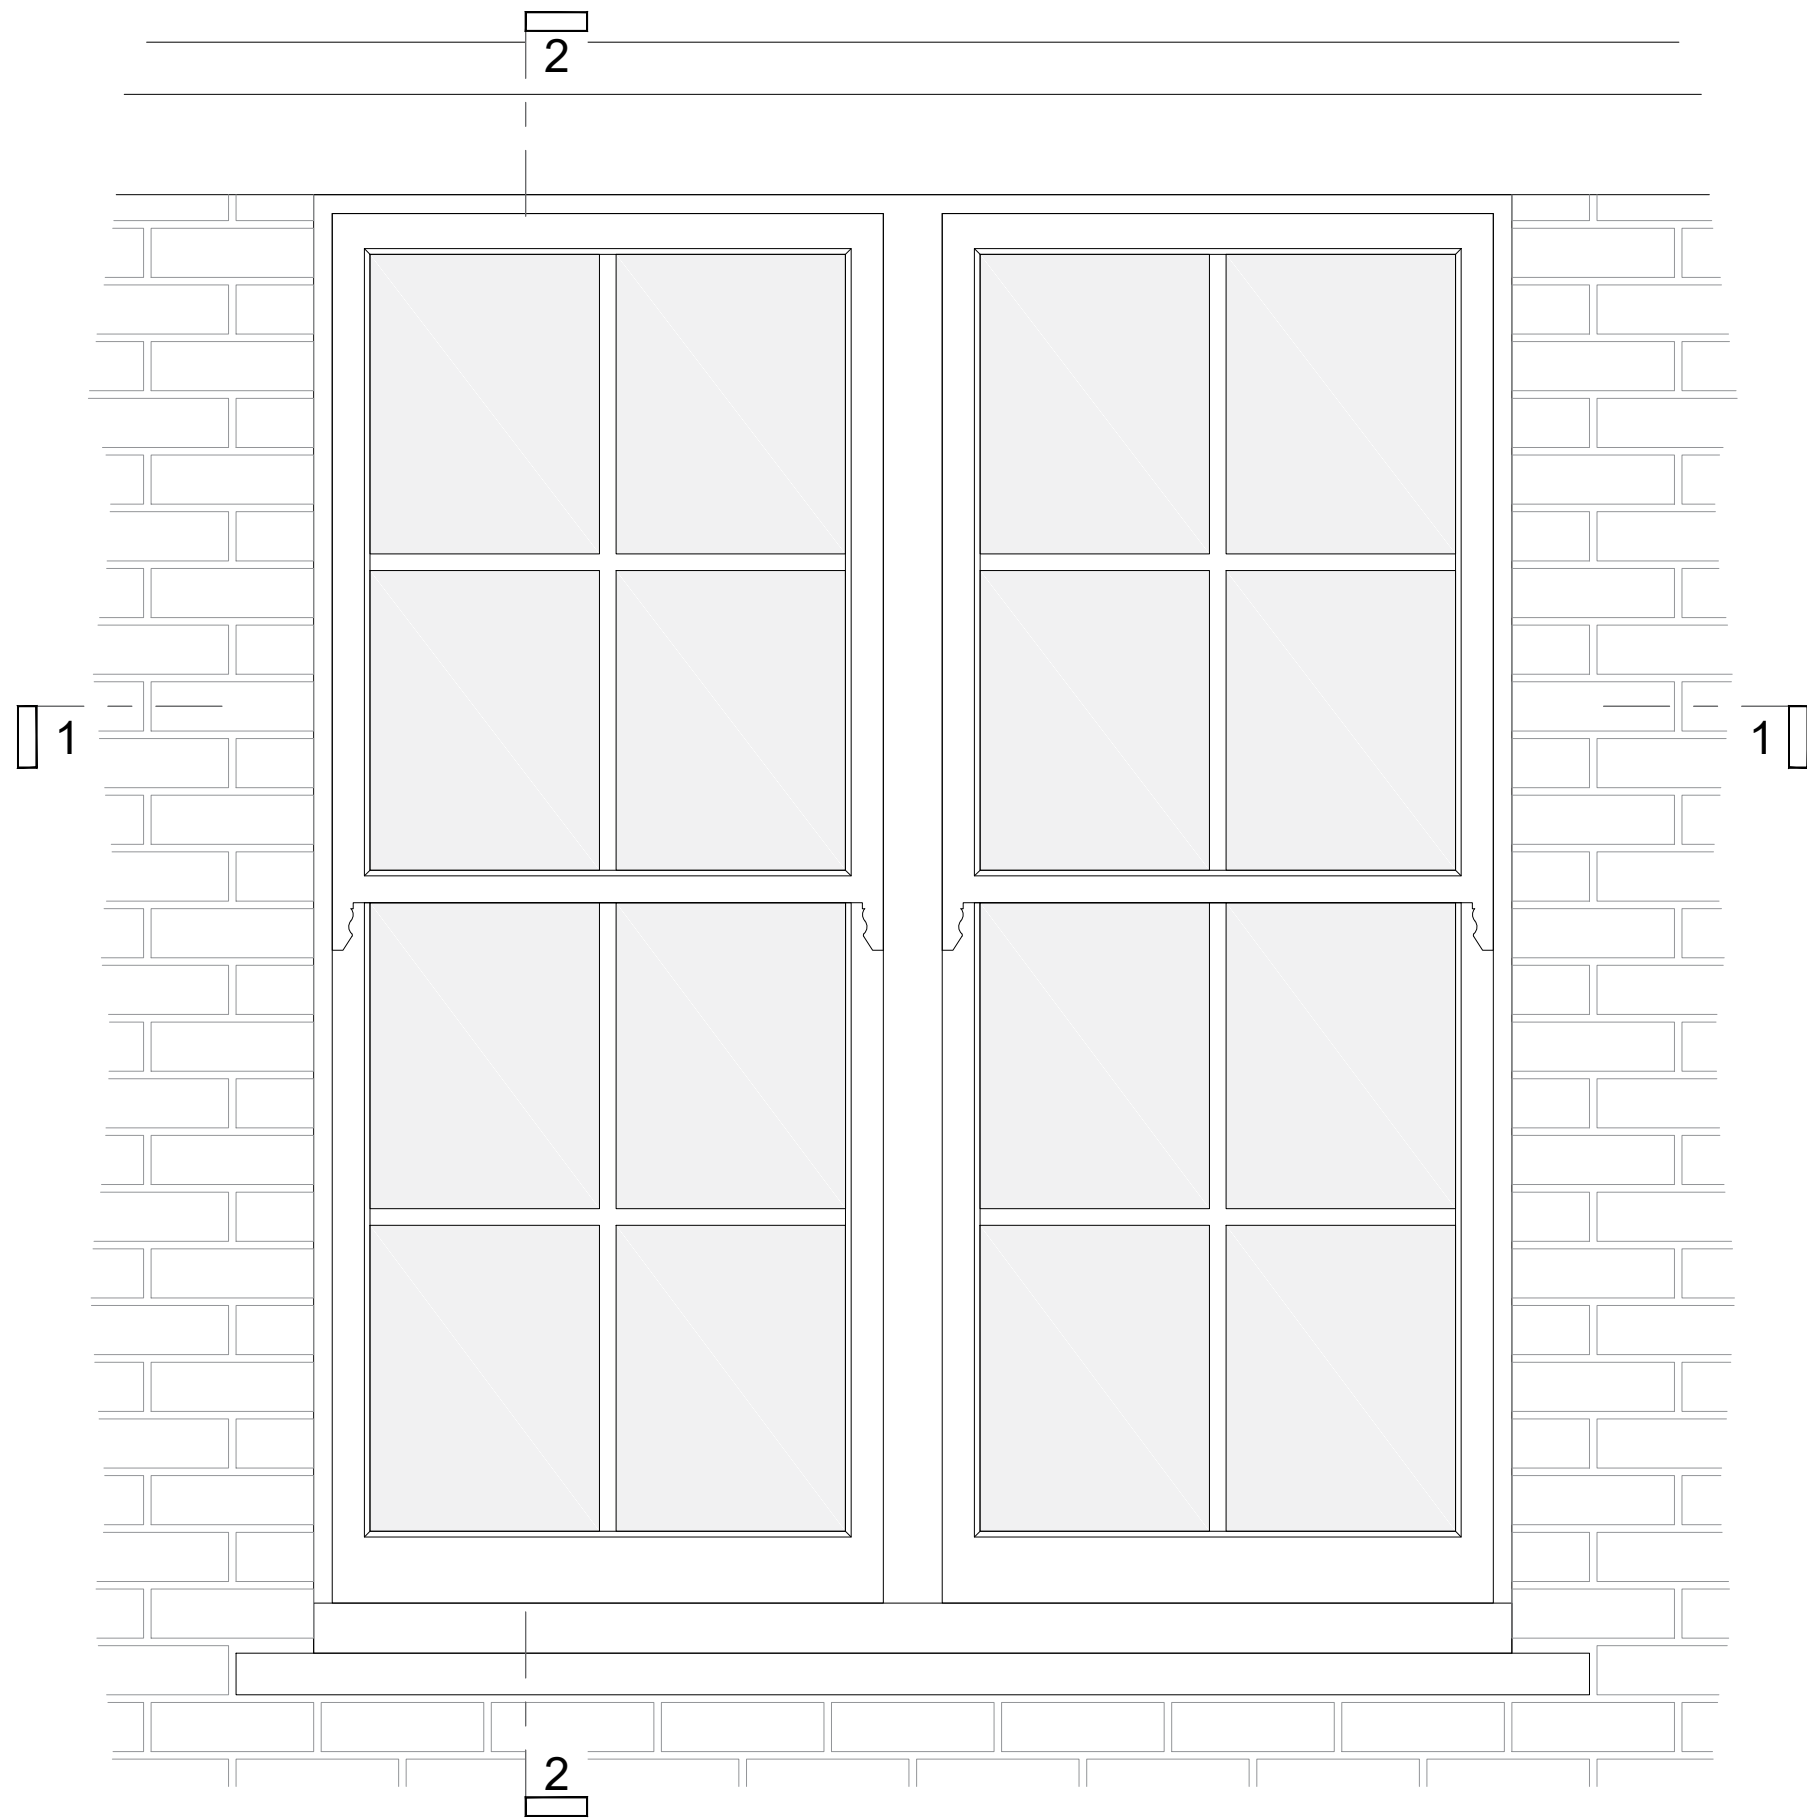

Proposed Window Type 1 Elevation
Scale 1:10

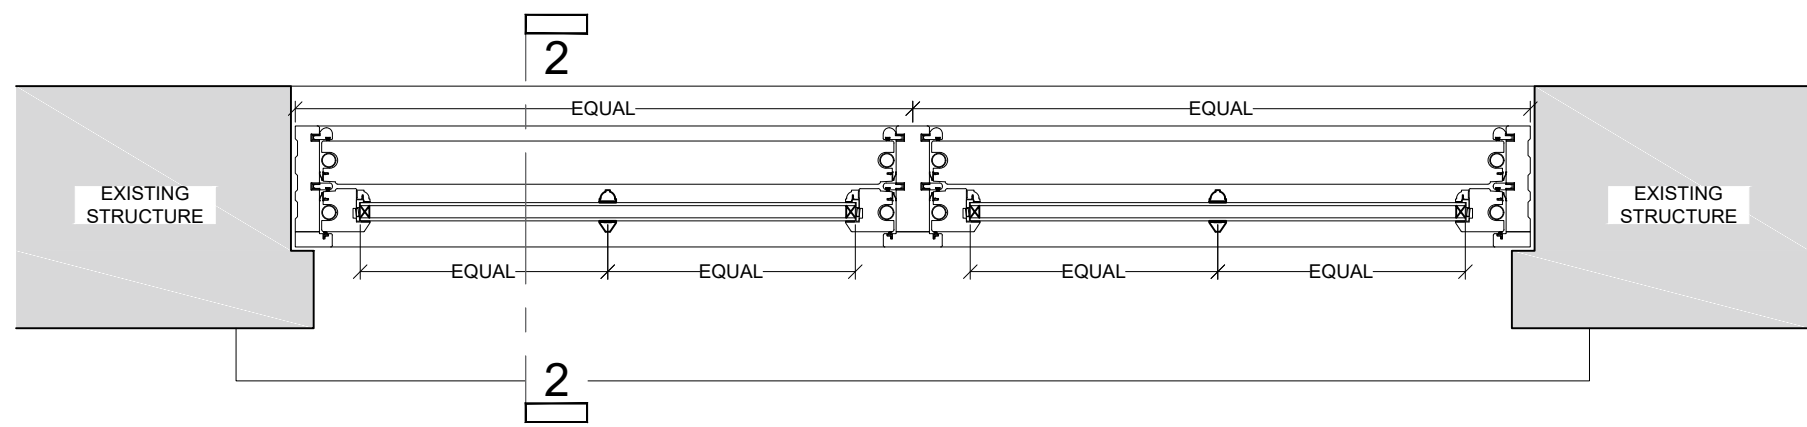


Proposed Window Type 1 Section 1
Scale 1:10

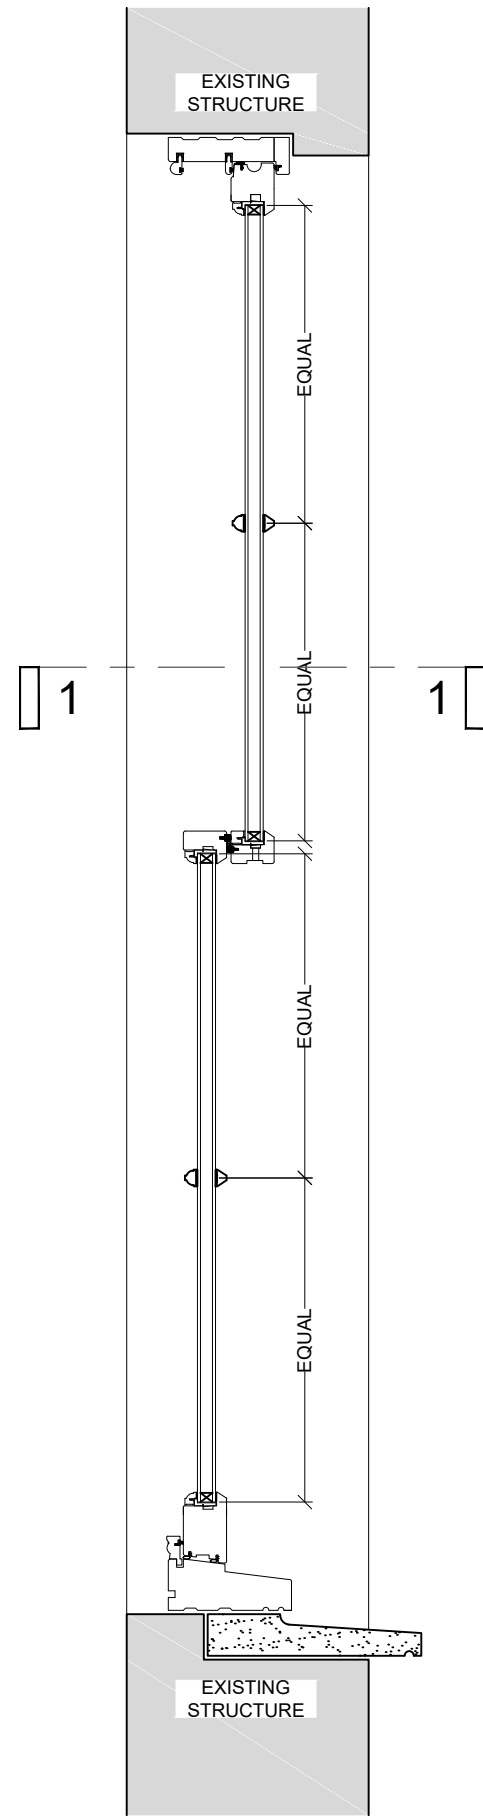


Proposed Window Type 1
Section 2
Scale 1:10


Window EWT01
Timber Sash

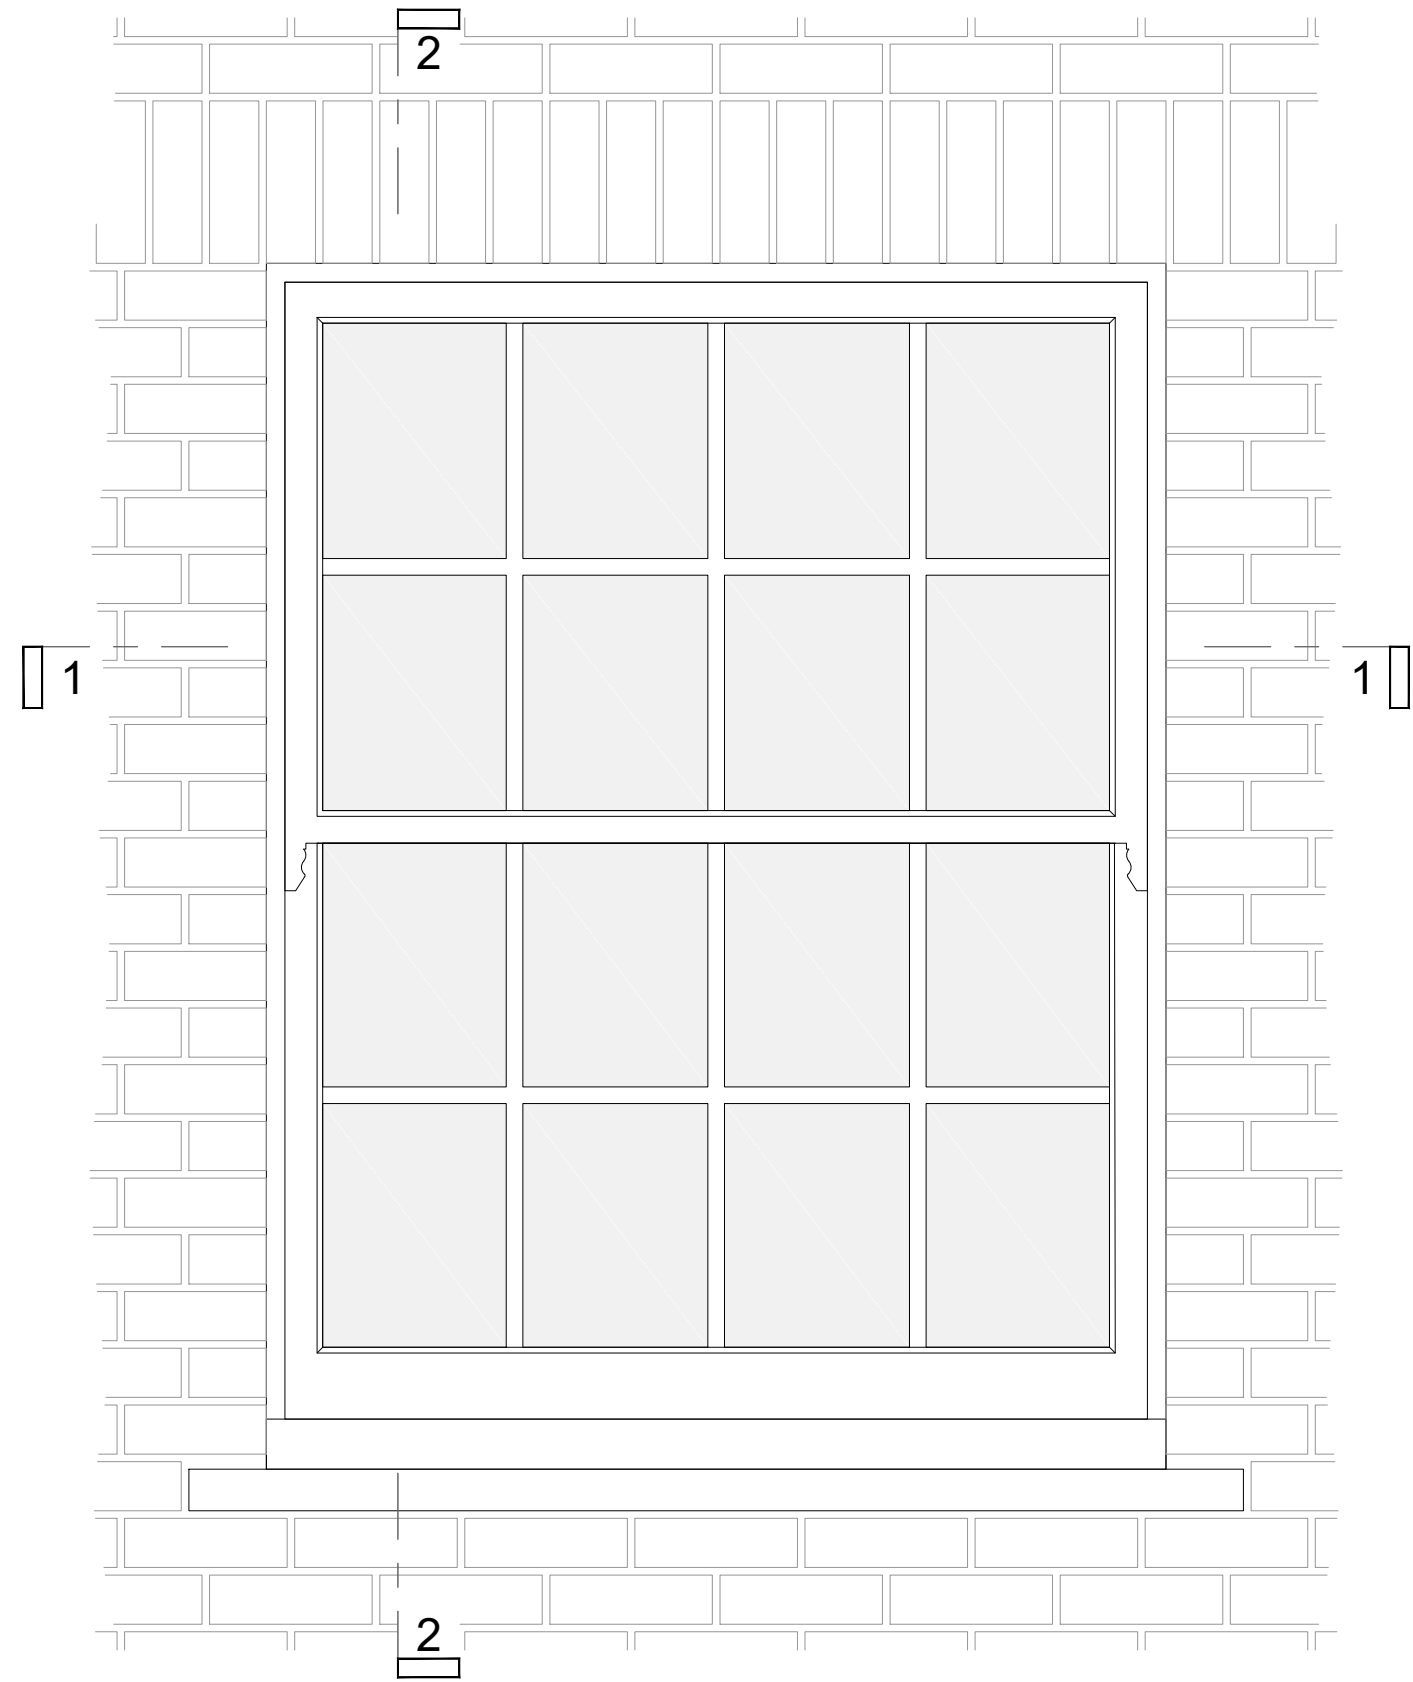

Proposed Window Type 2 Elevation
Scale 1:10

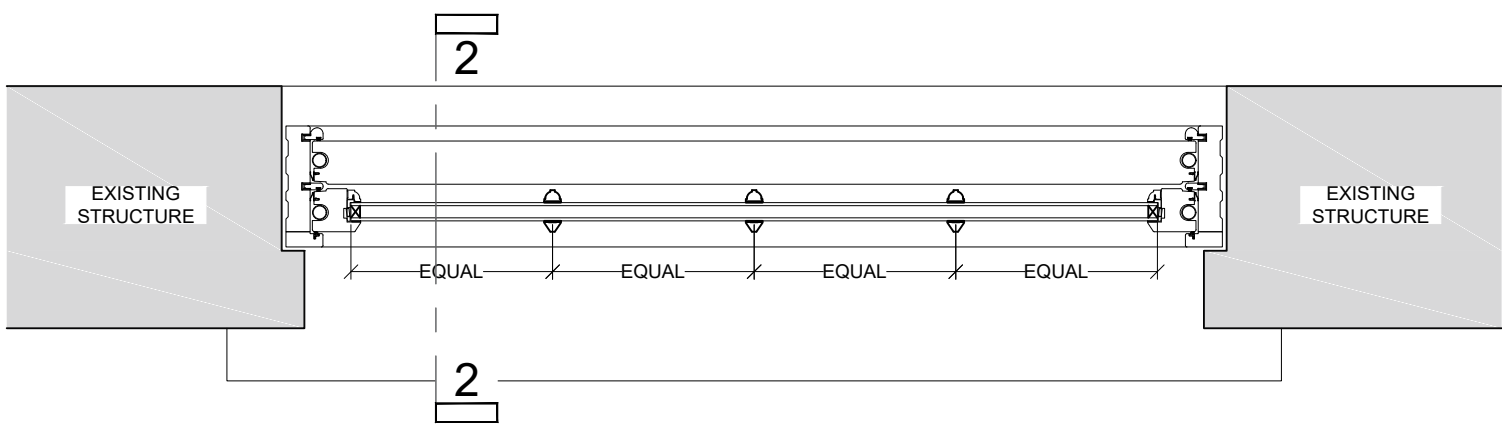

Proposed Window Type 2 Section 1
Scale 1:10

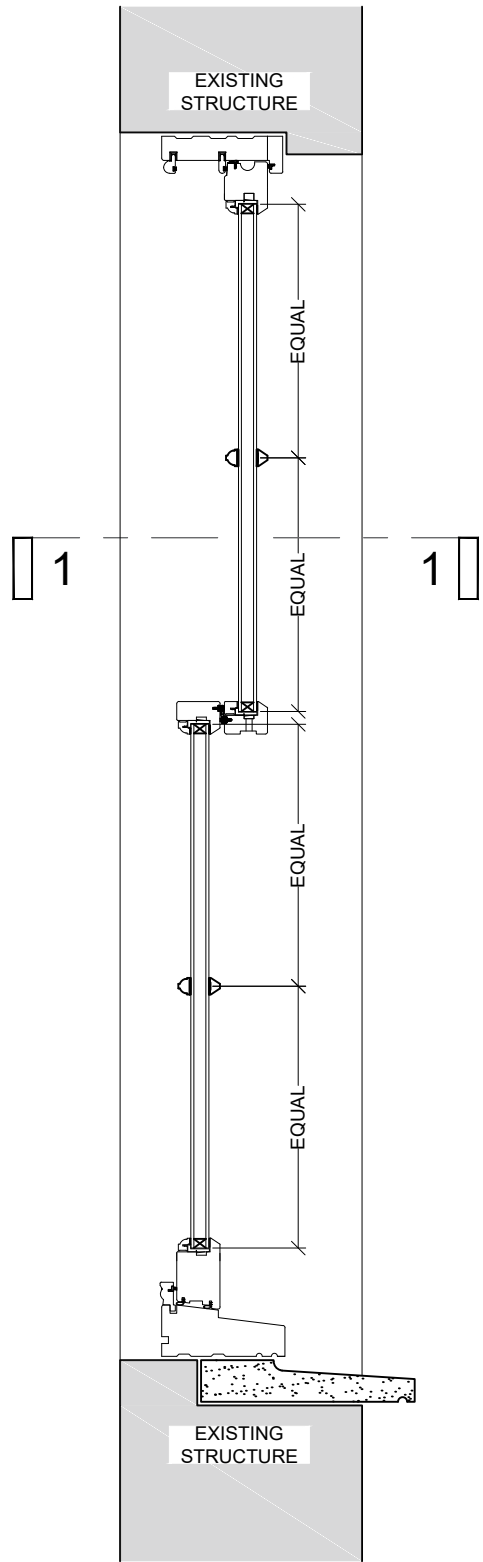

Proposed Window Type 2
Section 2
Scale 1:10

Window EWT02
Timber Sash

Revisions :

A 22/01/2023 Type marks added

☐ PRELIMINARY	☒ PLANNING
☐ COMMENTS	☐ BUILDING CONTROL
☐ INFORMATION	☐ WELSH WATER

PROJECT
Proposed Renovation,
120/121 High Street,
Merthyr Tydfil

TITLE
Proposed Windows Information

SCALE
as indicated @ A1

PROJECT NUMBER	DRAWN **
----------------	-------------

DATE Jan 2023	CHECKED **
------------------	---------------

DRAWING NUMBER PL11	REVISION A
------------------------	---------------

Robert Coles

4B Castle Parade
Usk
NP15 1AA
TELEPHONE 01291 673535
e mail : bobcolesarchitect@btinternet.com

studio
4b
ARCHITECT