




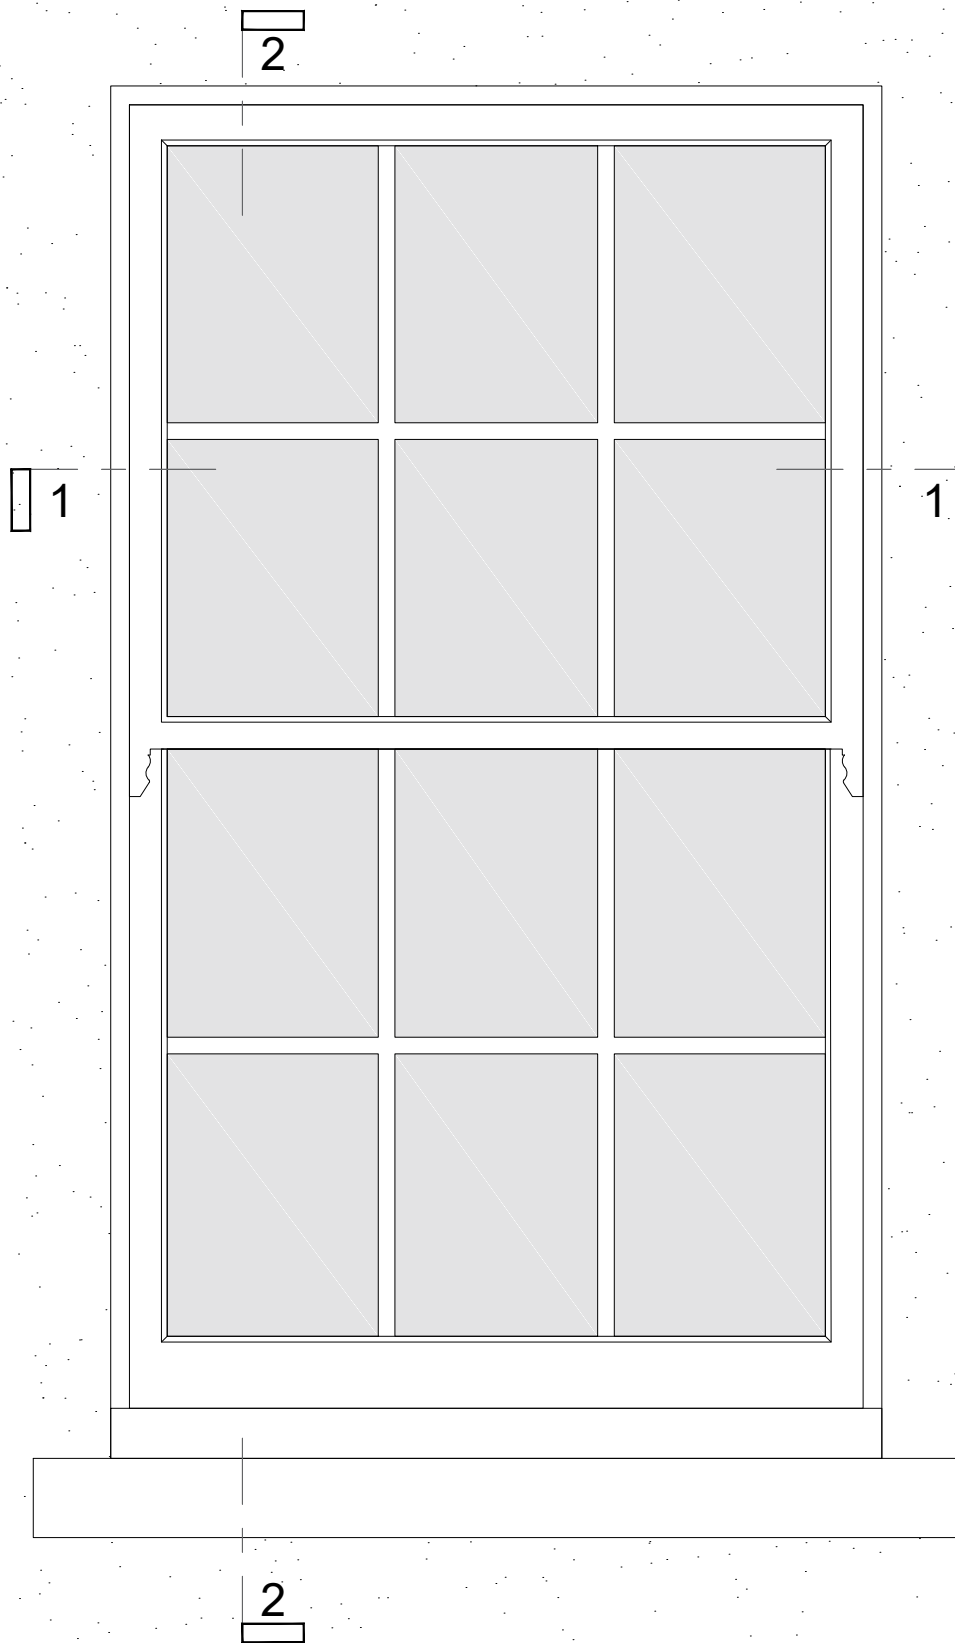

Proposed Window Type 3 Elevation
Scale 1:10

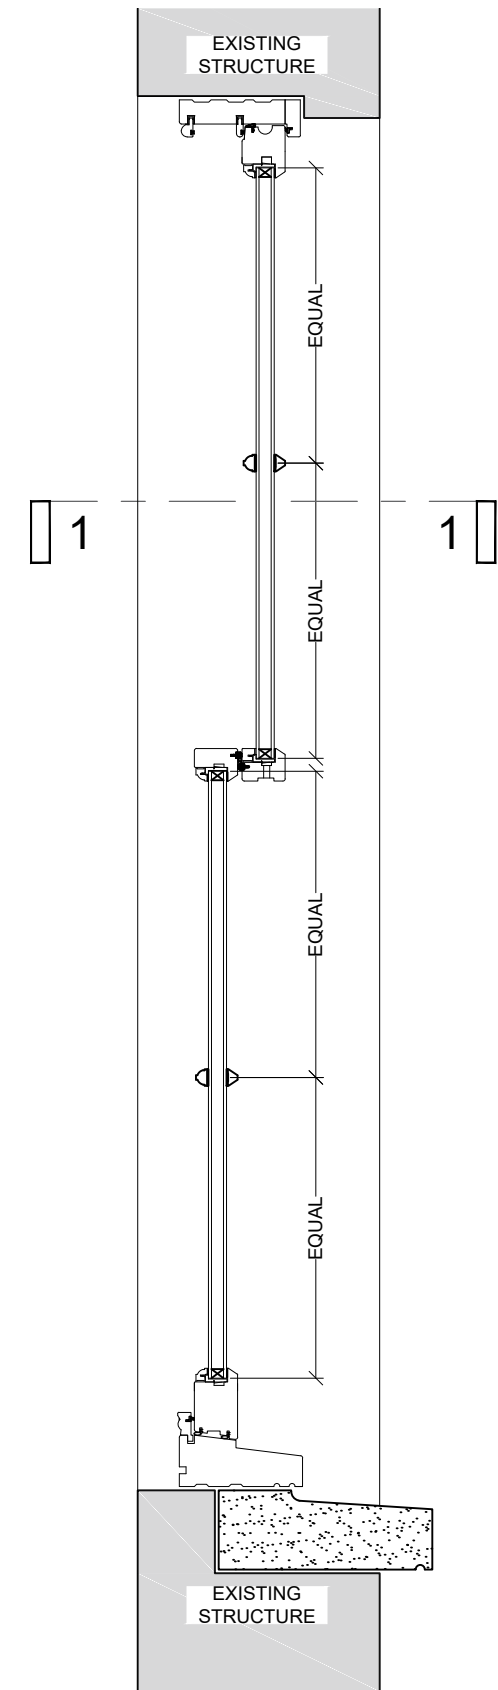


Proposed Window Type 3
Section 2
Scale 1:10

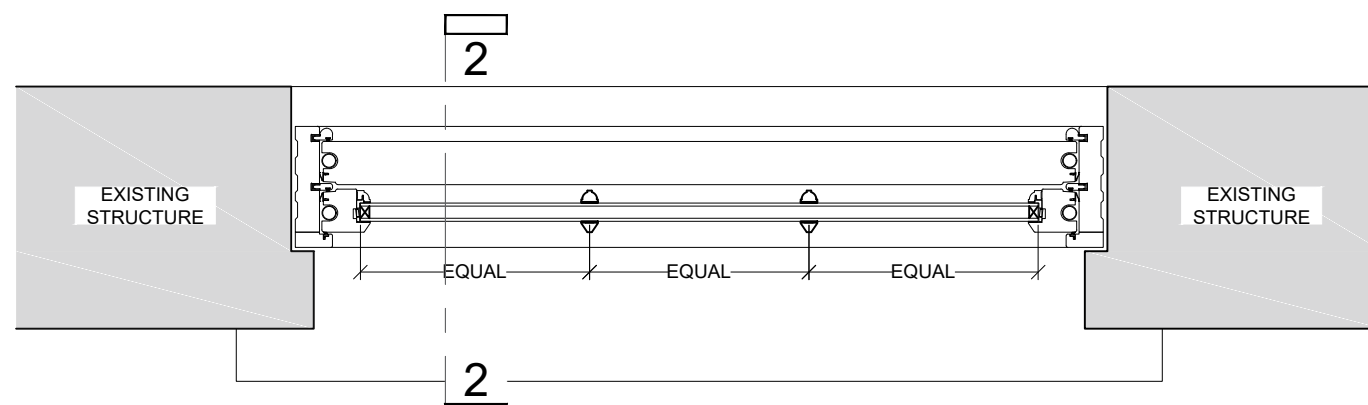


Proposed Window Type 3 Section 1
Scale 1:10


Window EWT03 Timber Sash

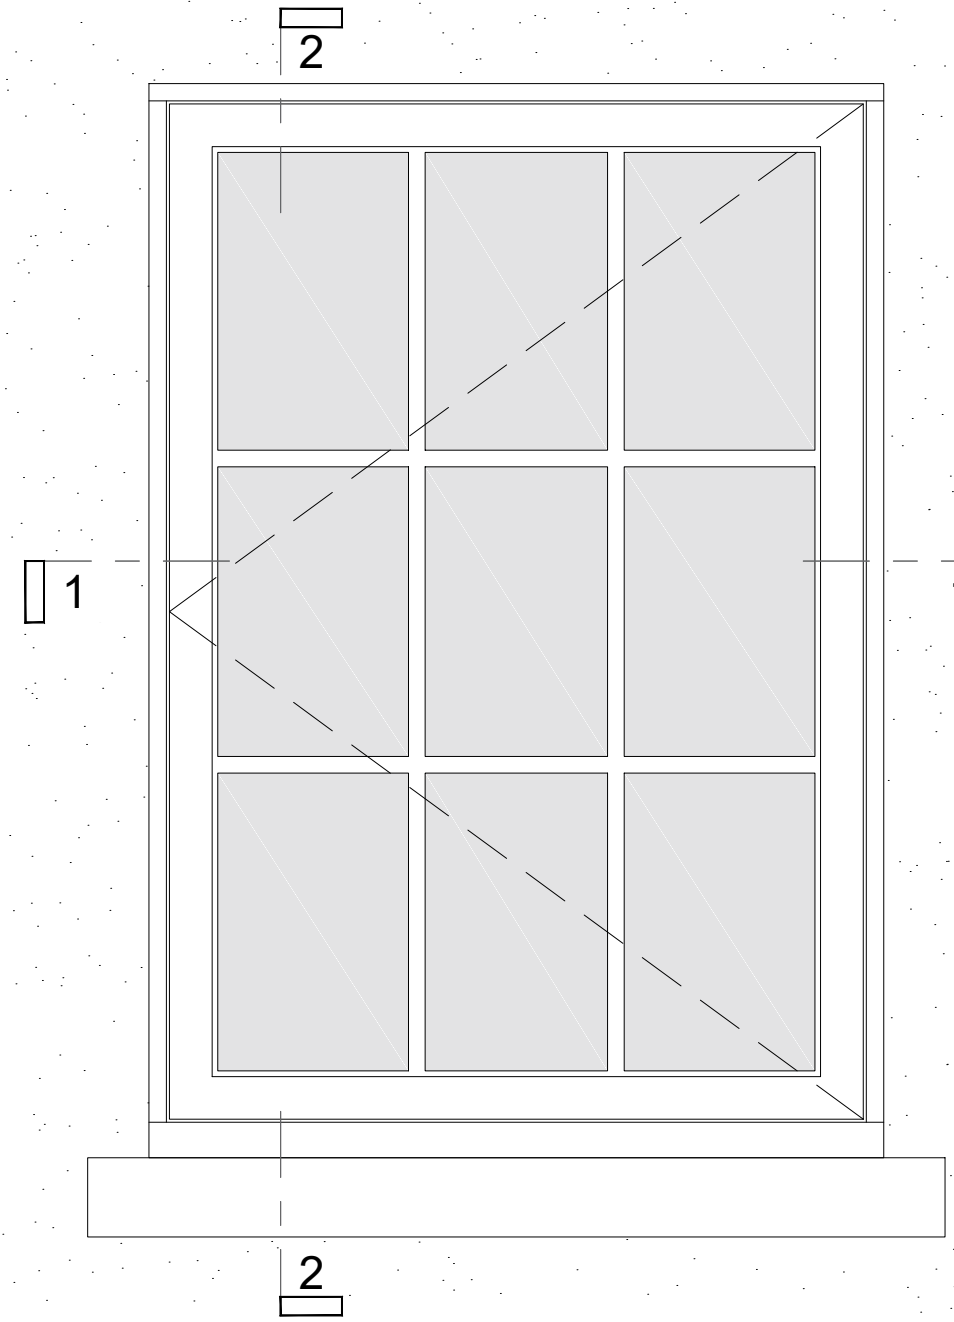

Proposed Window Type 4 Elevation
Scale 1:10

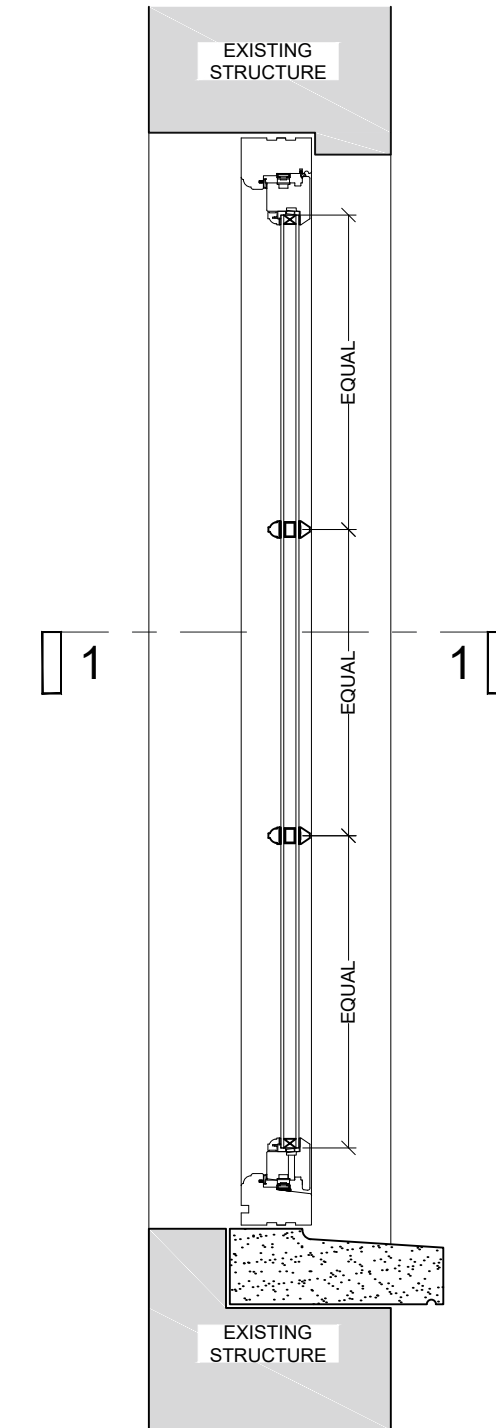


Proposed Window Type 4
Section 2
Scale 1:10

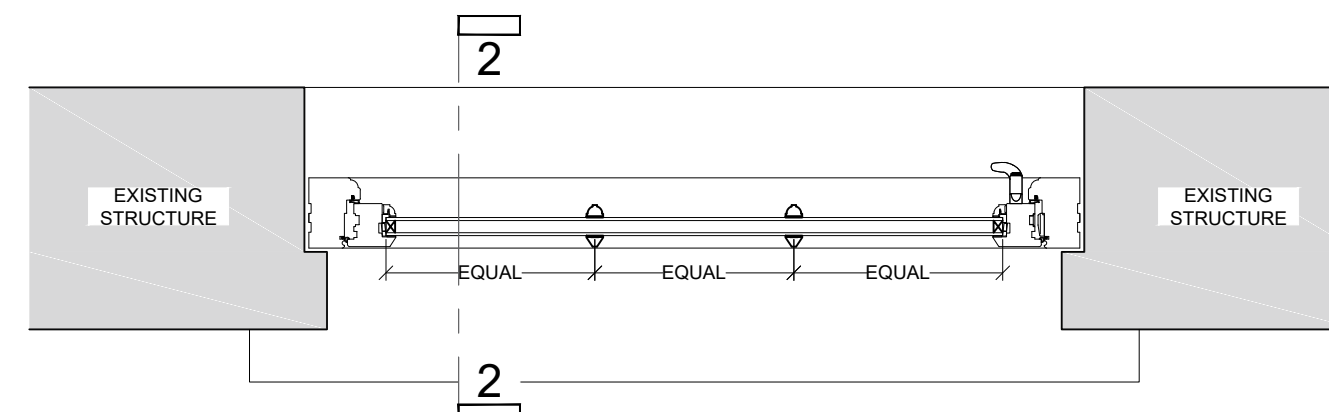


Proposed Window Type 4 Section 1
Scale 1:10


Window EWT04 Timber Casement

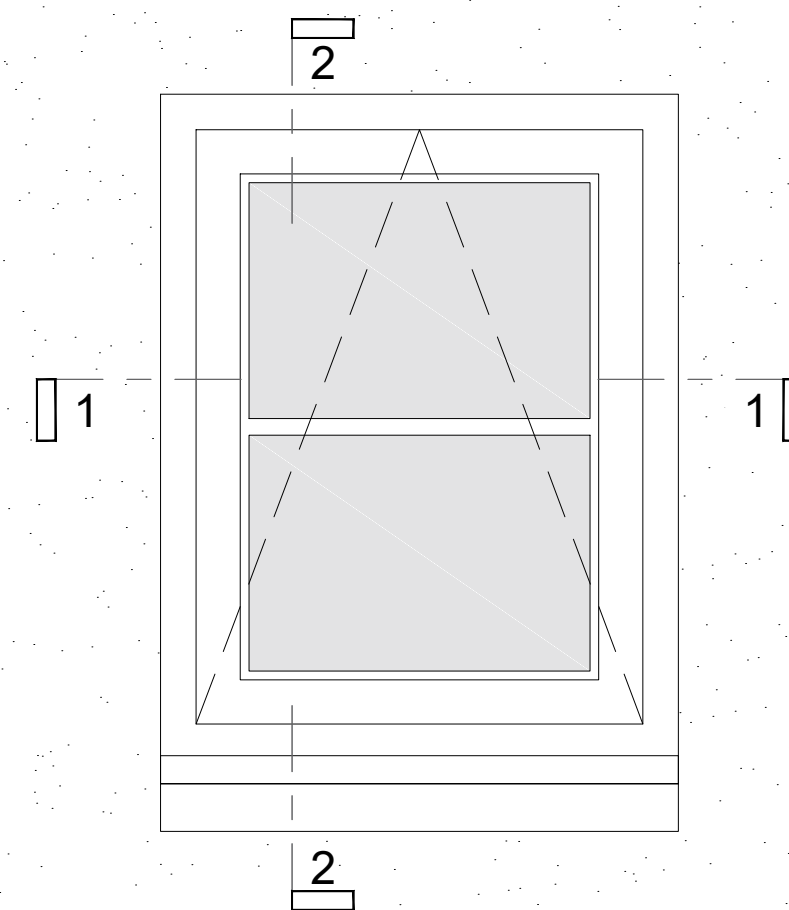

Proposed Window Type 5 Elevation
Scale 1:10

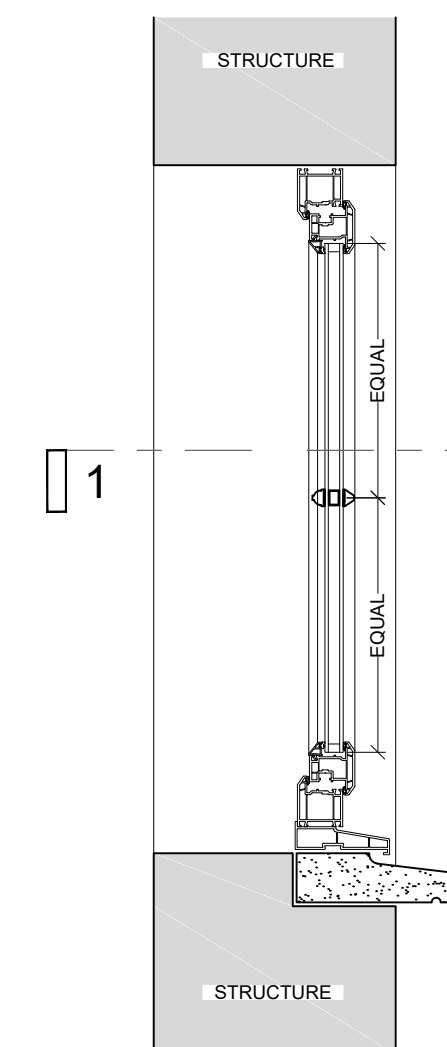

Proposed Window Type 5
Section 2
Scale 1:10

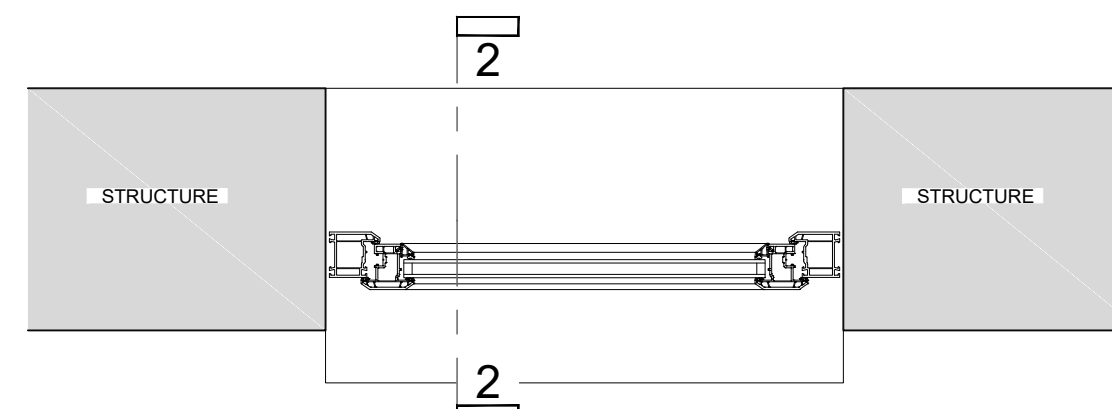

Proposed Window Type 5 Section 1
Scale 1:10

Window EWT05 UPVC Casement

Revisions :	
** as proposed	
☐ PRELIMINARY	☒ PLANNING
☐ COMMENTS	☐ BUILDING CONTROL
☐ INFORMATION	☐ WELSH WATER
PROJECT Proposed Renovation, 120/121 High Street, Merthyr Tydfil	
TITLE Proposed Windows Information	
SCALE as indicated @ A1	
PROJECT NUMBER	DRAWN **
DATE Jan 2023	CHECKED **
DRAWING NUMBER PL12	REVISION **

Robert Coles

4B Castle Parade
Usk
NP15 1AA
TELEPHONE 01291 673535
e mail : bobcolesarchitect@btinternet.com

studio
4b
ARCHITECT