

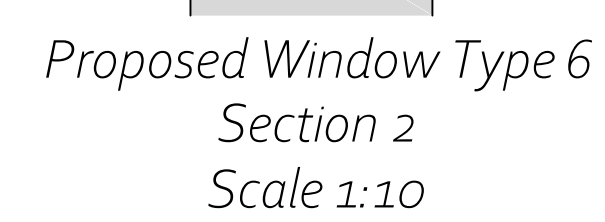
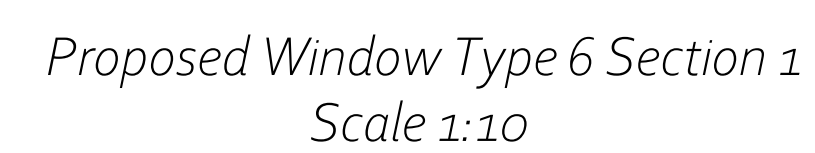
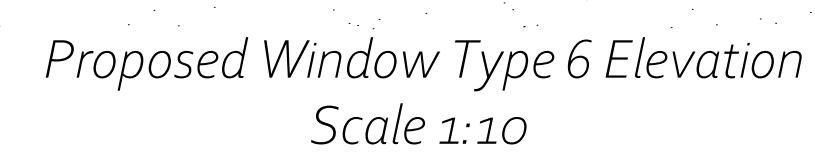
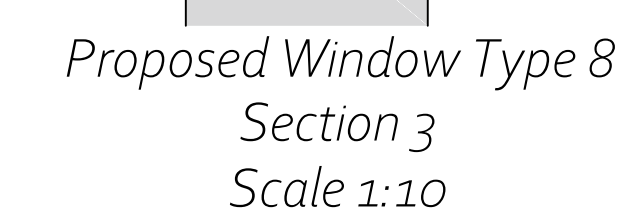
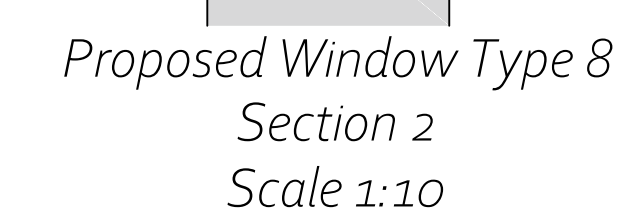


Window EWT07
UPVC Casement Window

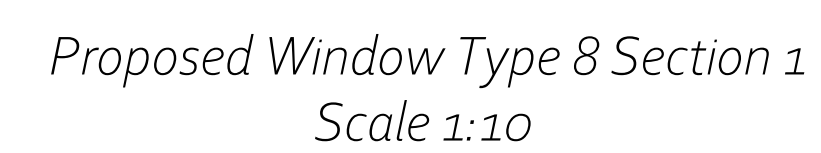

Window EWT06
Timber Casement

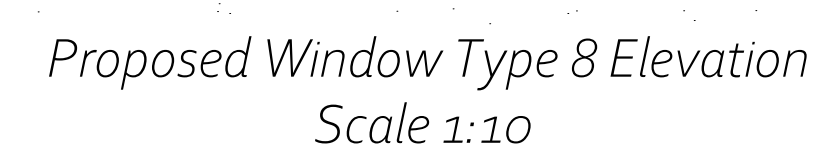

Window EWT08
UPVC Casement Window

Revisions : ***	
☐ PRELIMINARY ☐ COMMENTS ☐ INFORMATION	☒ PLANNING ☐ BUILDING CONTROL ☐ WELSH WATER
PROJECT Proposed Renovation, 120/121 High Street, Merthyr Tydfil	
TITLE Proposed Windows Information	
SCALE as indicated @ A1	
PROJECT NUMBER	DRAWN **
DATE Jan 2023	CHECKED **
DRAWING NUMBER PL13	REVISION **

Robert Coles

4B Castle Parade
Usk
NP15 1AA
TELEPHONE 01291 673535
e mail : bobcolesarchitect@btinternet.com

studio **4b**
ARCHITECT