
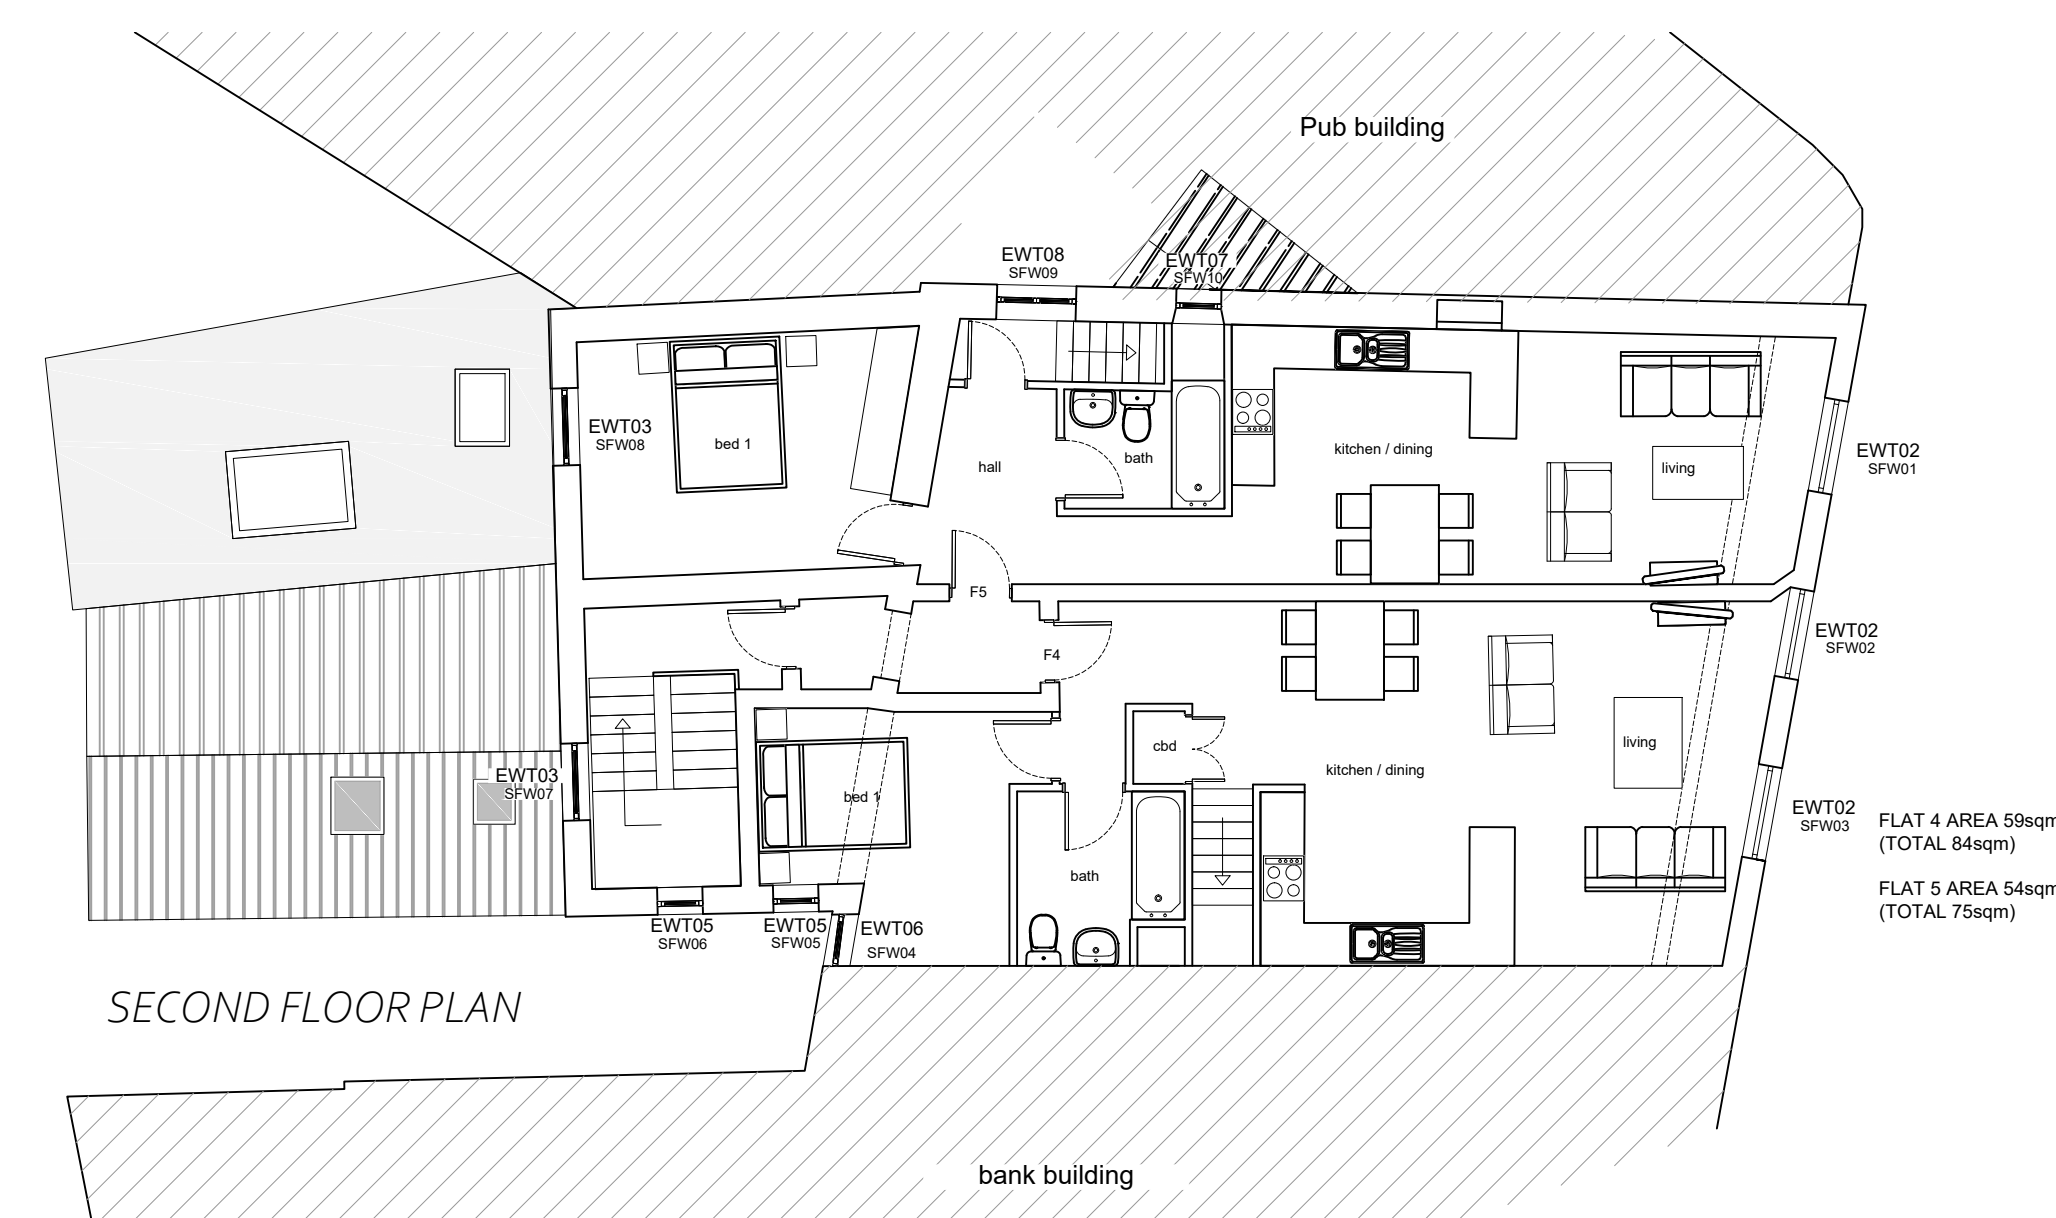
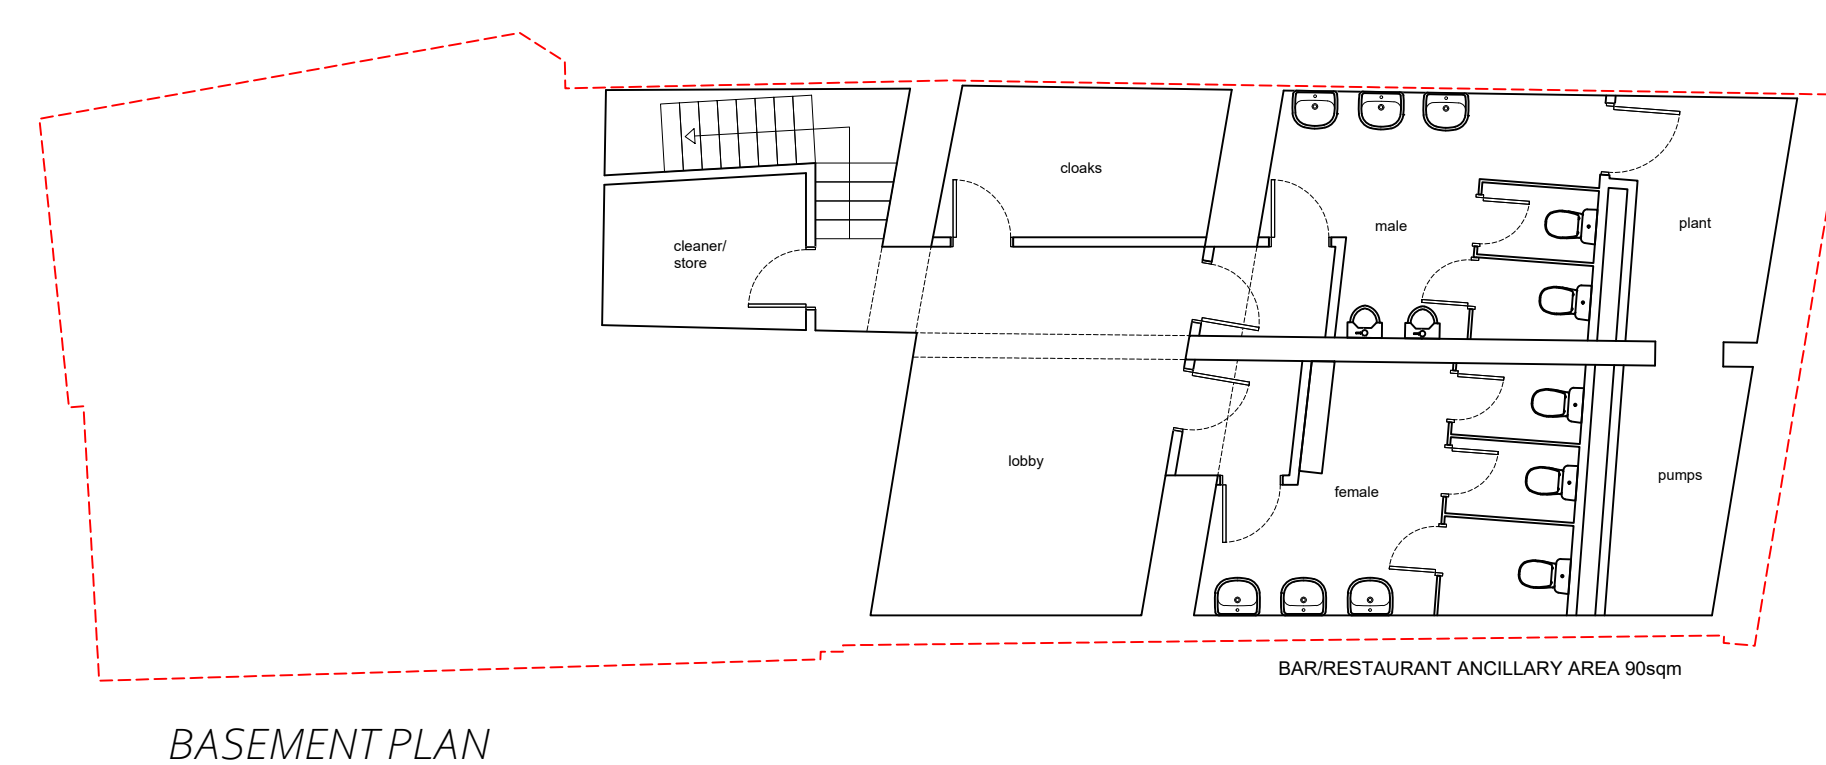
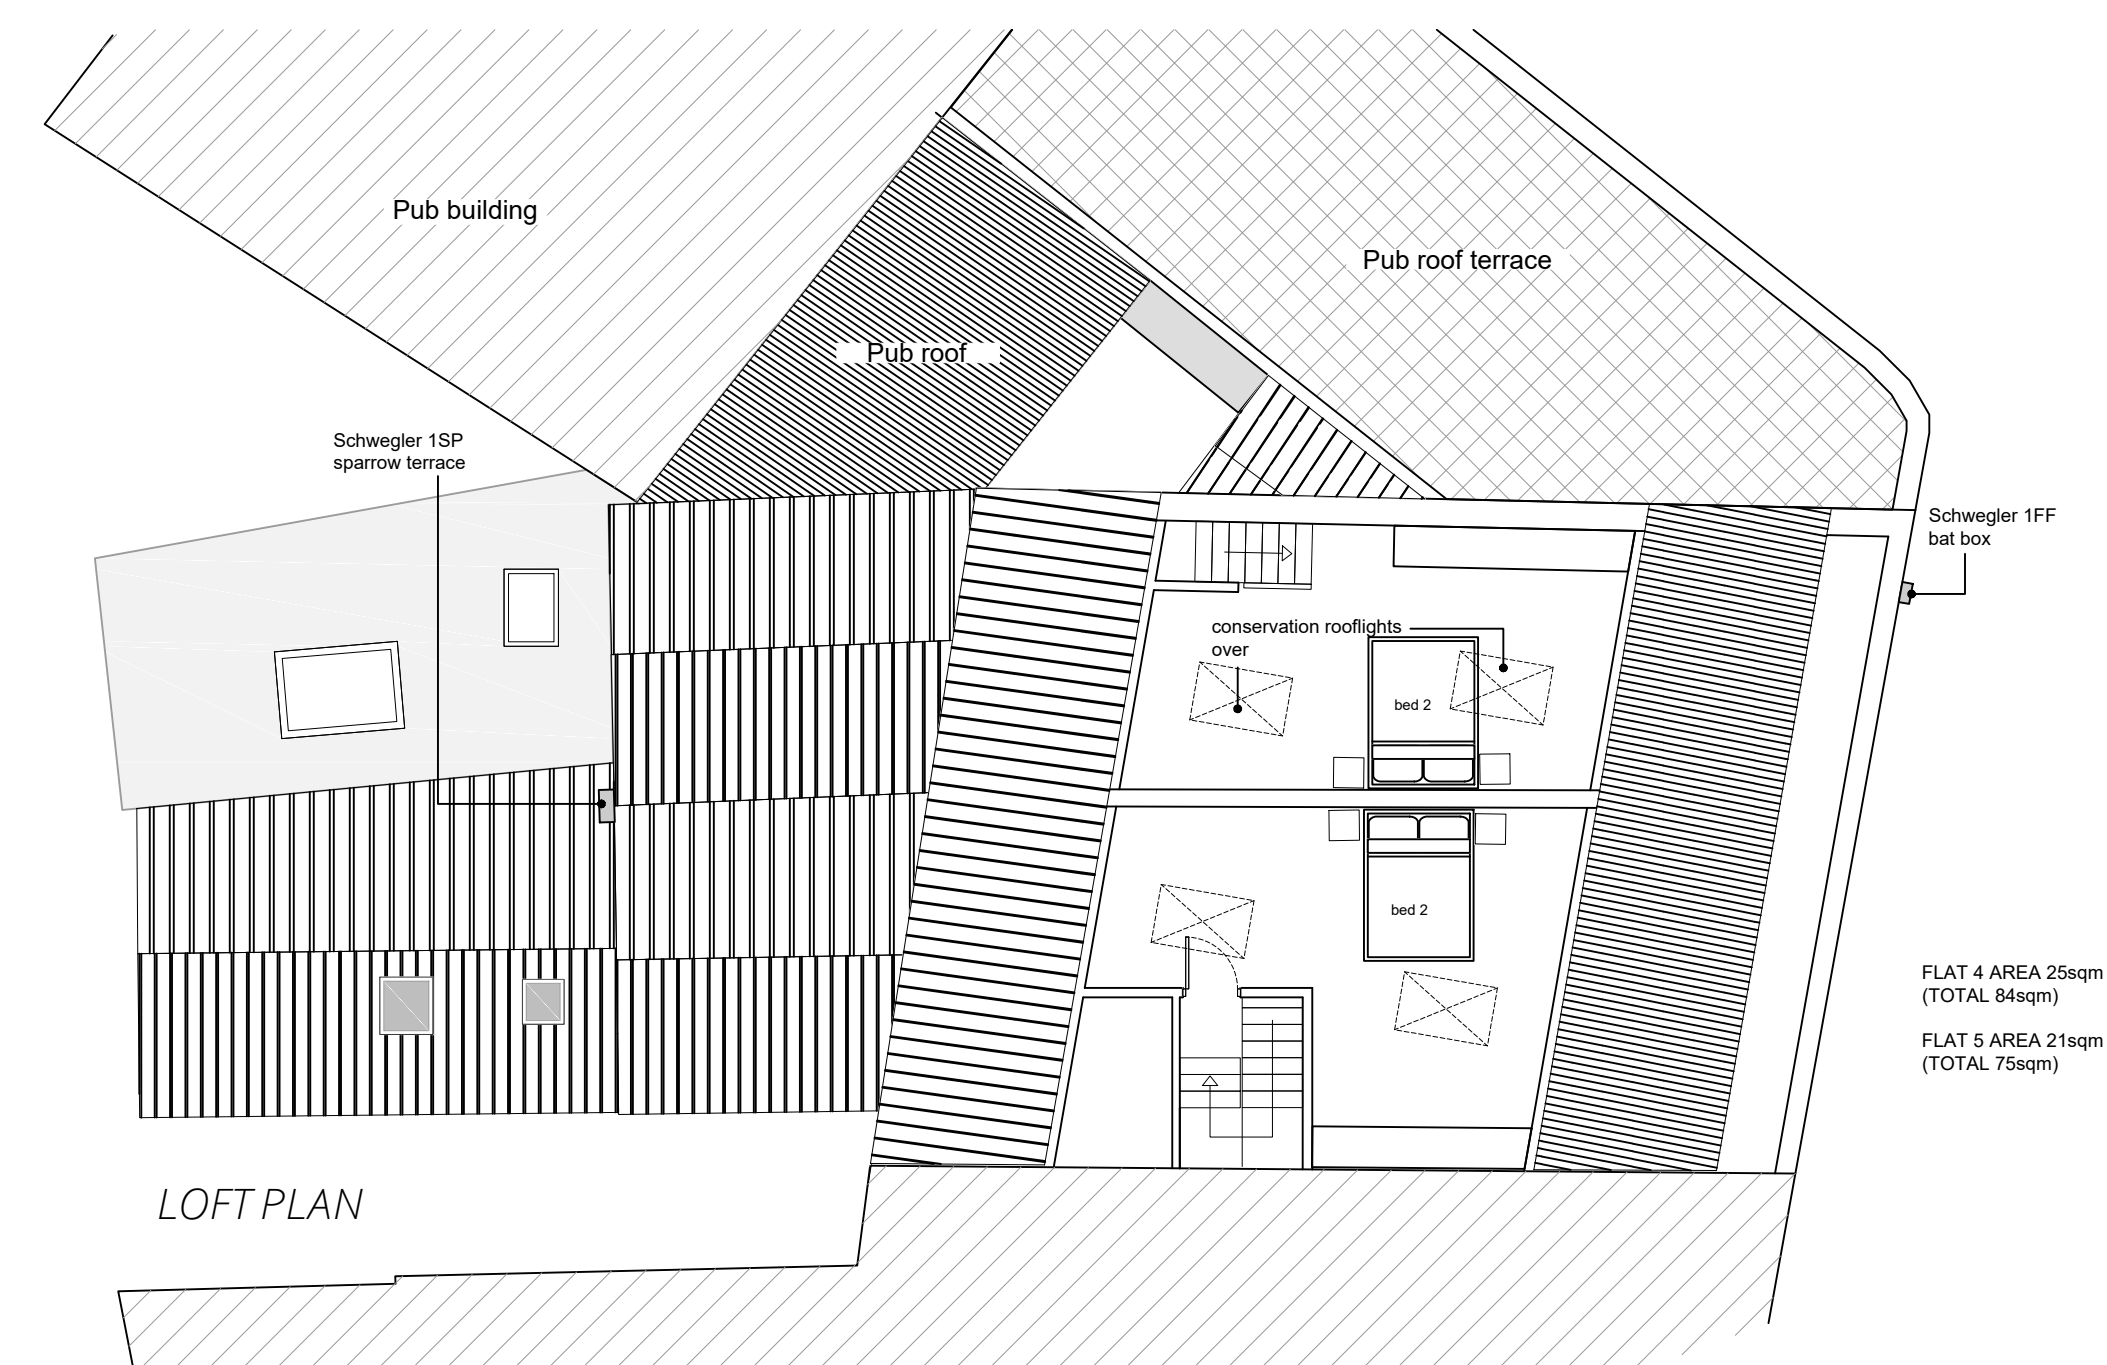
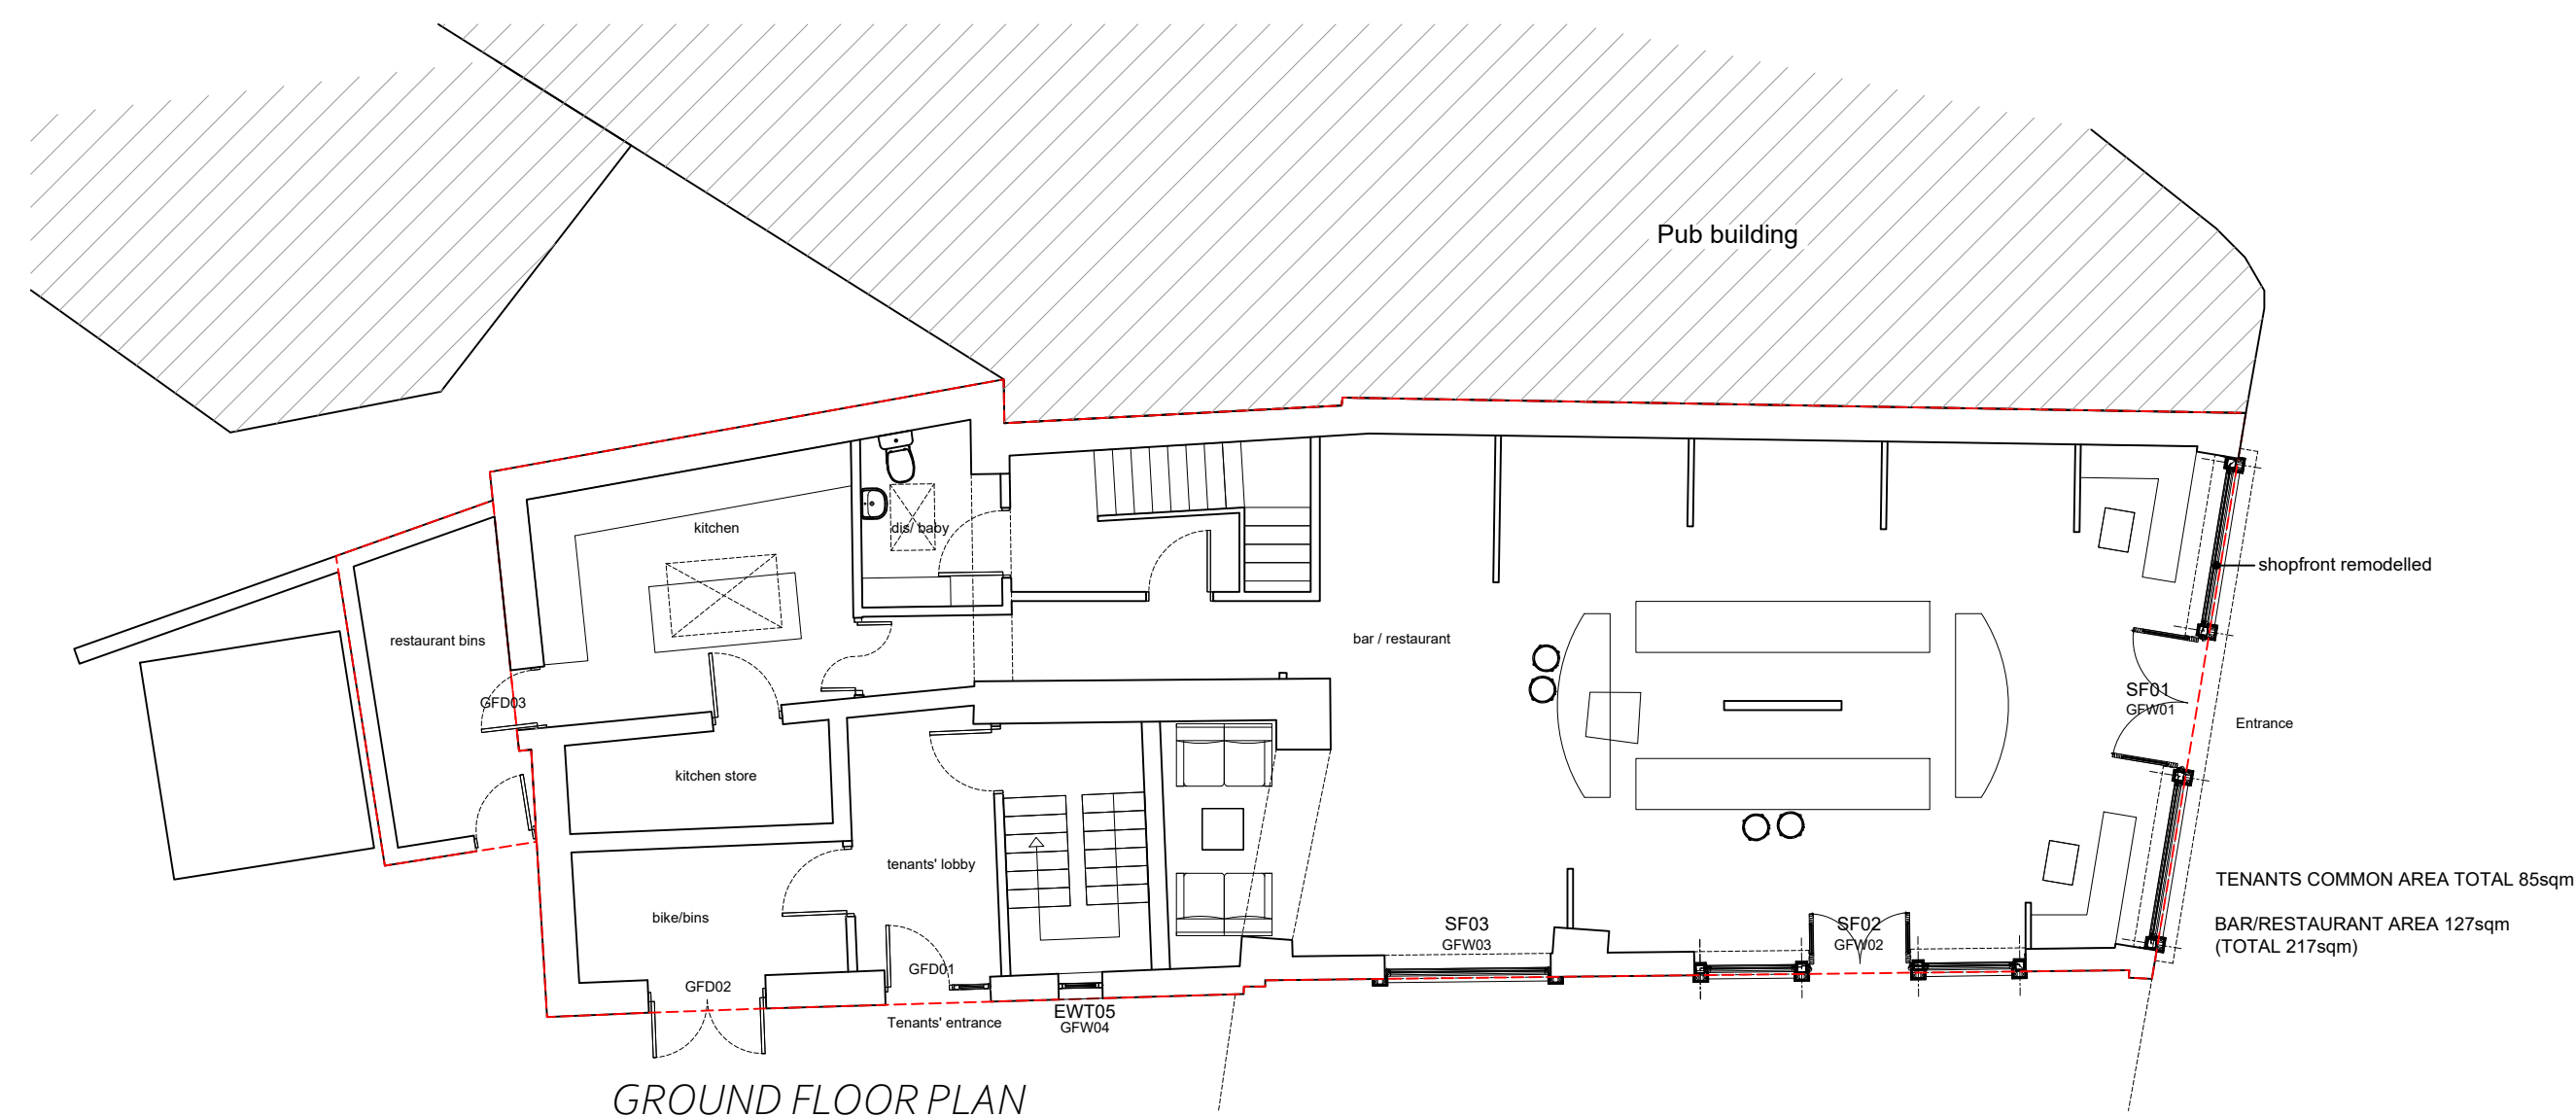
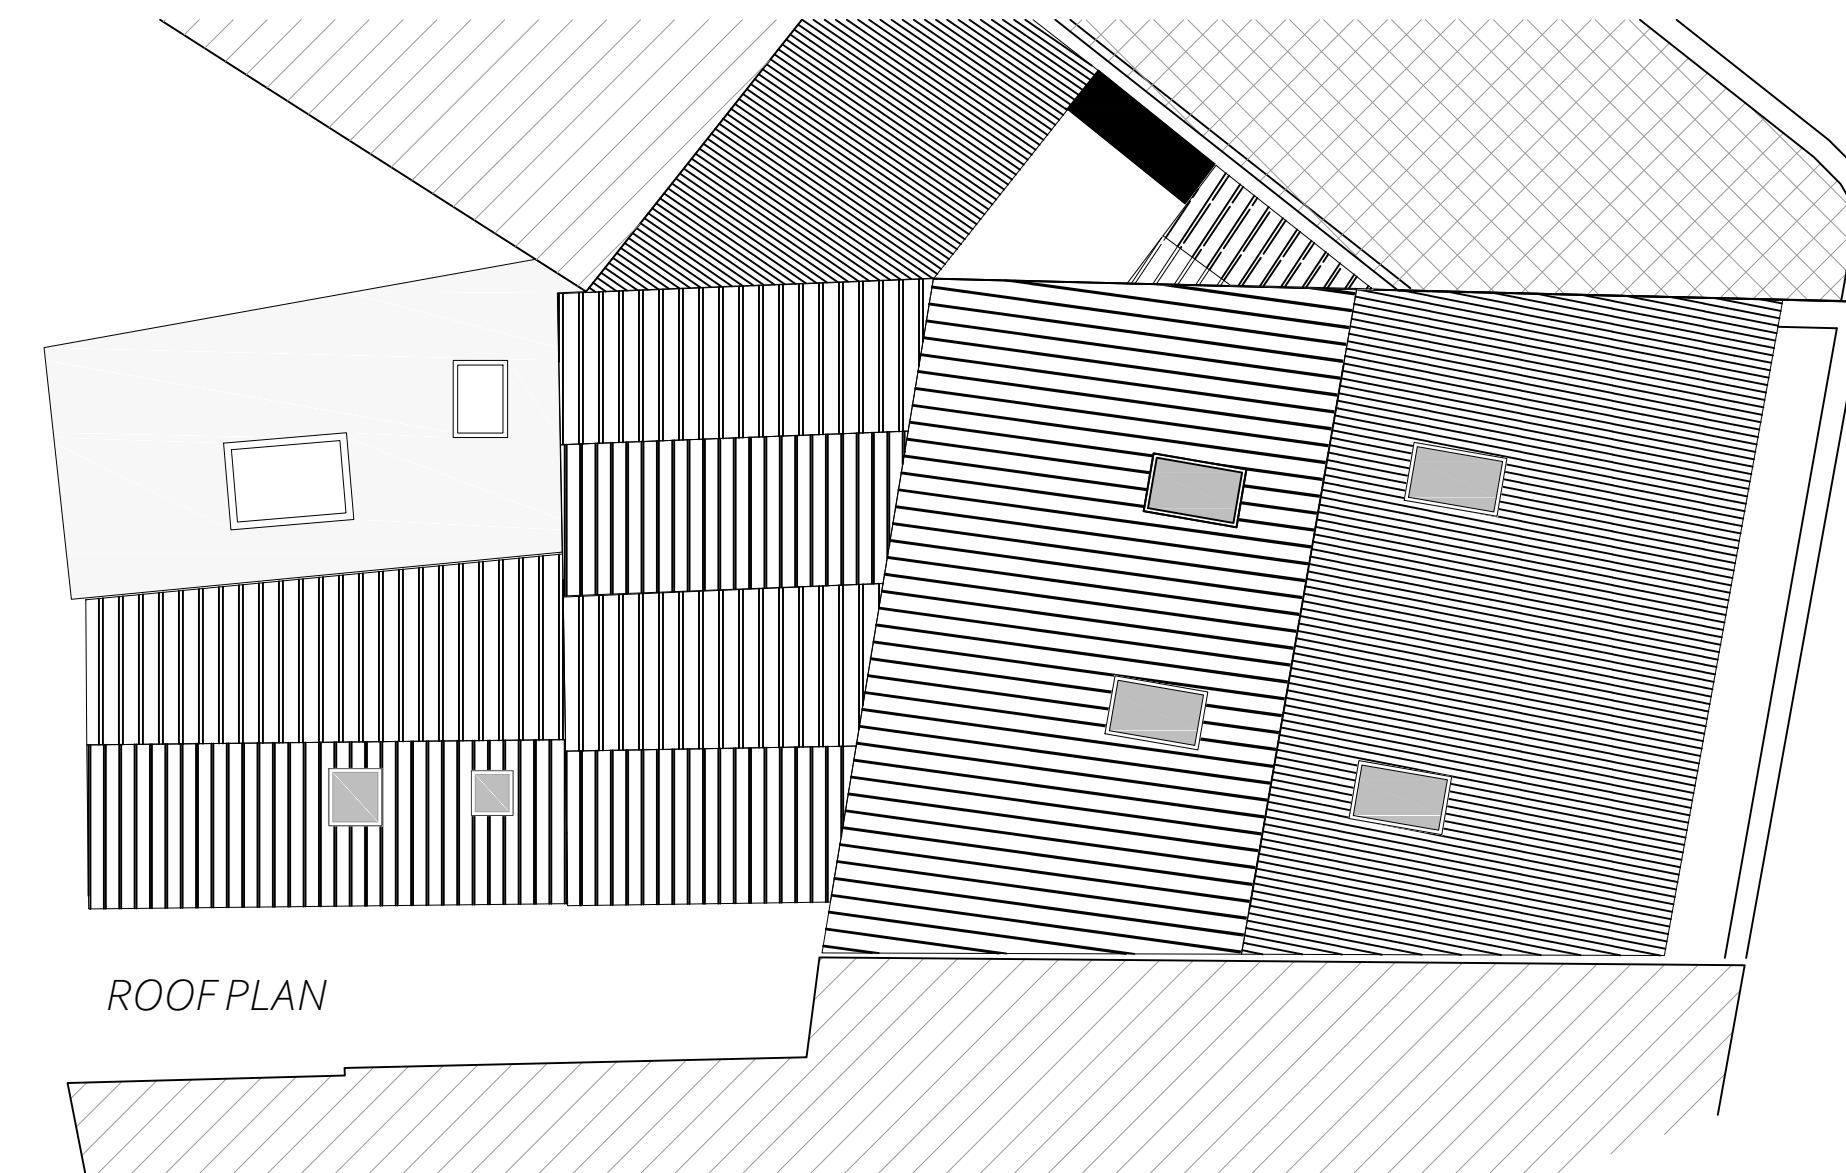


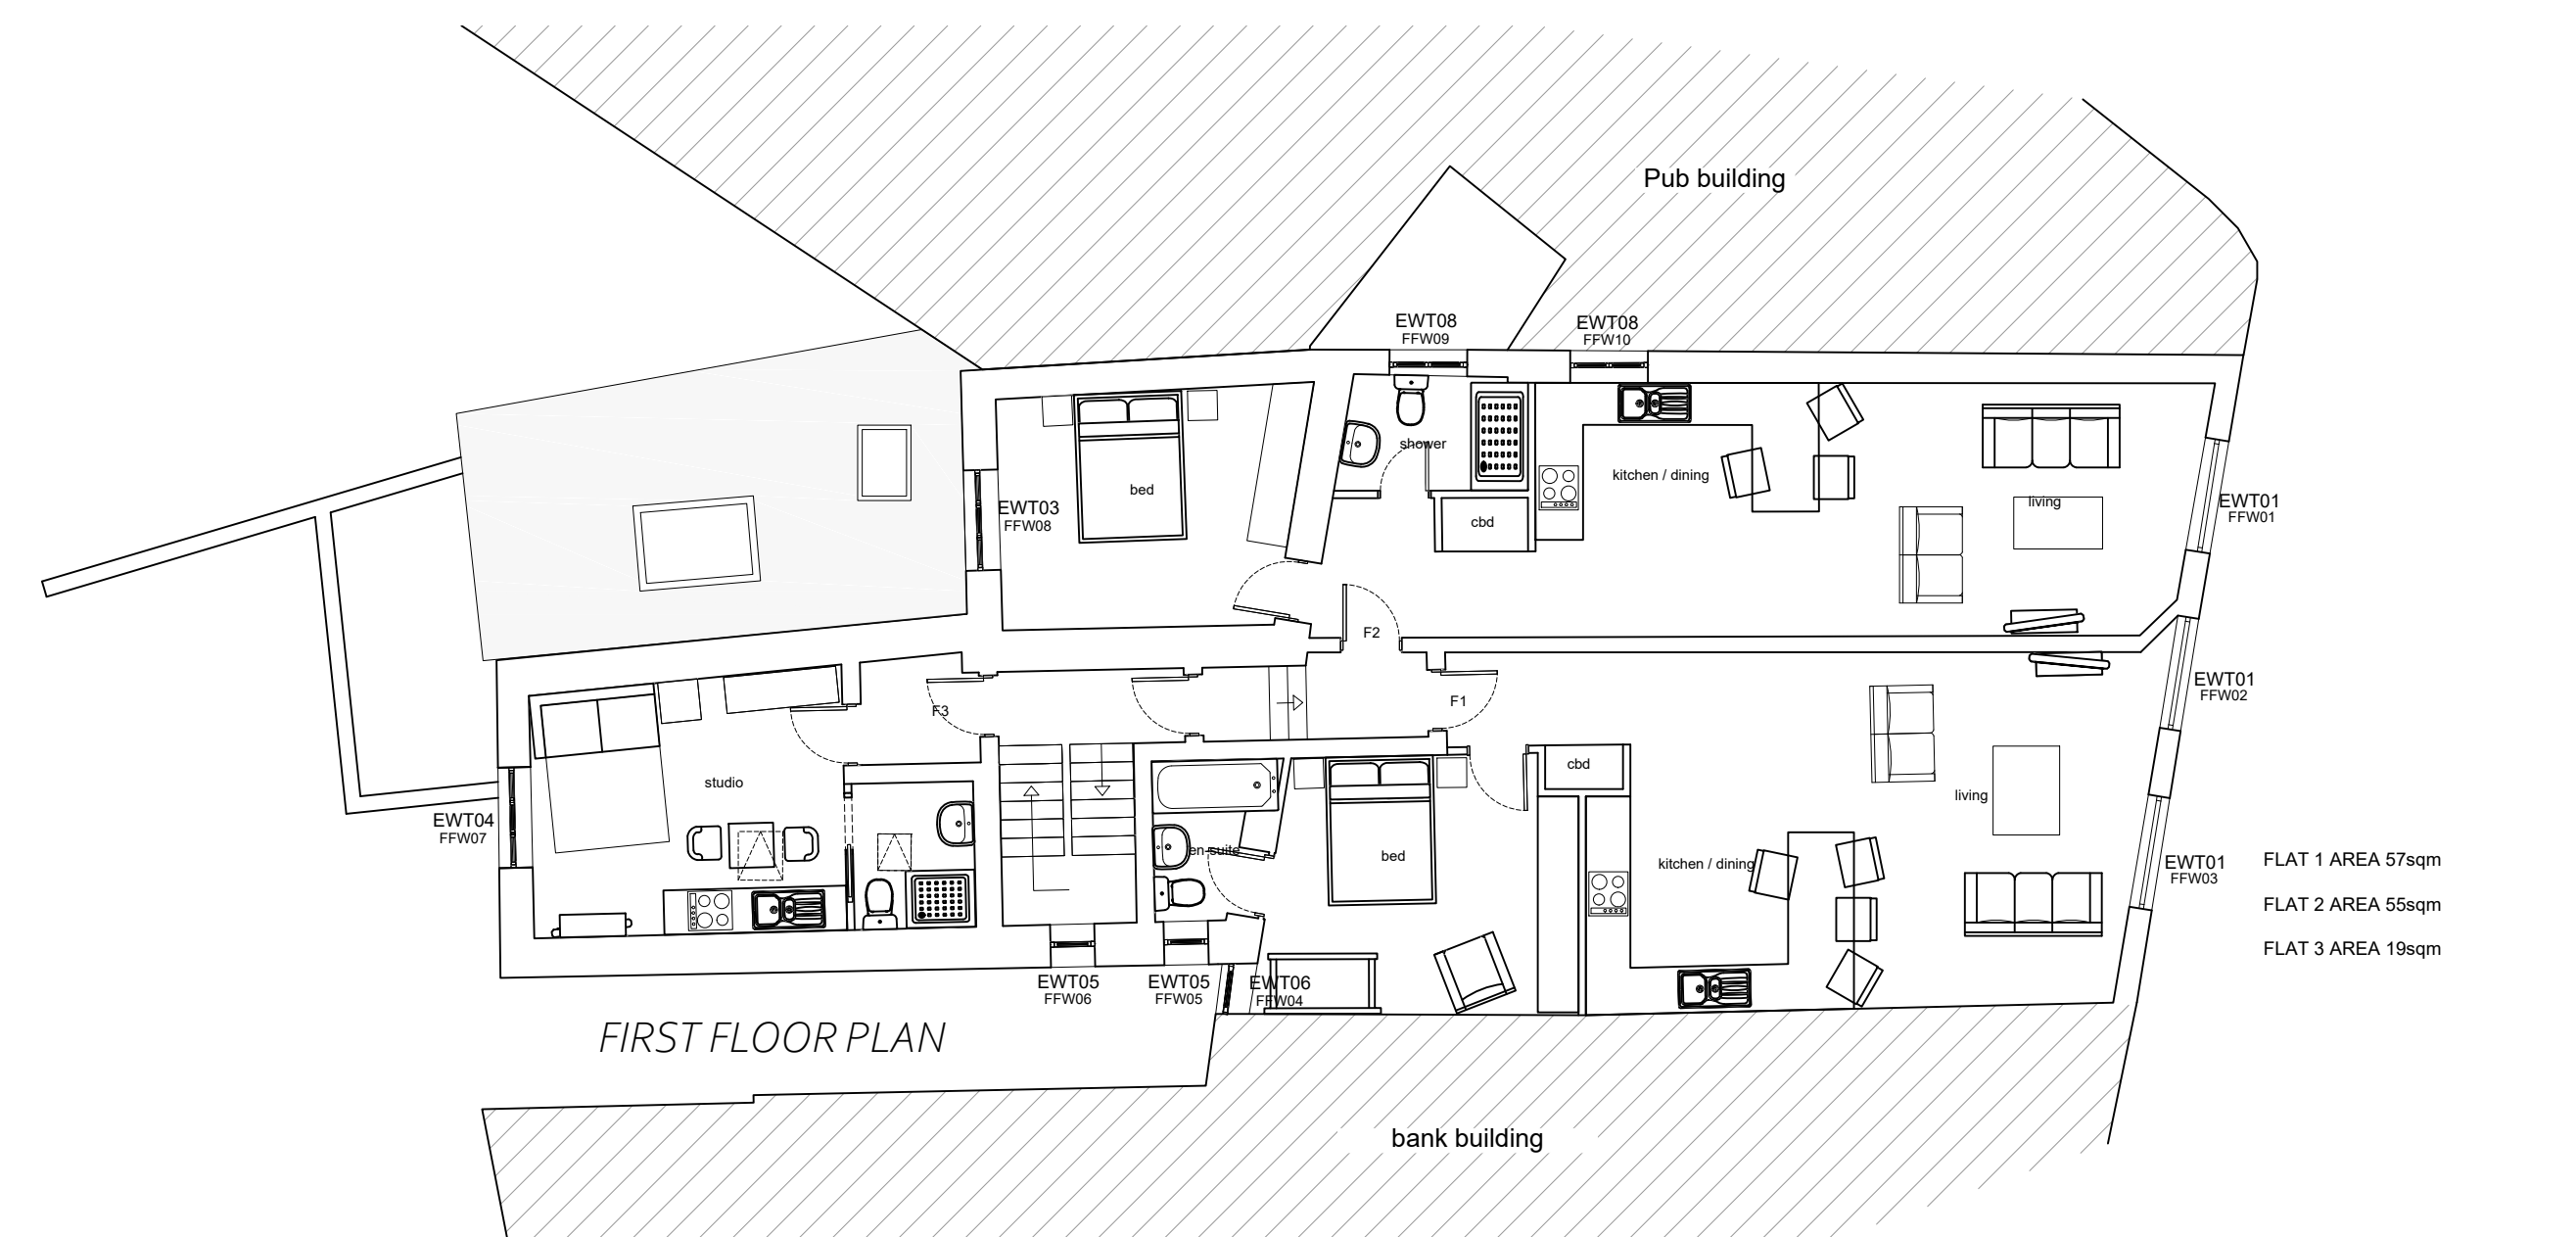

Revisions :

H 09/12/2022 position of bat box moved eastern elevations
I 27/01/2023 window references added

☐ PRELIMINARY	☒ PLANNING
☐ COMMENTS	☐ BUILDING CONTROL
☐ INFORMATION	☐ WELSH WATER

PROJECT
Proposed Renovation,
120/121 High Street,
Merthyr Tydfil

TITLE
As Proposed Plans and Elevations

SCALE
1:100 @ A1

PROJECT NUMBER

DATE

DRAWING NUMBER

PL02

REVISION

I

Robert Coles

4B Castle Parade
Usk
NP15 1AA
TELEPHONE 01291 673535
e mail : bobcolesarchitect@btinternet.com

studio 4b
ARCHITECT