


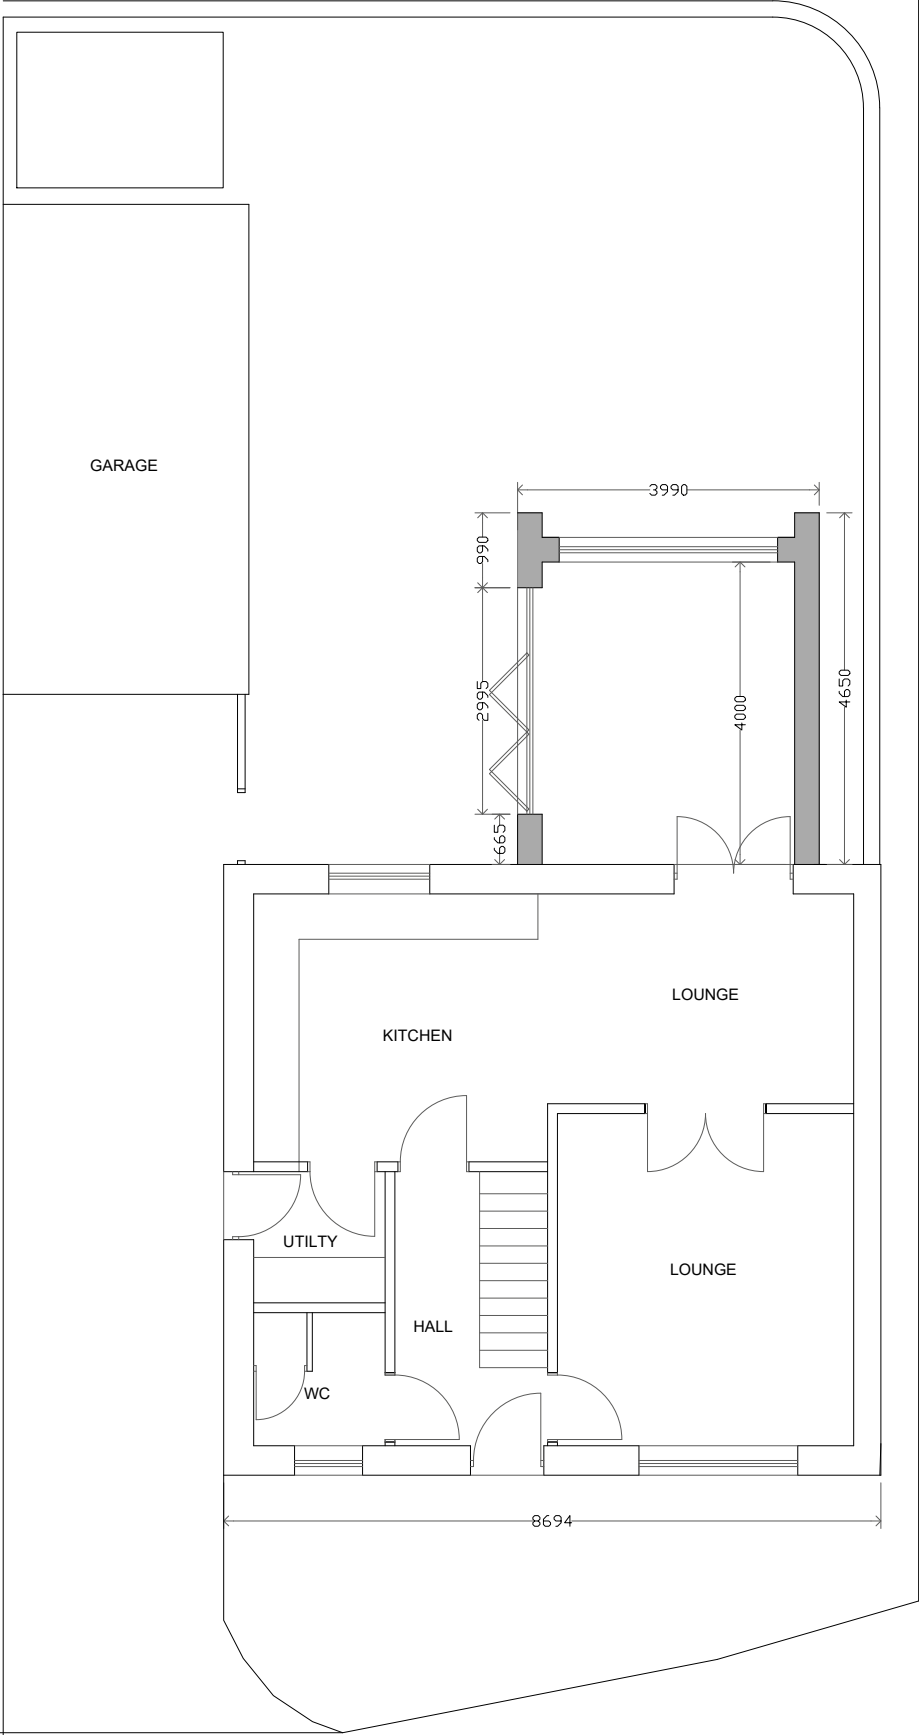

k.j.lloyd AADip. RIBA CHARTERED ARCHITECT		49 Coed Y Pia, LLanbradach Caerphilly, CF83 3PT	
PROJECT	GARDEN OUTBUILDING 82 KINGFISHER CRESCENT MERTHYR TYDFIL CF48 4TL	SCALE	1:100 @ A3
		DATE	FEB 2025
DRAWING	PROPOSED PLAN	DRAWN	KL
		DRG. NO.	02

THIS DRAWING IS COPYRIGHT