


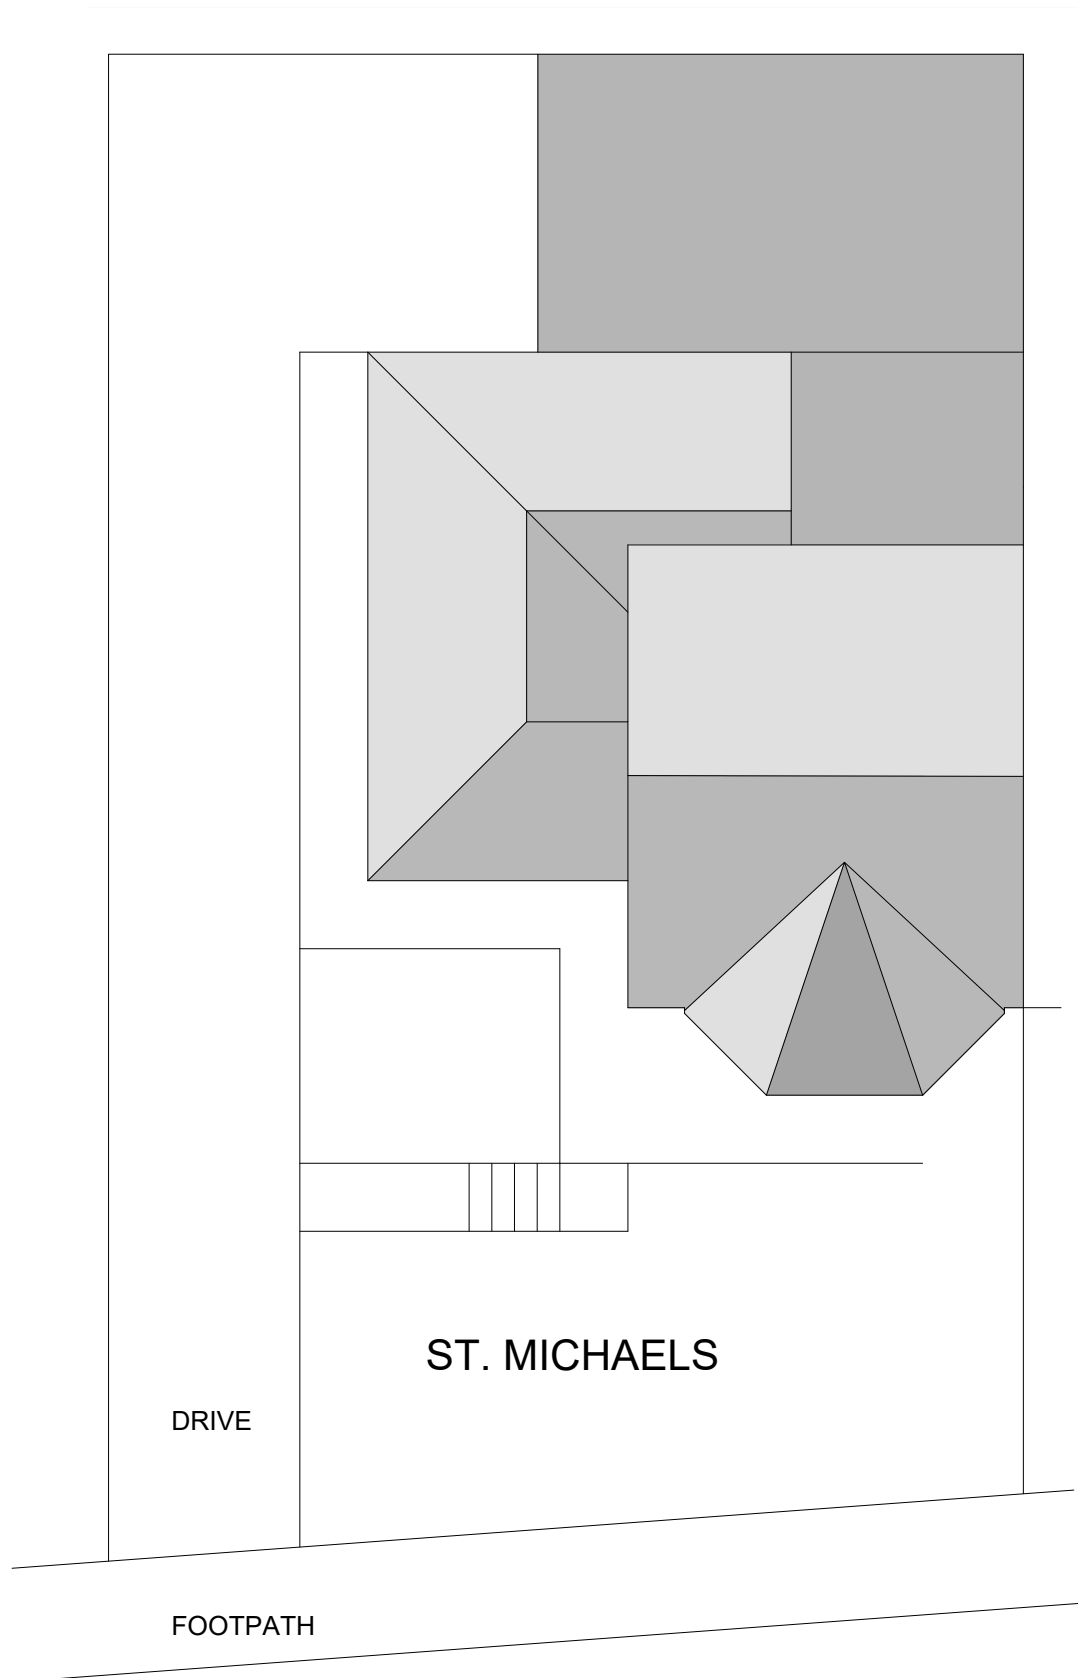

k.j.lloyd AADip. RIBA
CHARTERED ARCHITECT

49 Coed Y Pia, Llanbradach
Caerphilly, CF83 3PT

PROJECT
ST MICHAELS
ALMA TERRACE
DOWLAIS
MERTHYR TYDFIL CF48 3RU

SCALE 1:100 @ A3
DATE MARCH 2025
DRAWN KL
DRG.NO. B.01

DRAWING BLOCK P LAN

THIS DRAWING IS COPYRIGHT