






New garden shed to be traditional horizontal shiplapped timber proprietary unit with double access door and window, shed size to be 2100 x 1800 x 2300mm approx.

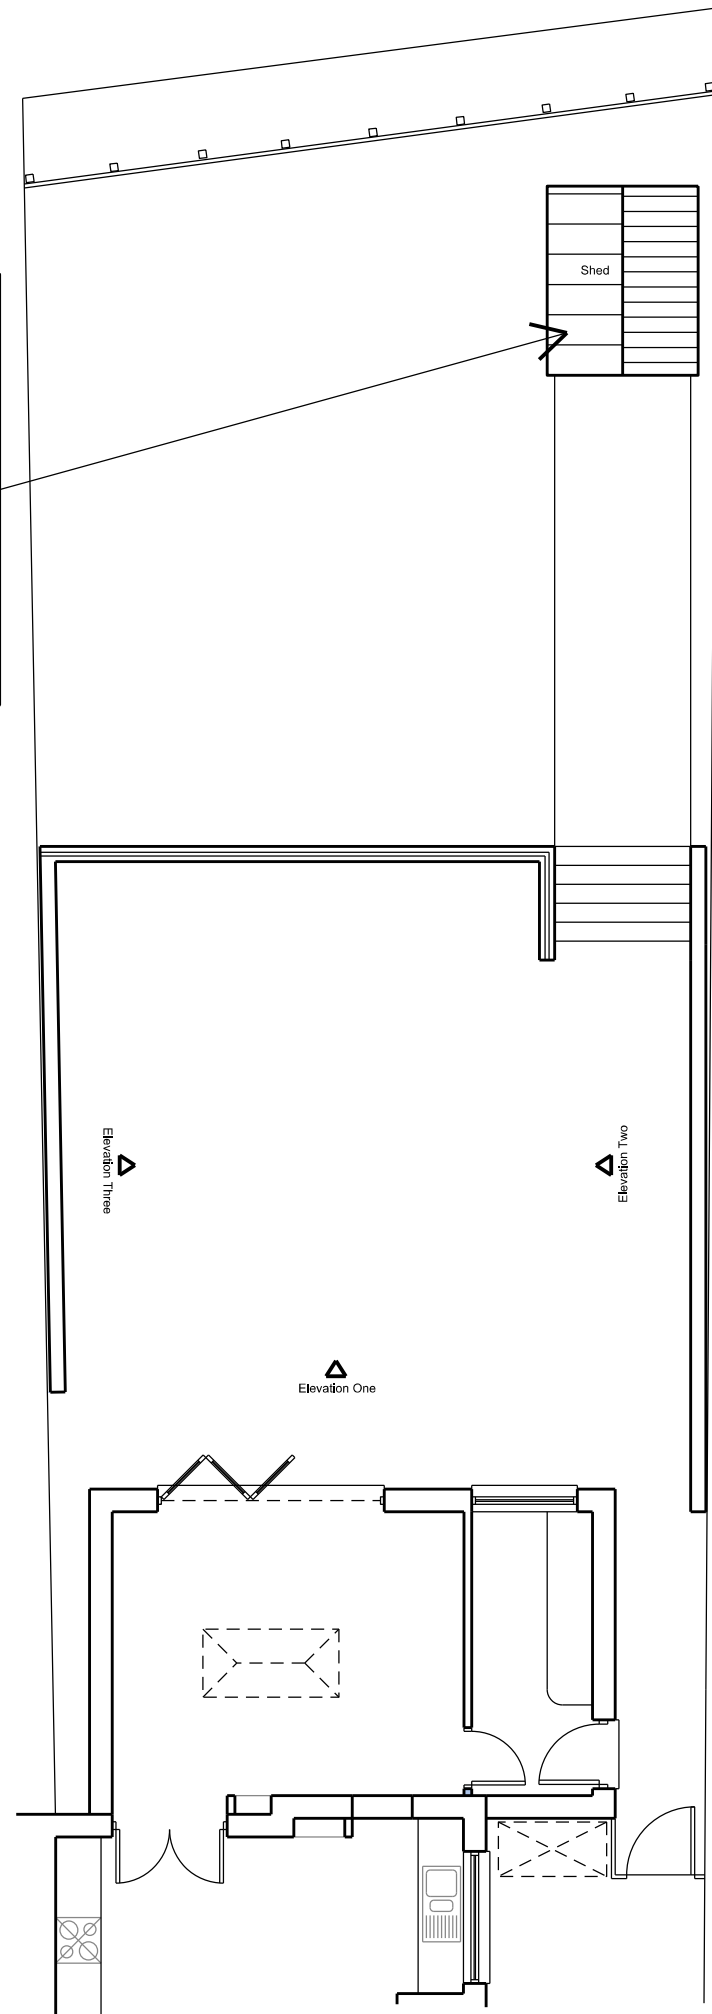


Plan - 1:100

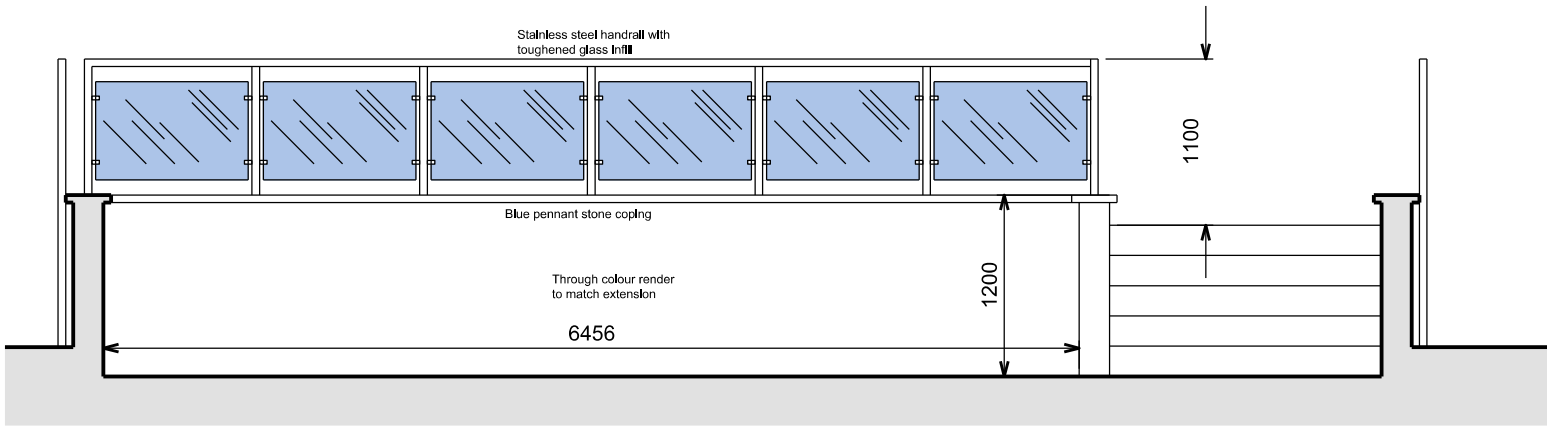


Elevation One

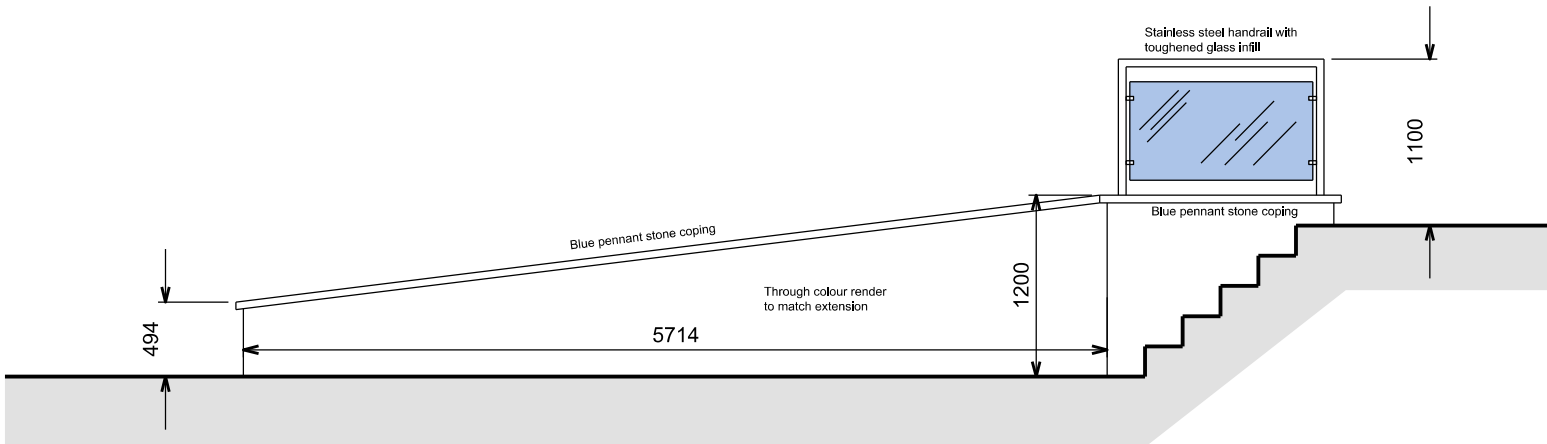

Elevation Two

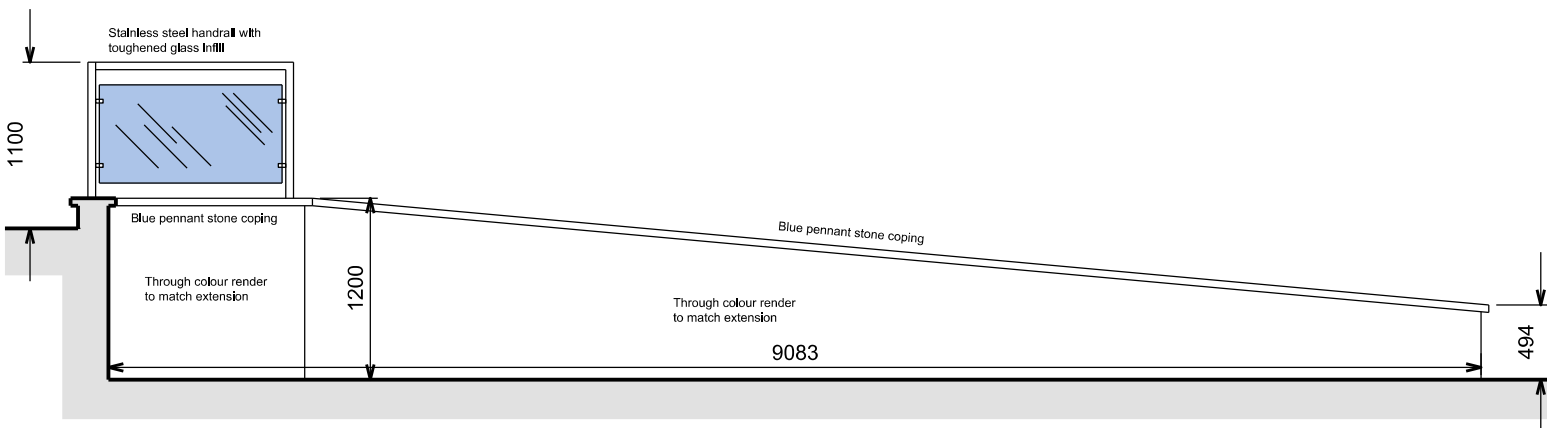

Elevation Three

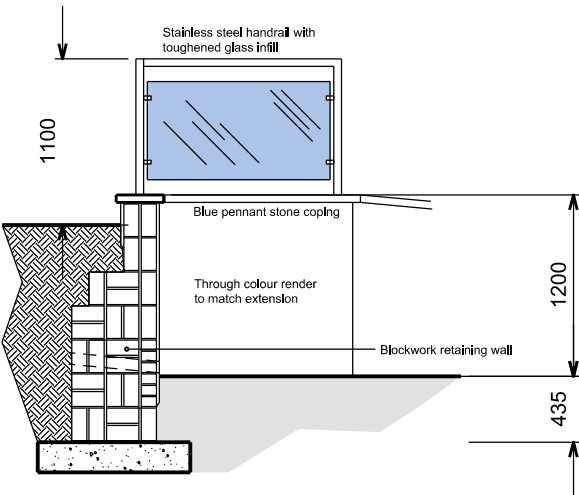

Section

