




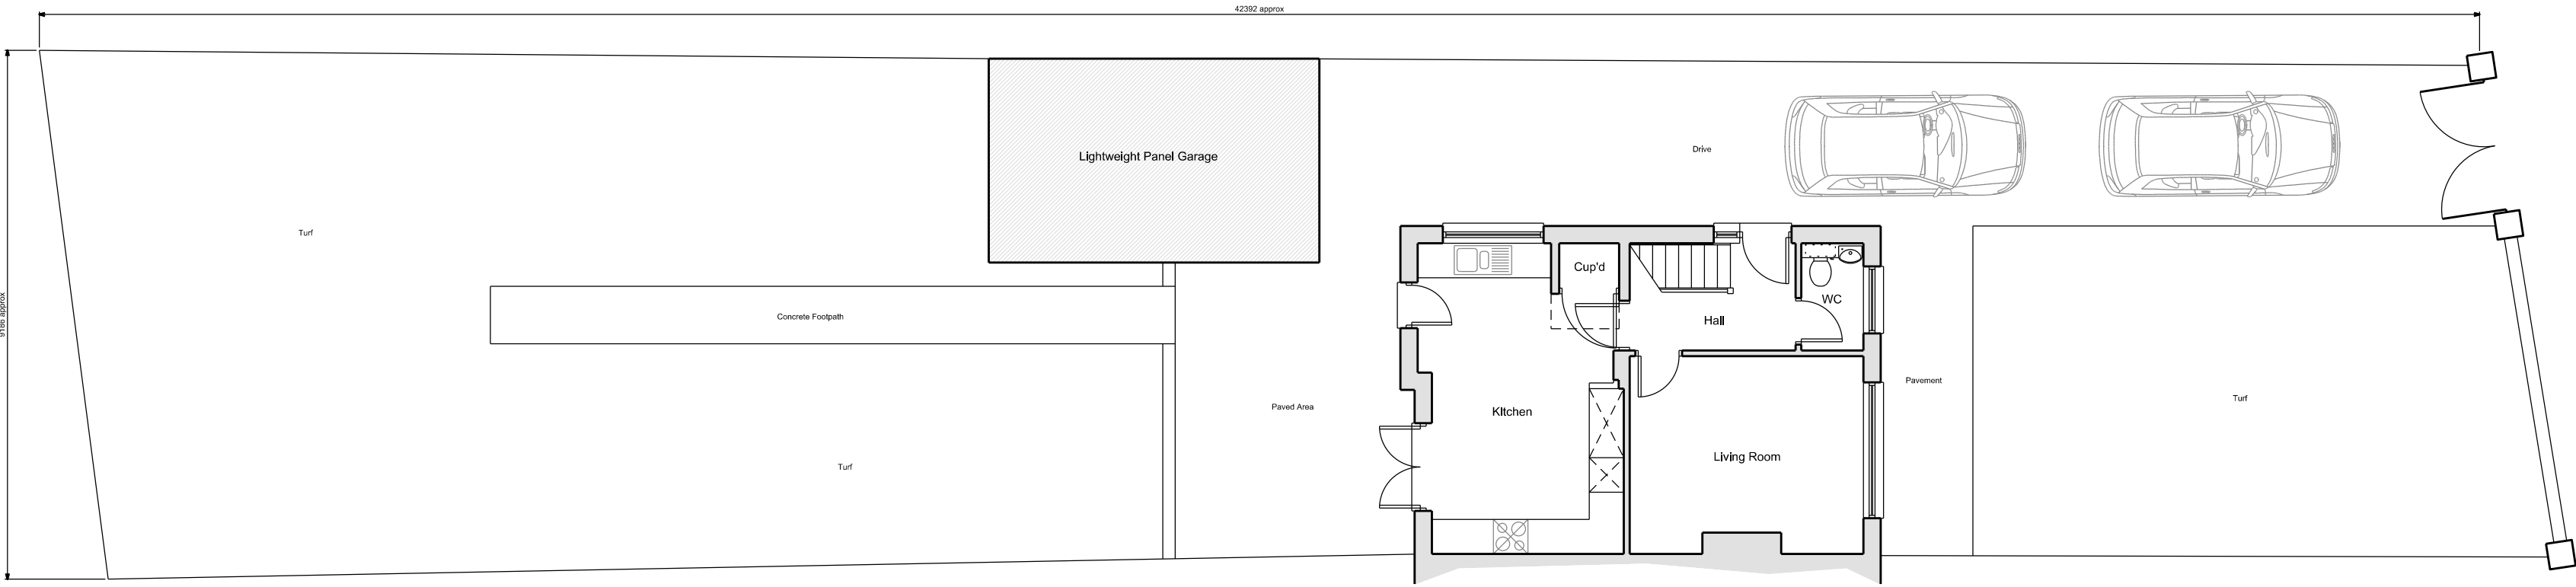


Existing Site & Ground Floor Plan - 1:100

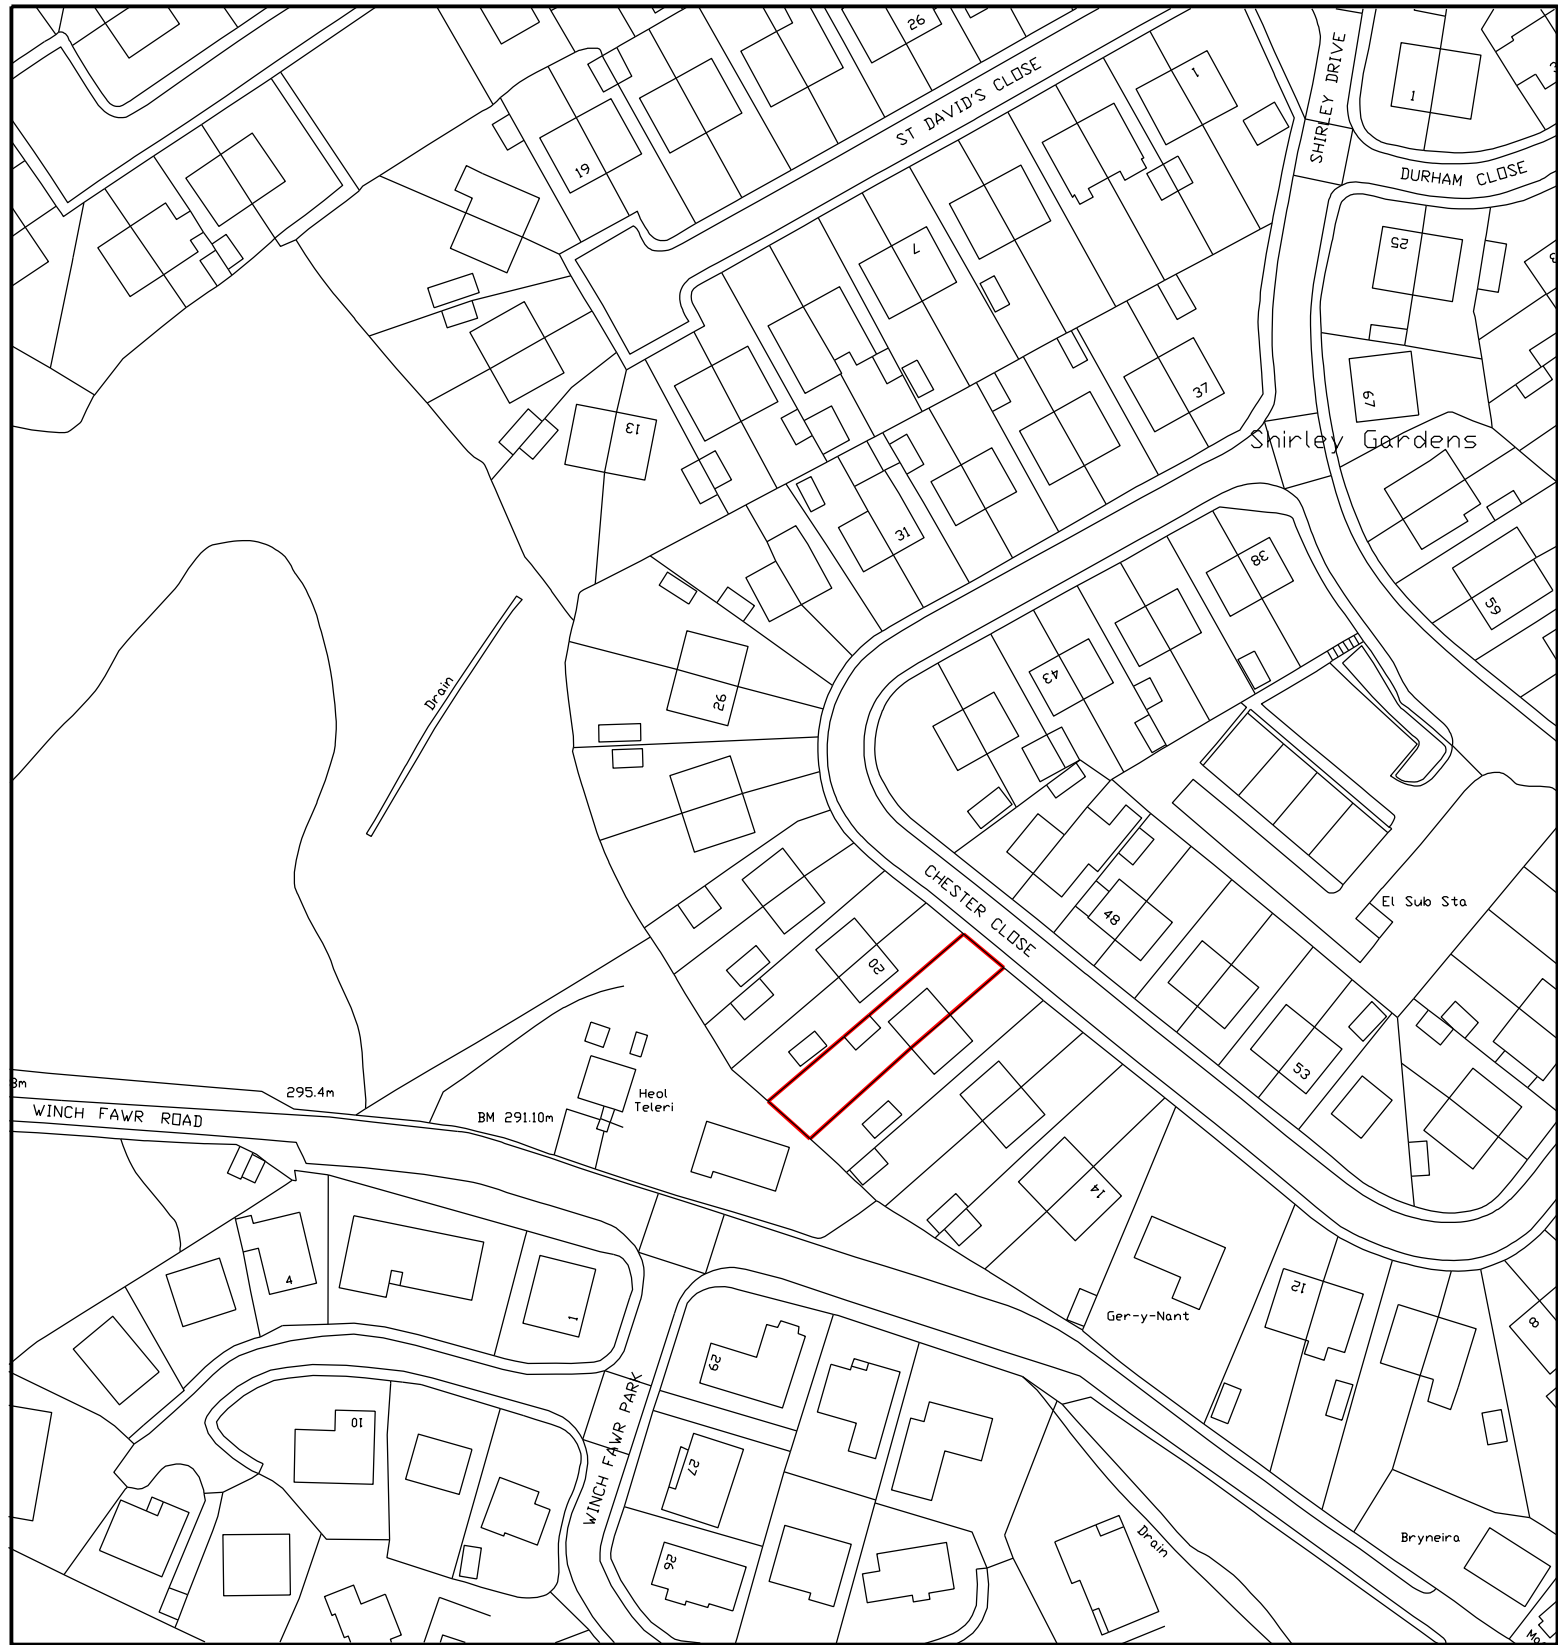


Site Location Plan - 1:1250

Proposed Site & Ground Floor Plan - 1:100

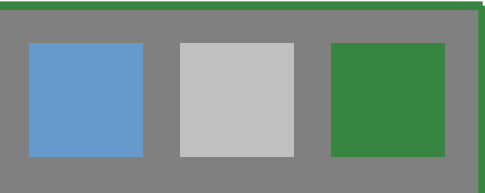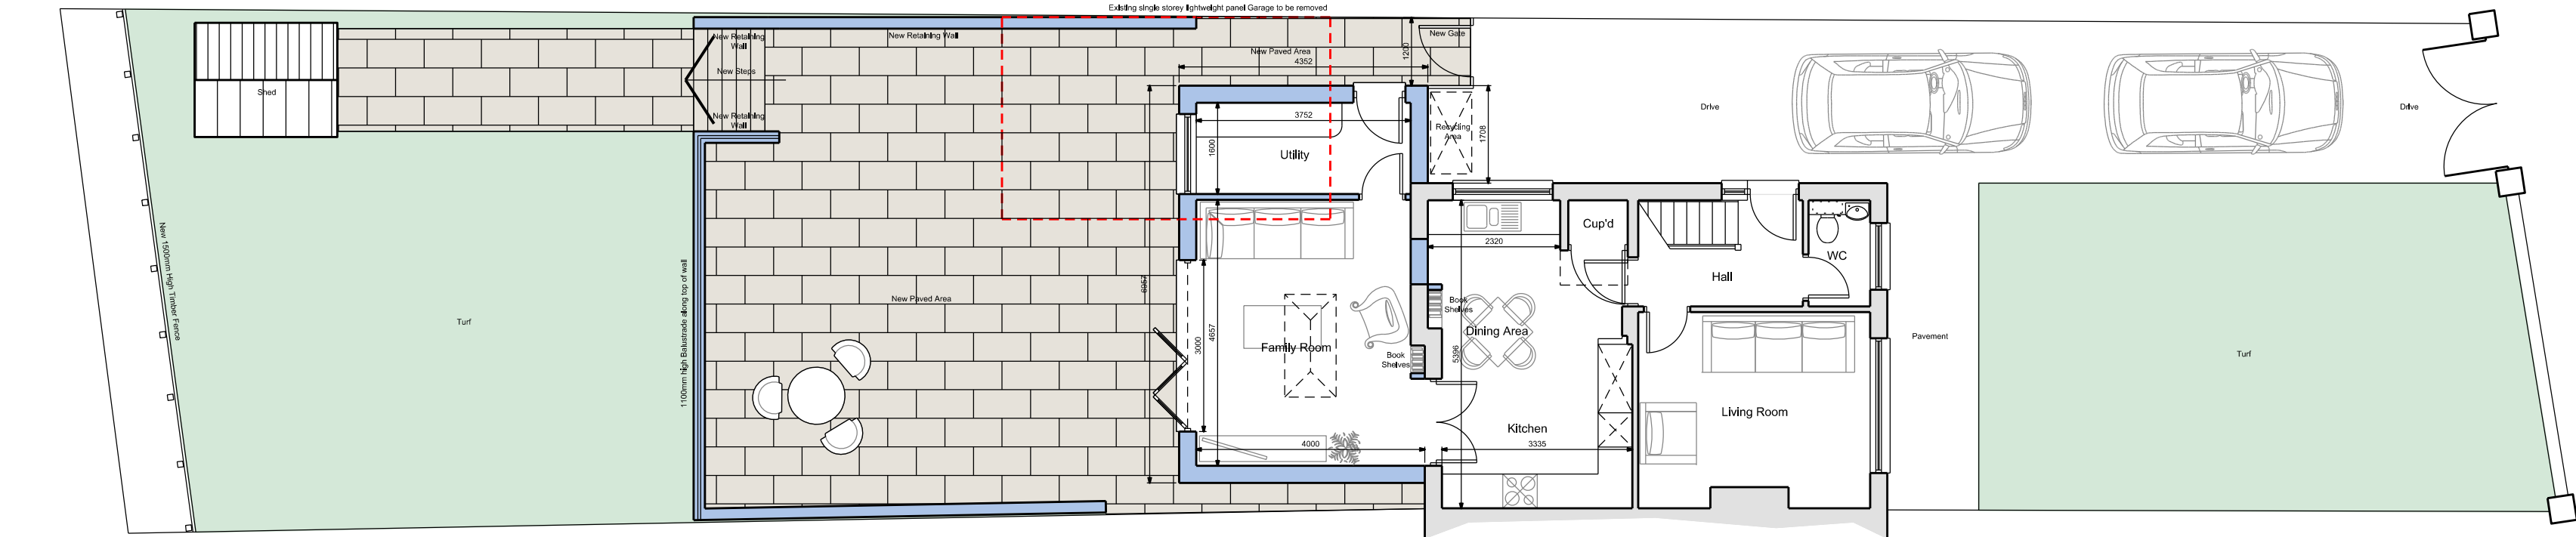


Existing Rear Elevation - 1:100

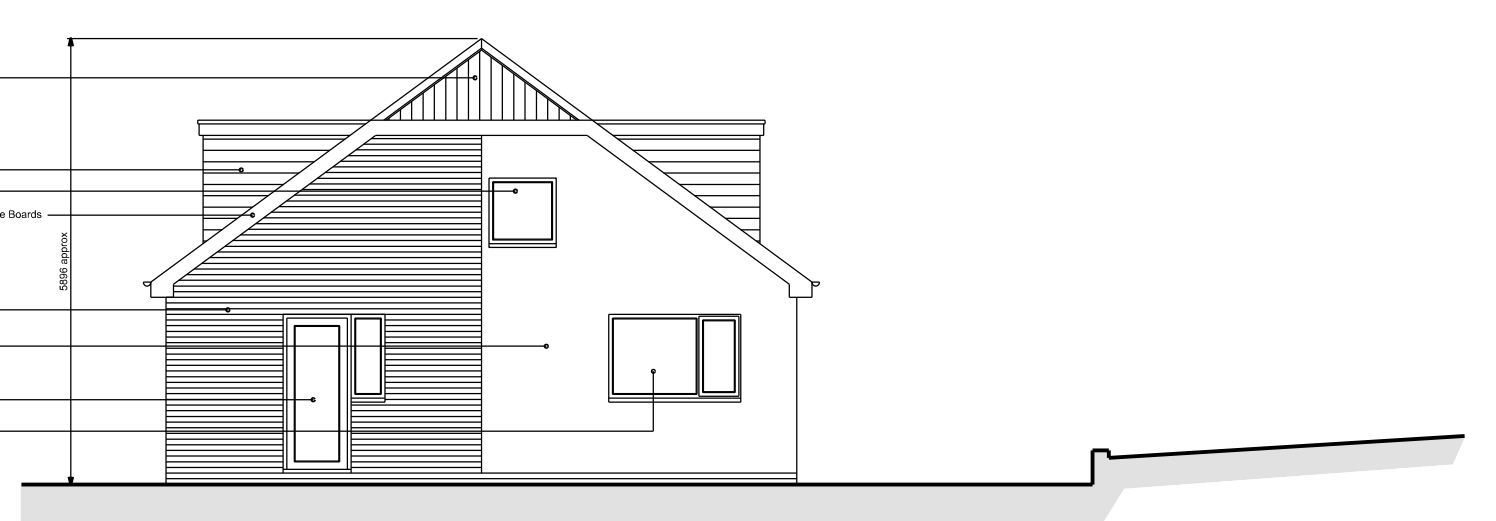


Existing Side Elevation - 1:100




Proposed Material Palette

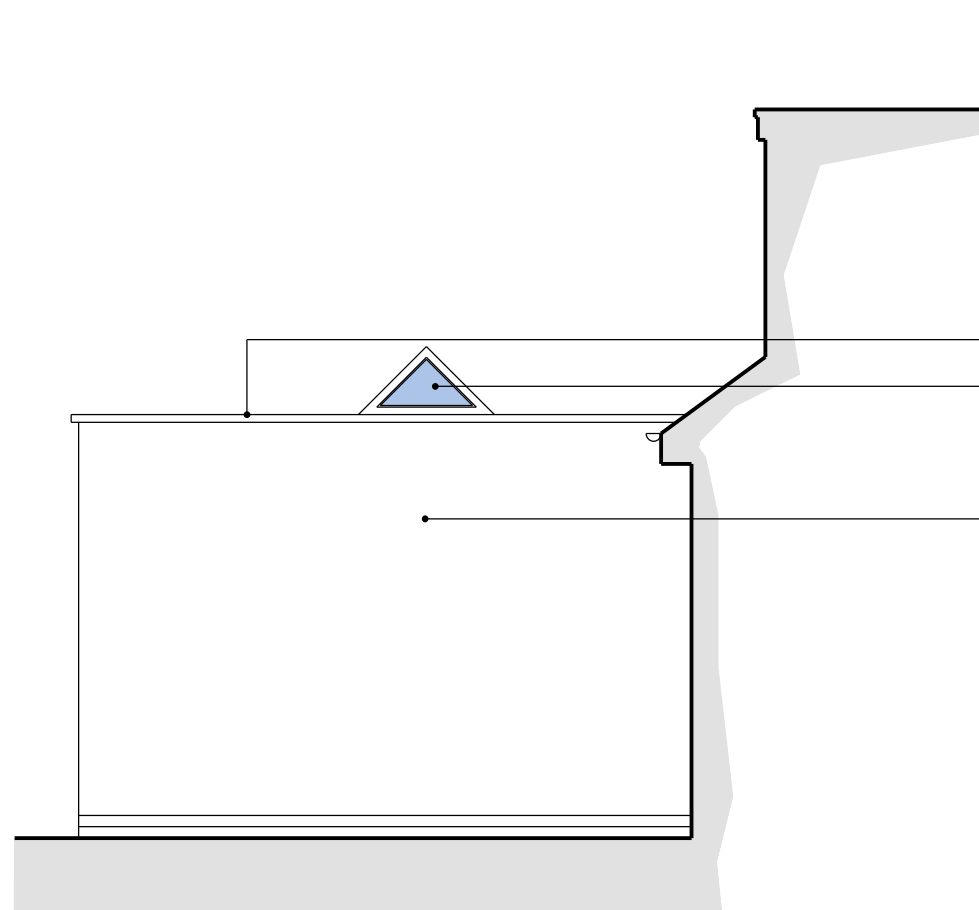

Proposed Side Elevation - 1:50

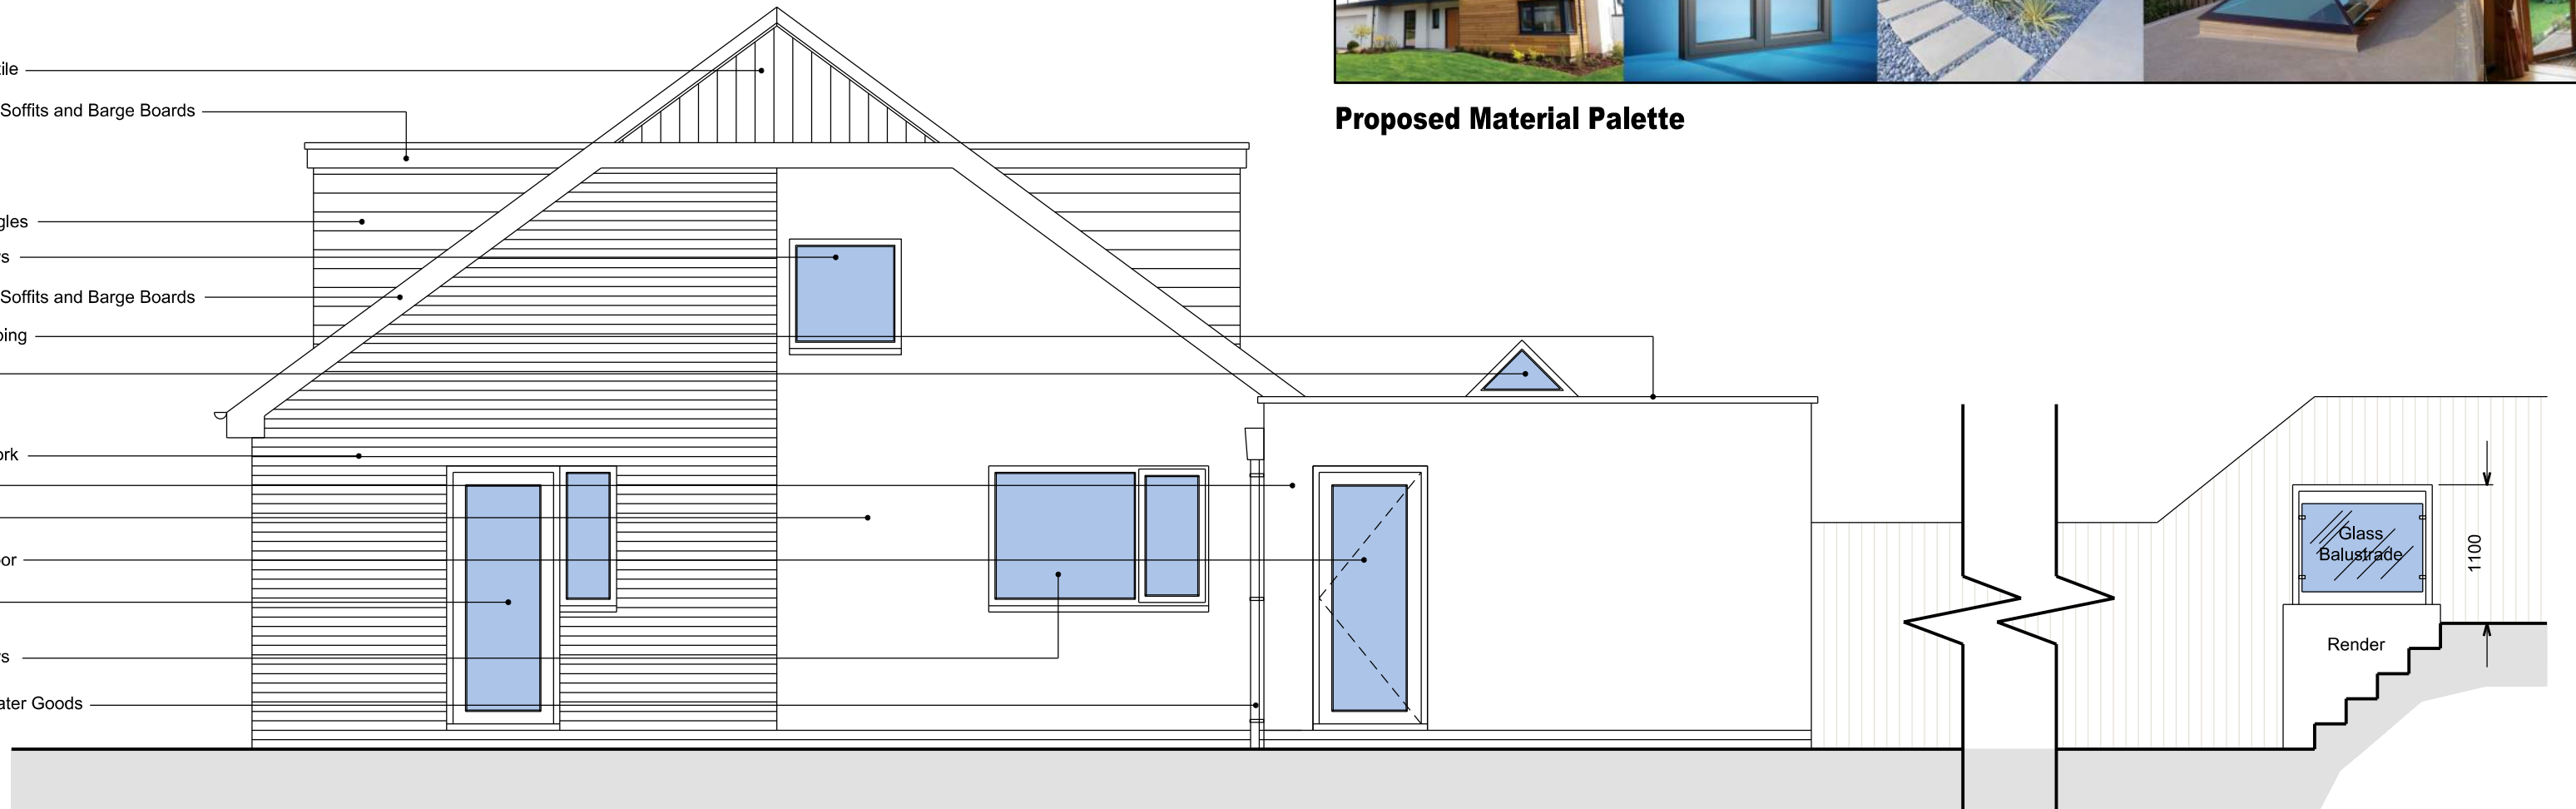


Proposed Side Elevation - 1:50

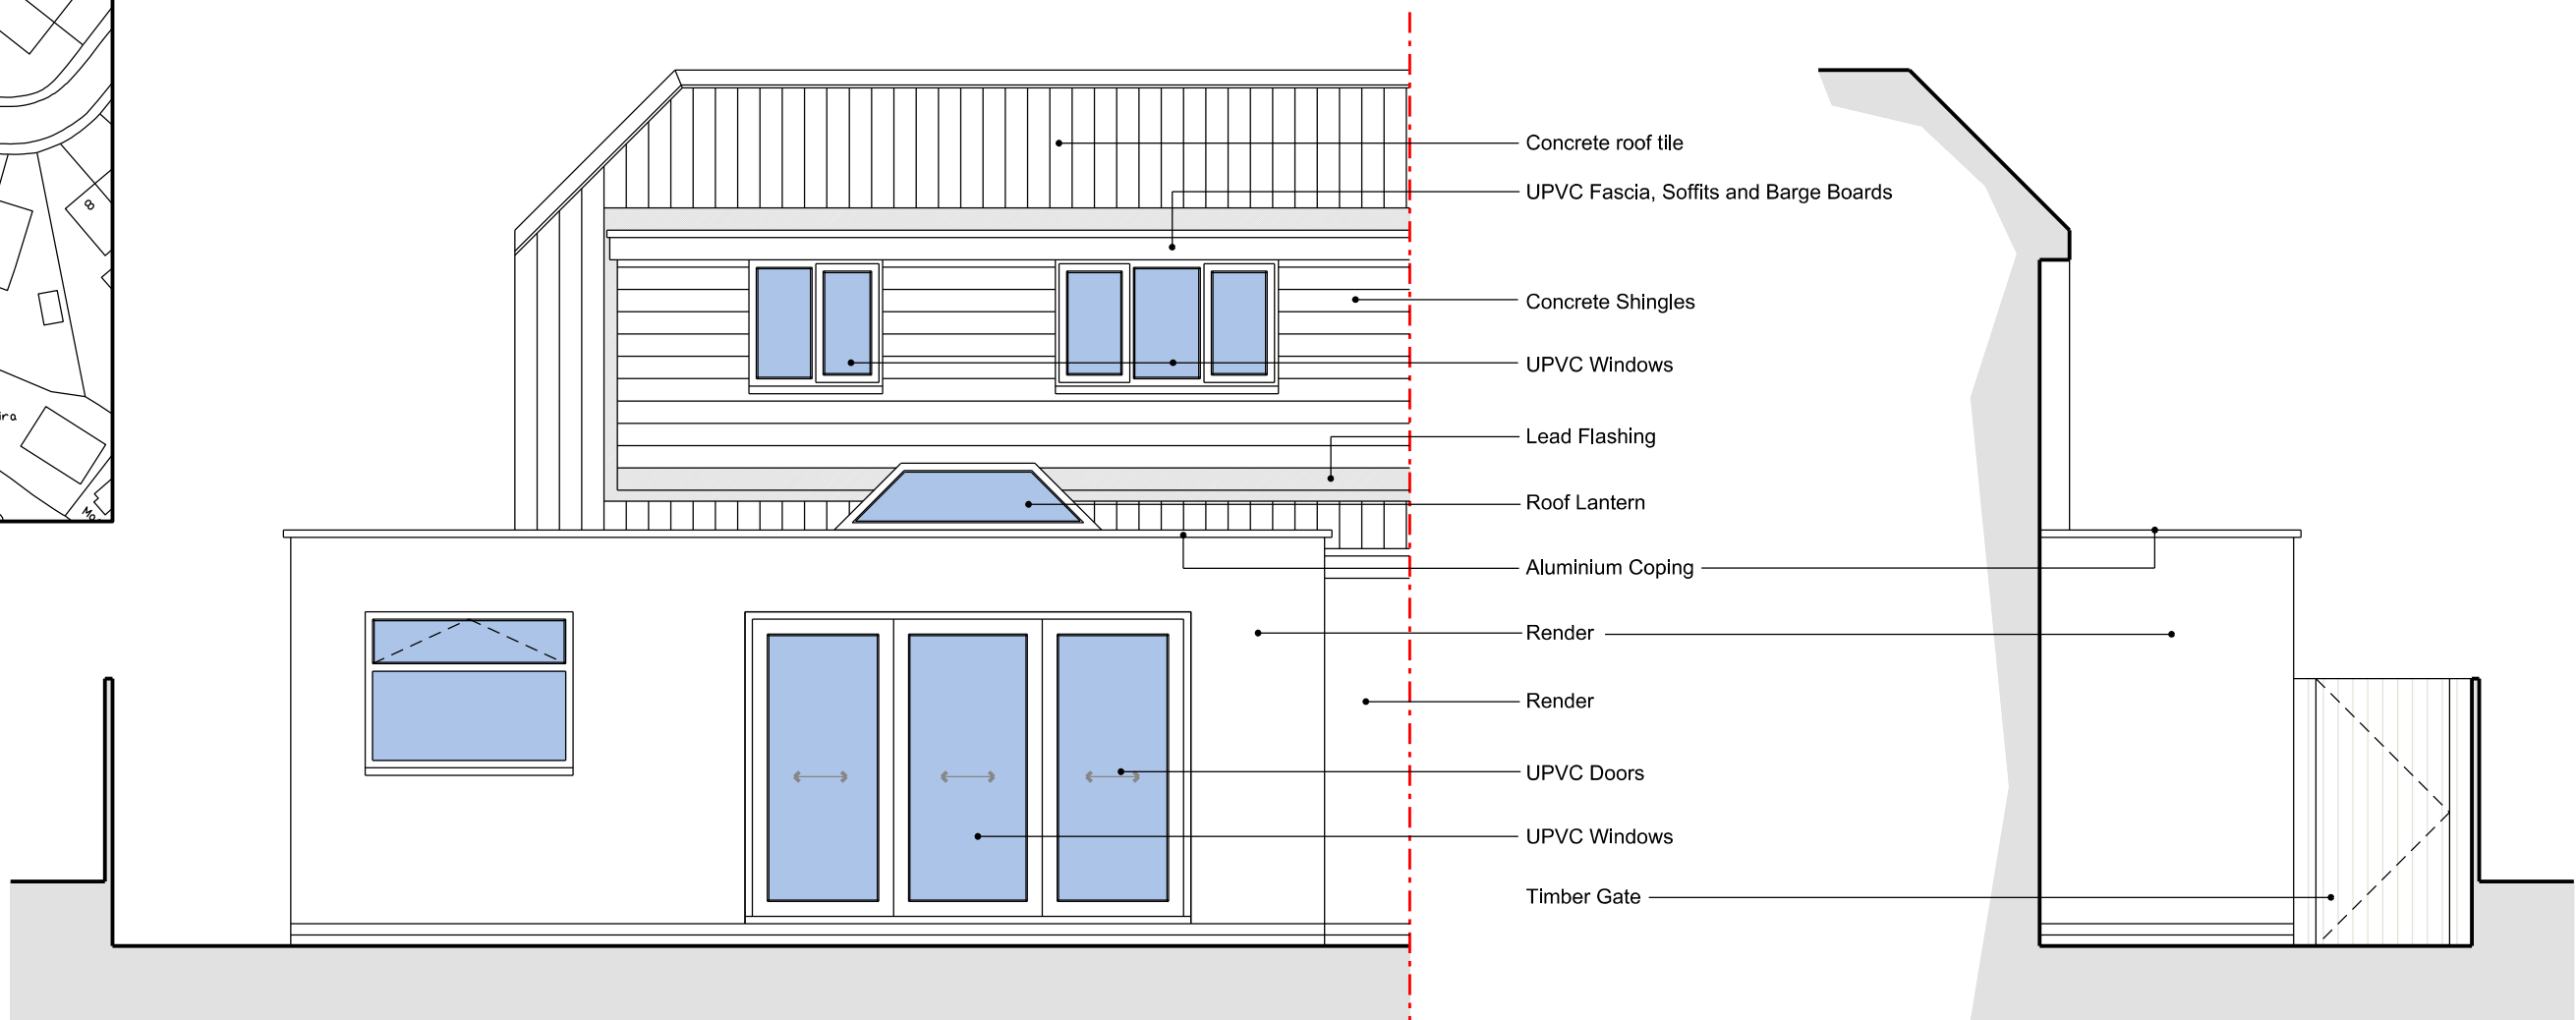

Proposed Rear Elevation - 1:50


Proposed Front Elevation - 1:50

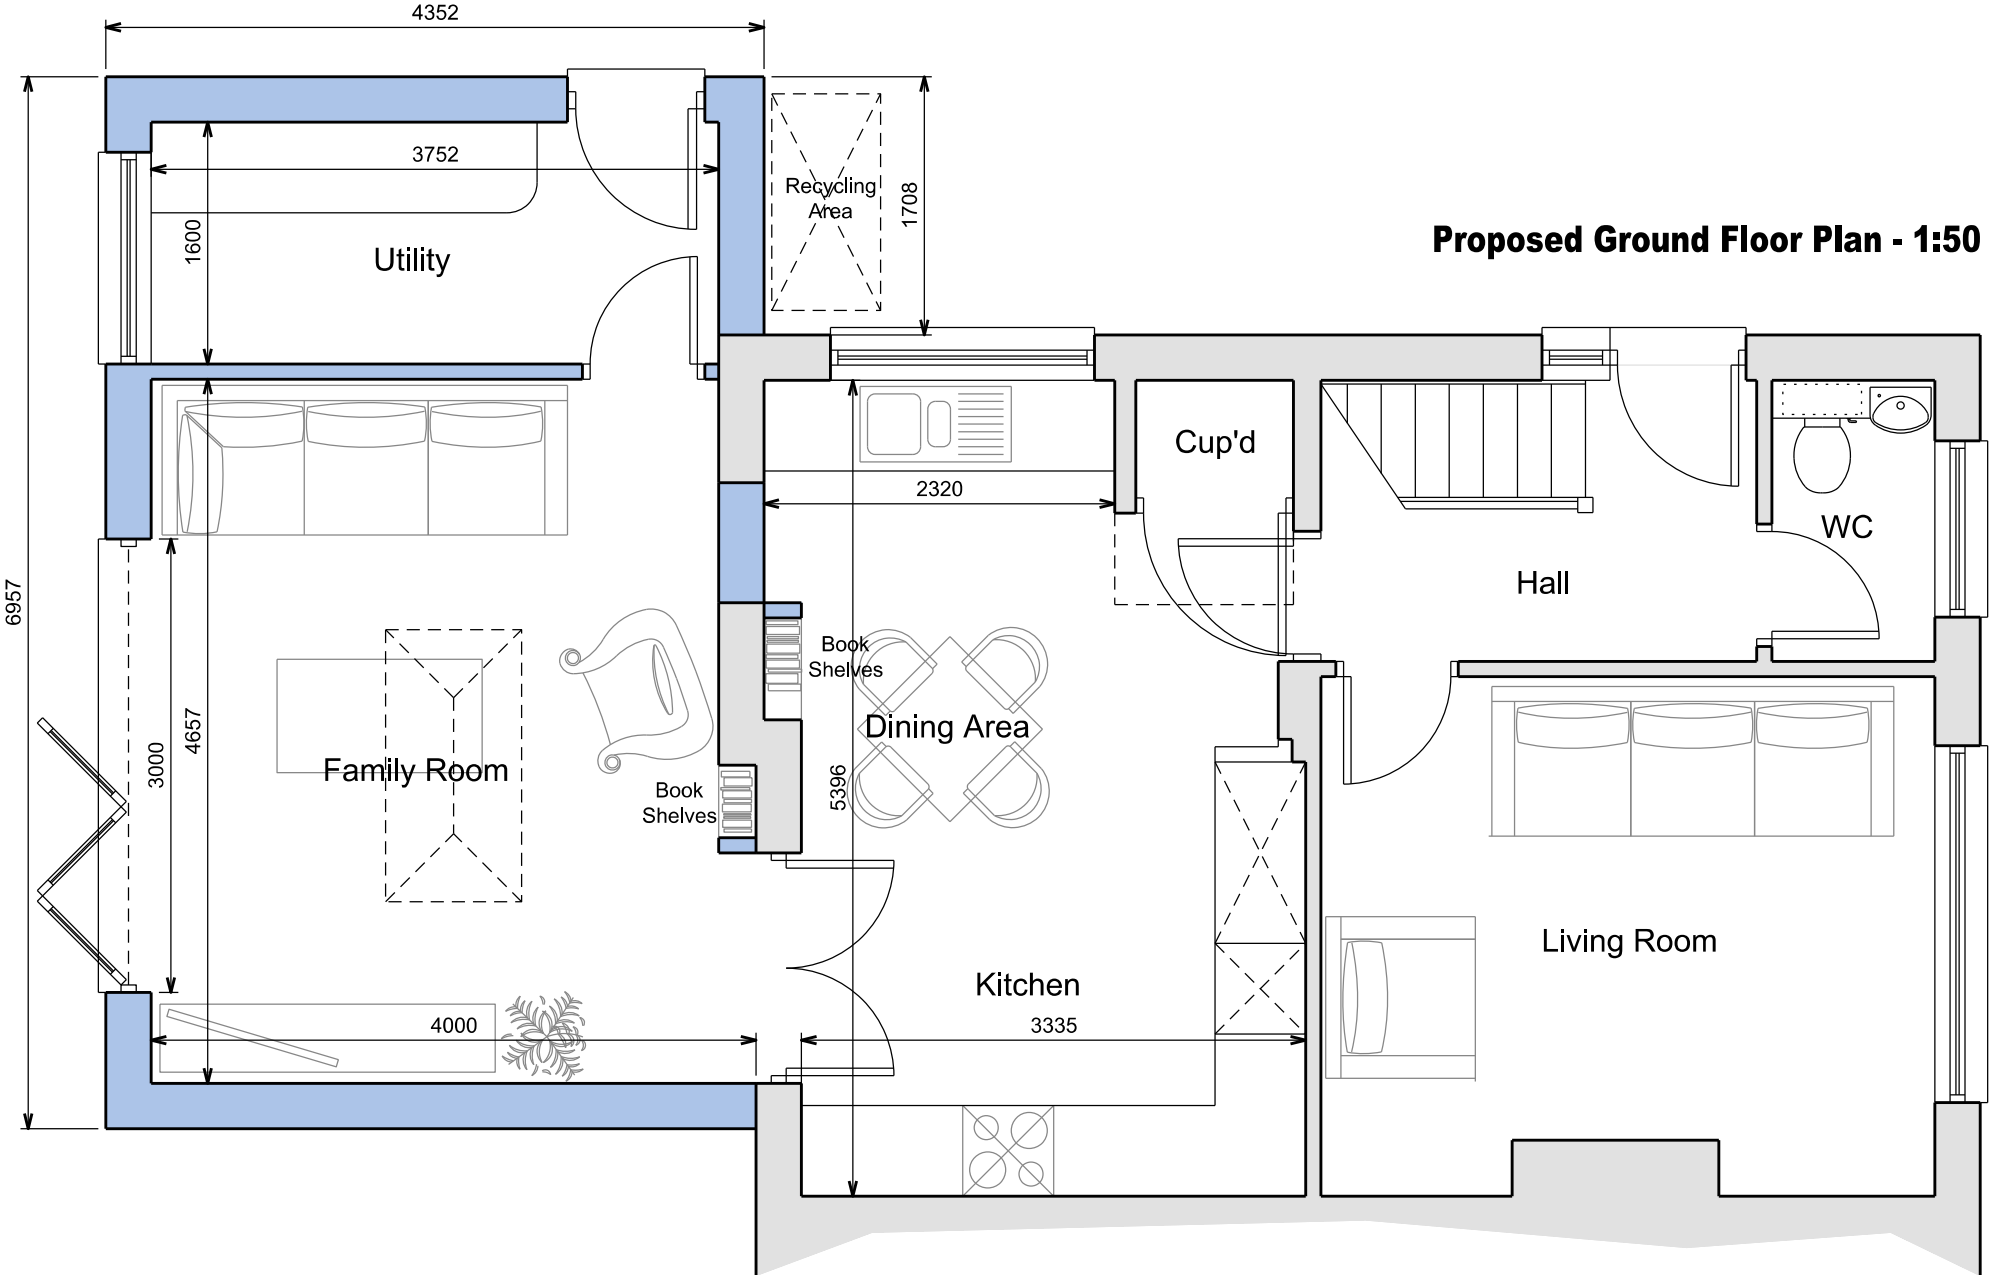

Proposed Ground Floor Plan - 1:50



Aerial Photograph of Site

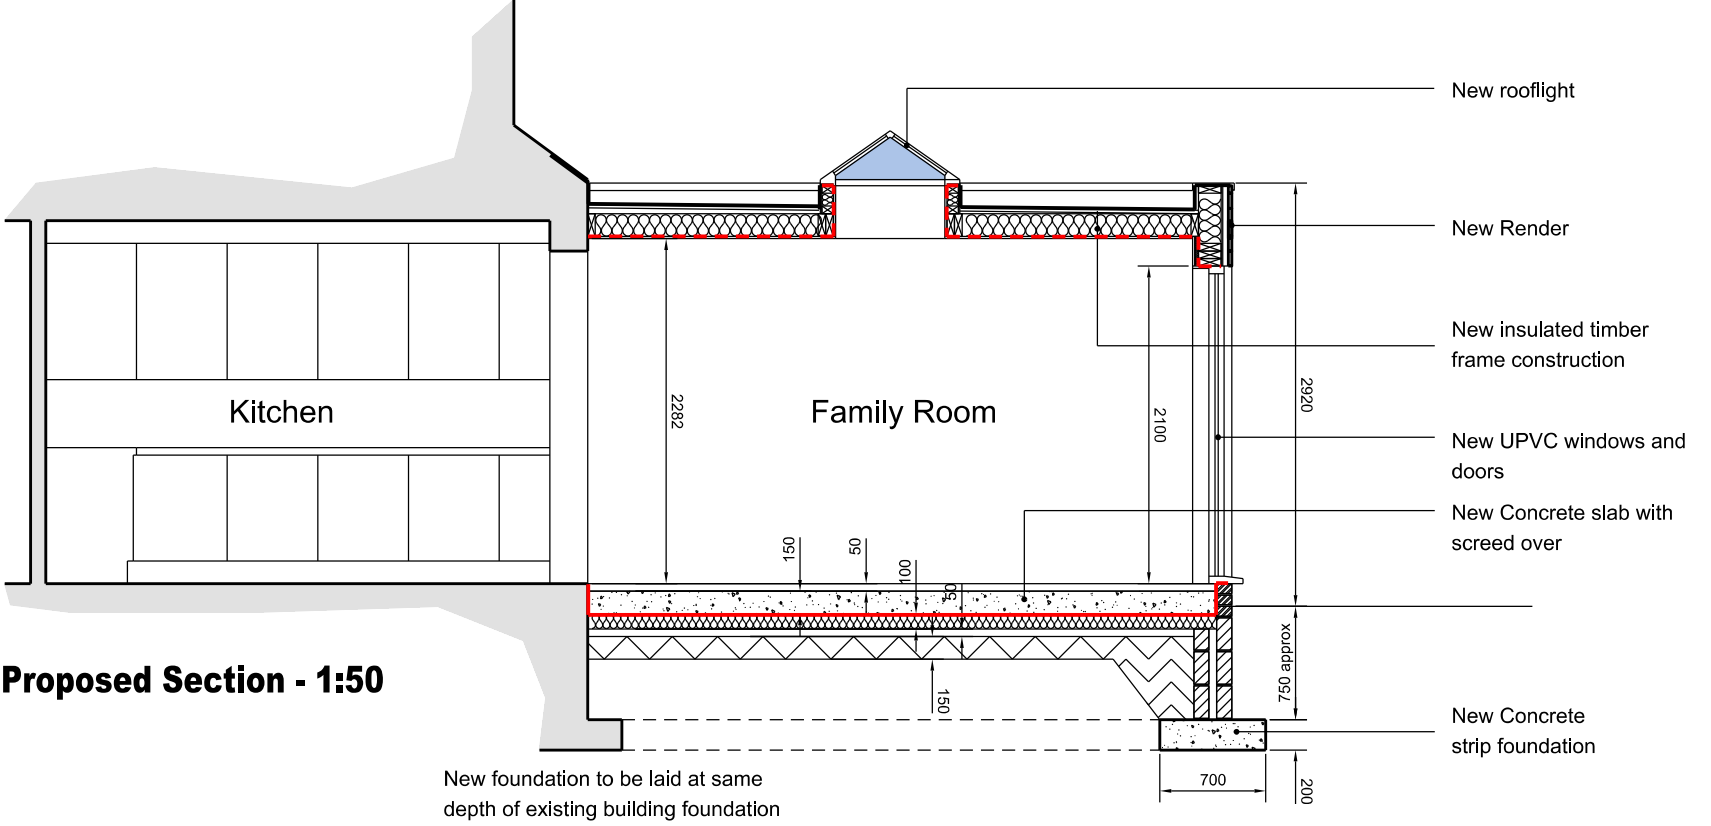

Proposed Section - 1:50