

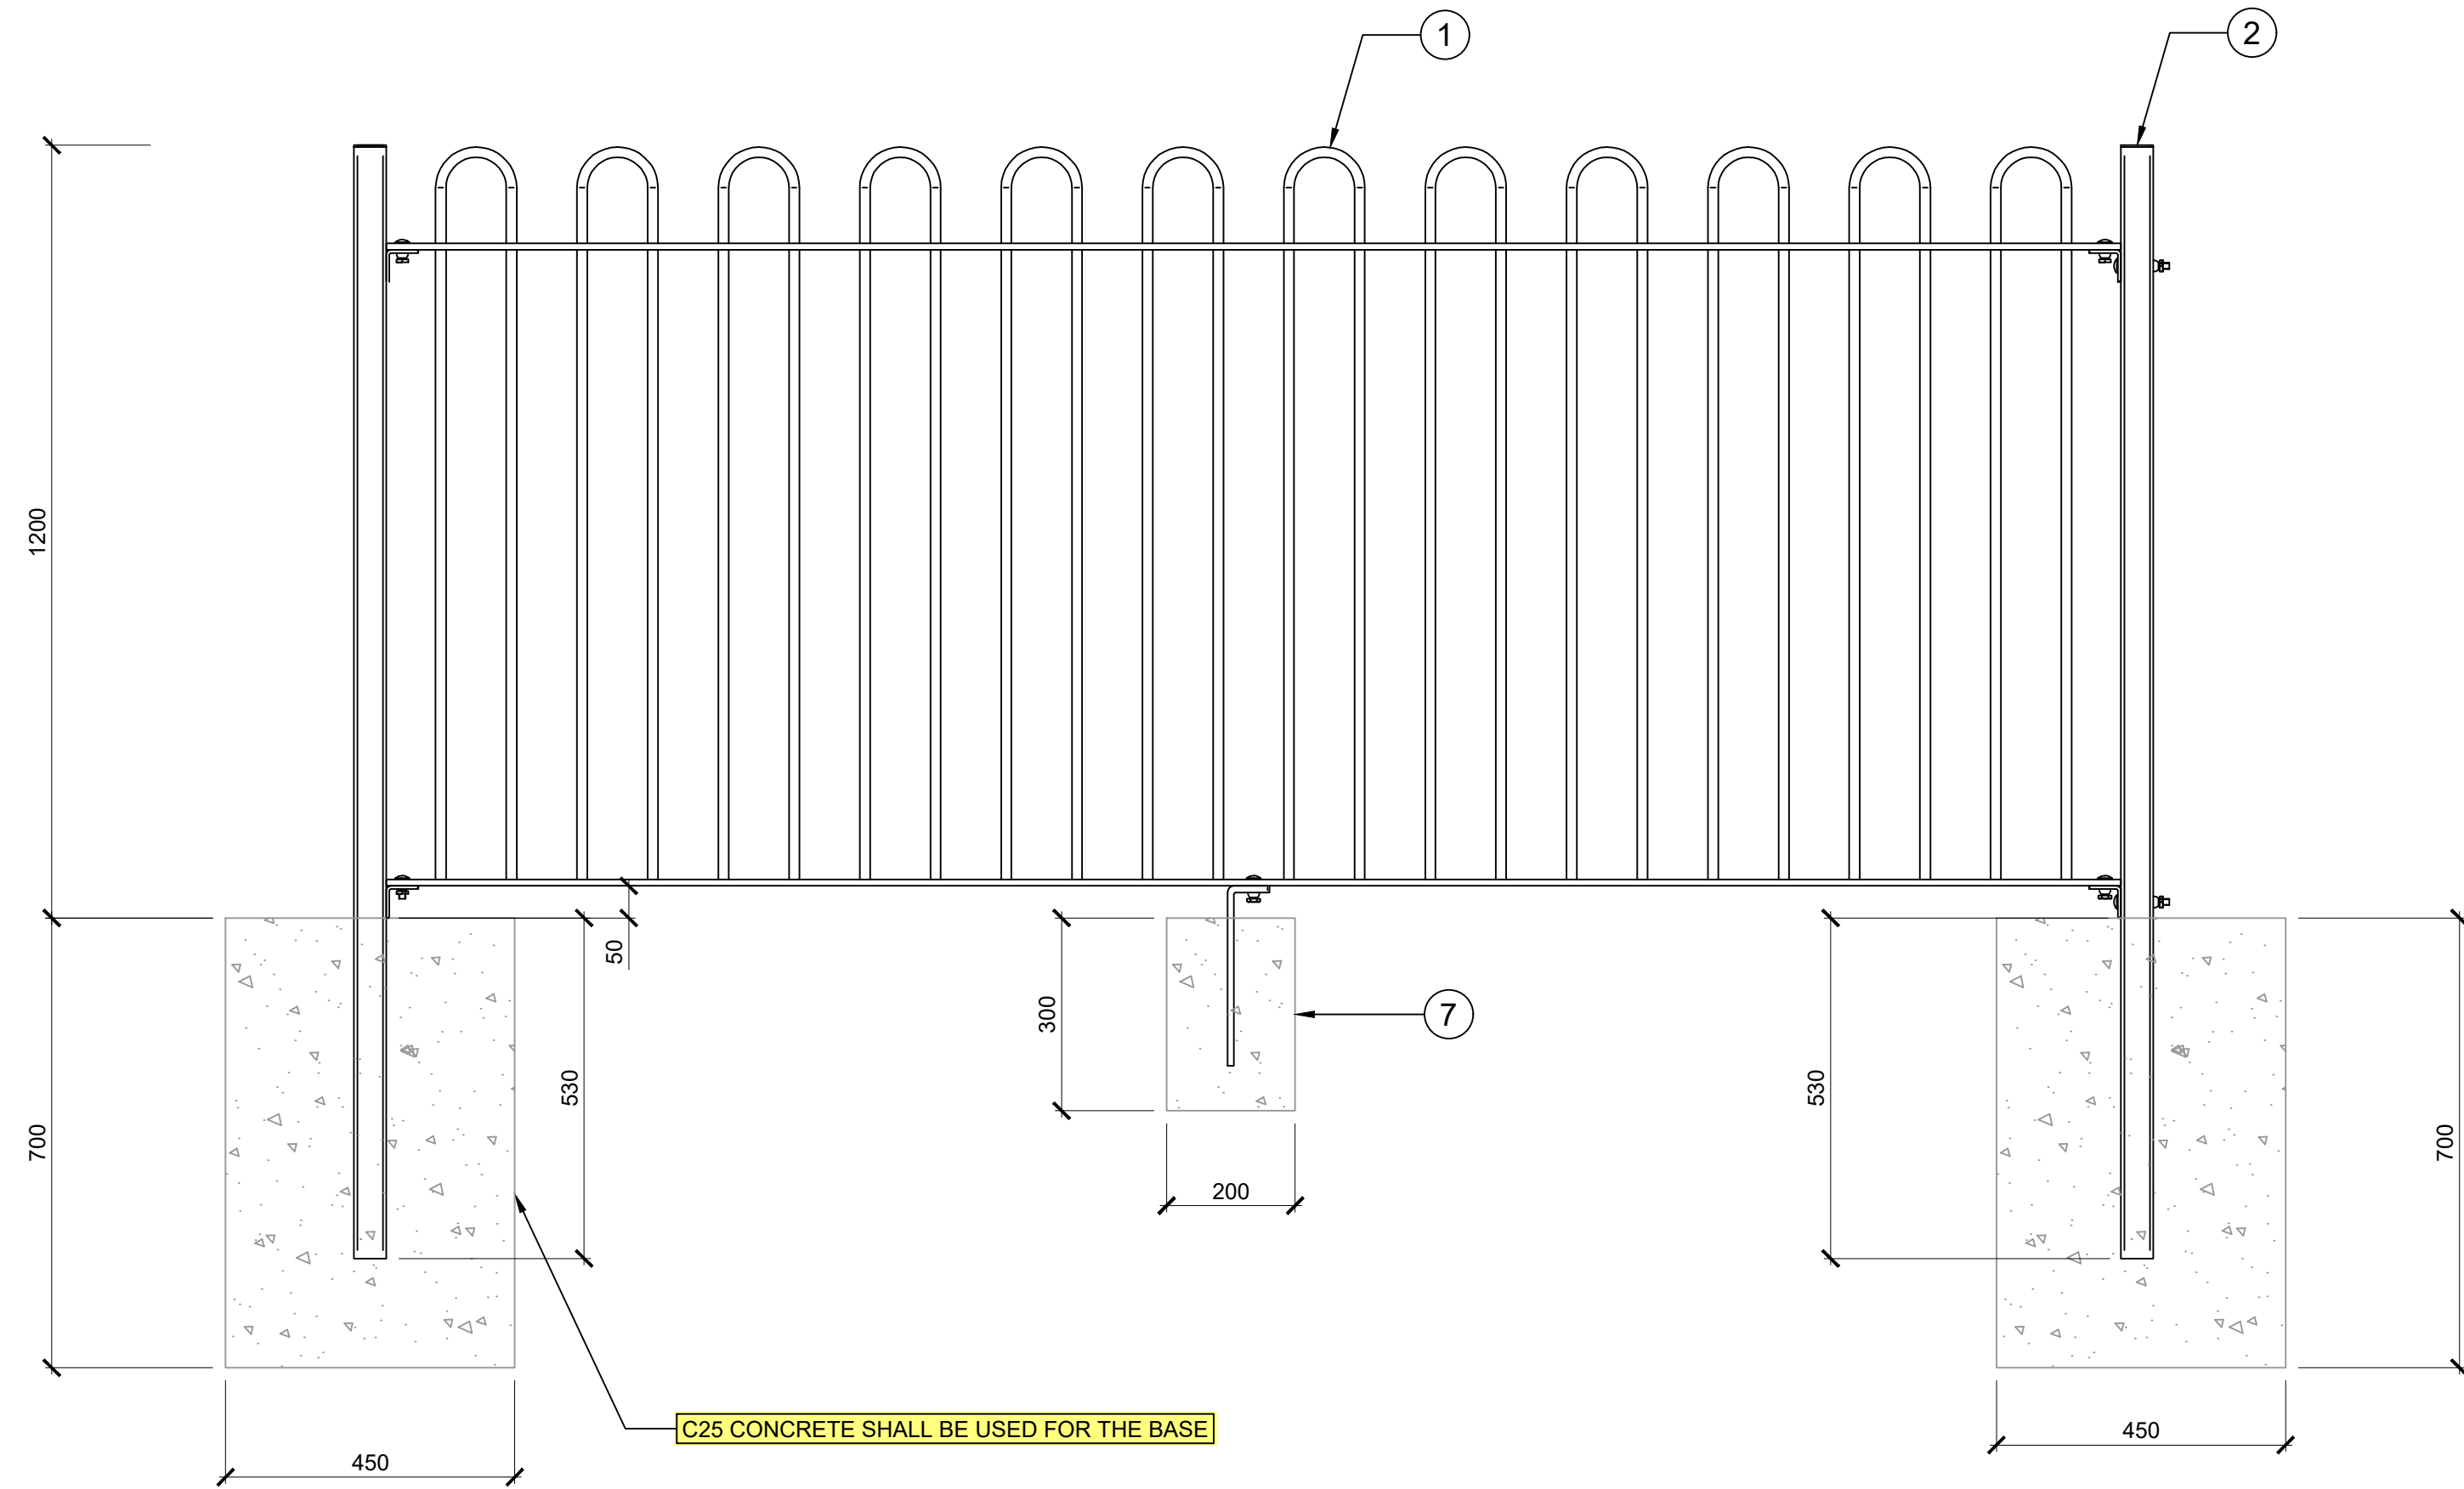


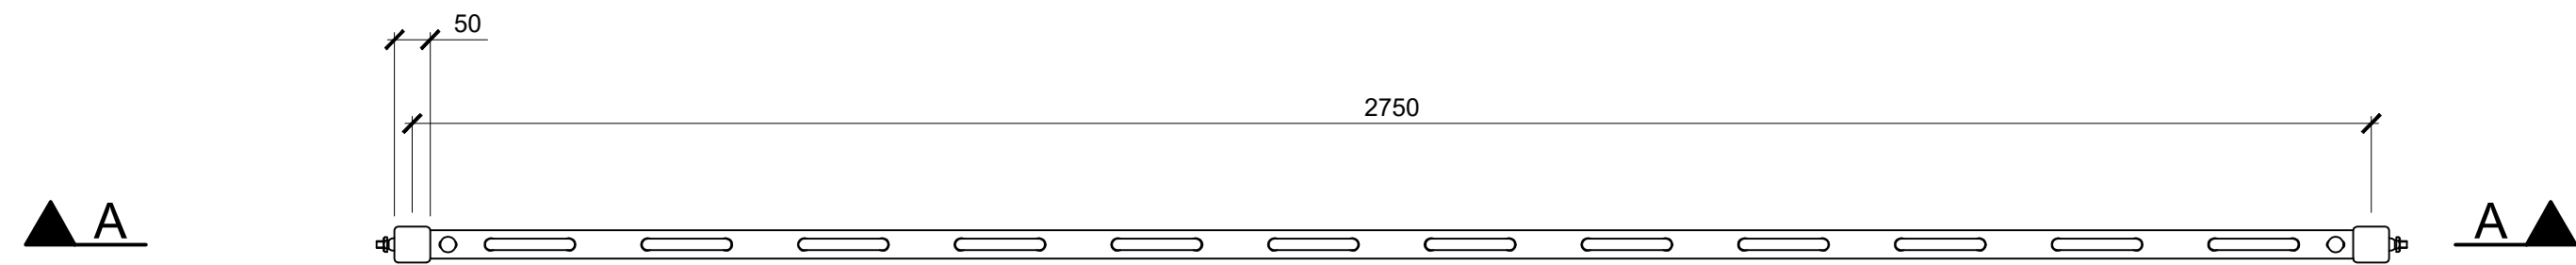

SECTION A - A

ASSEMBLY OF FENCING (DUG-IN)

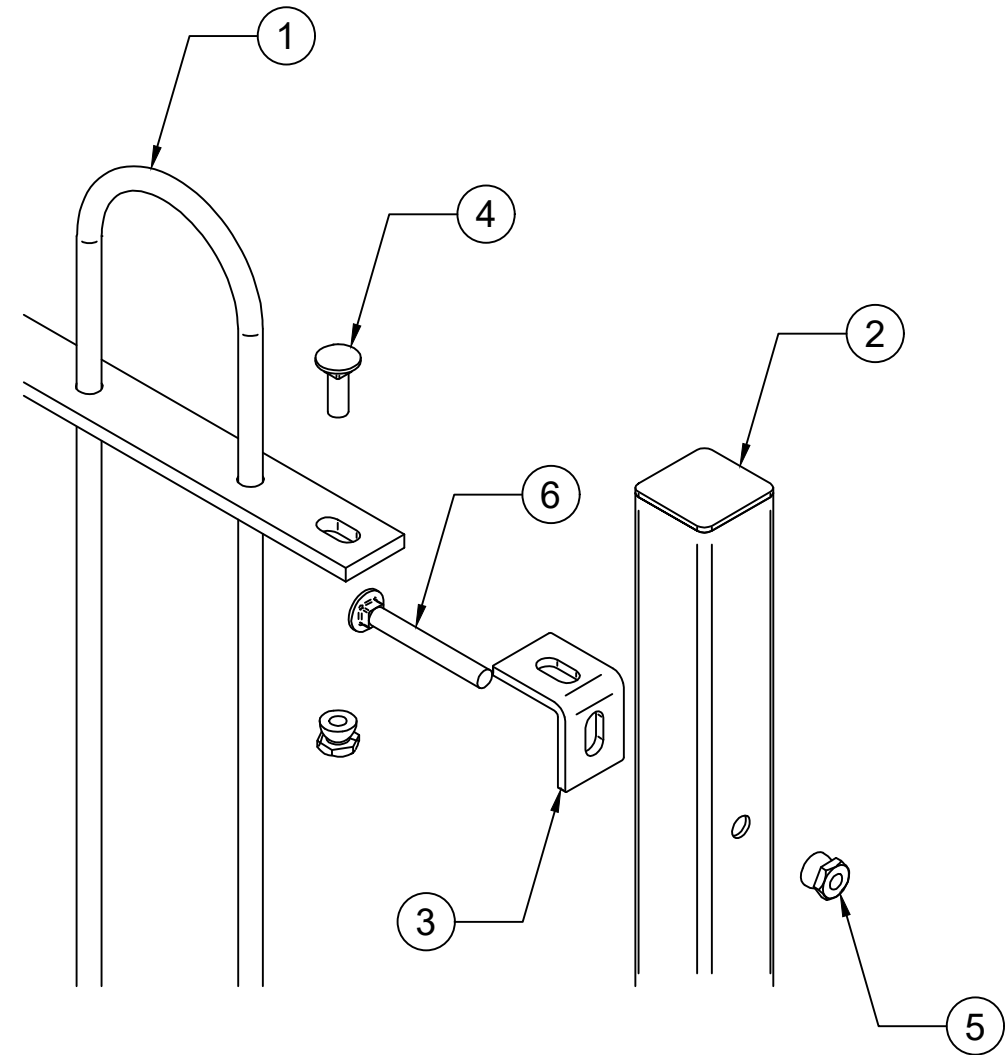

NOT TO SCALE

SCHEDULE OF PARTS

REF.	QTY.	DESCRIPTION:
1	29	1.2m HIGH X 2.75m WIDE BOW TOP FENCE PANEL
2	29	1.2m HIGH DIG IN RAILING POST
3	116	RAILING ANGLE CLEAT
4	145	M10 X 30mm CUP HEAD BOLTS
5	211	M10 CONE SHEAR NUT FOR RAILING
6	66	M10 X 80mm CUP HEAD BOLTS
7	29	RAILING SUPPORT FOR LEG PANEL

C3.0 FOR CONSTRUCTION - PLANNING CONSULTATION	14/05/20	EG	L	C
C2.0 FOR CONSTRUCTION - REVISED FENCE	16/02/20	SA	L	K
C1.0 FOR CONSTRUCTION	25/09/20	SA	L	NW

REV.	DESCRIPTION	DATE	DRW.	CHK.
------	-------------	------	------	------

Burroughs
Burroughs, 4 Radnor Court, 296 Cowbridge Rd East, Cardiff, CF5 1GZ
Tel: 029 2054 7454 | www.burroughs.co.uk



Project Name:
**50730-00
FURNACE ROW
FENCE INSTALLATION**

Drawing Title:
FENCING DETAIL 01

Status: A1 Status Description: FOR CONSTRUCTION

Checked: K CRITCHLEY Approved: L GALSWORTHY Date: 12/05/2026

Scale: 1:10 @ A1 Designer: E GALSWORTHY Rev.: C3.0

Drawing Number:
B50730-121316-13-BG-DR-CA-C11050

